



CDM 2015 Health & Safety Information

This information relates only to 'Significant Hazards' identified on this drawing and is to be read in conjunction with the Designer's Hazard Register.

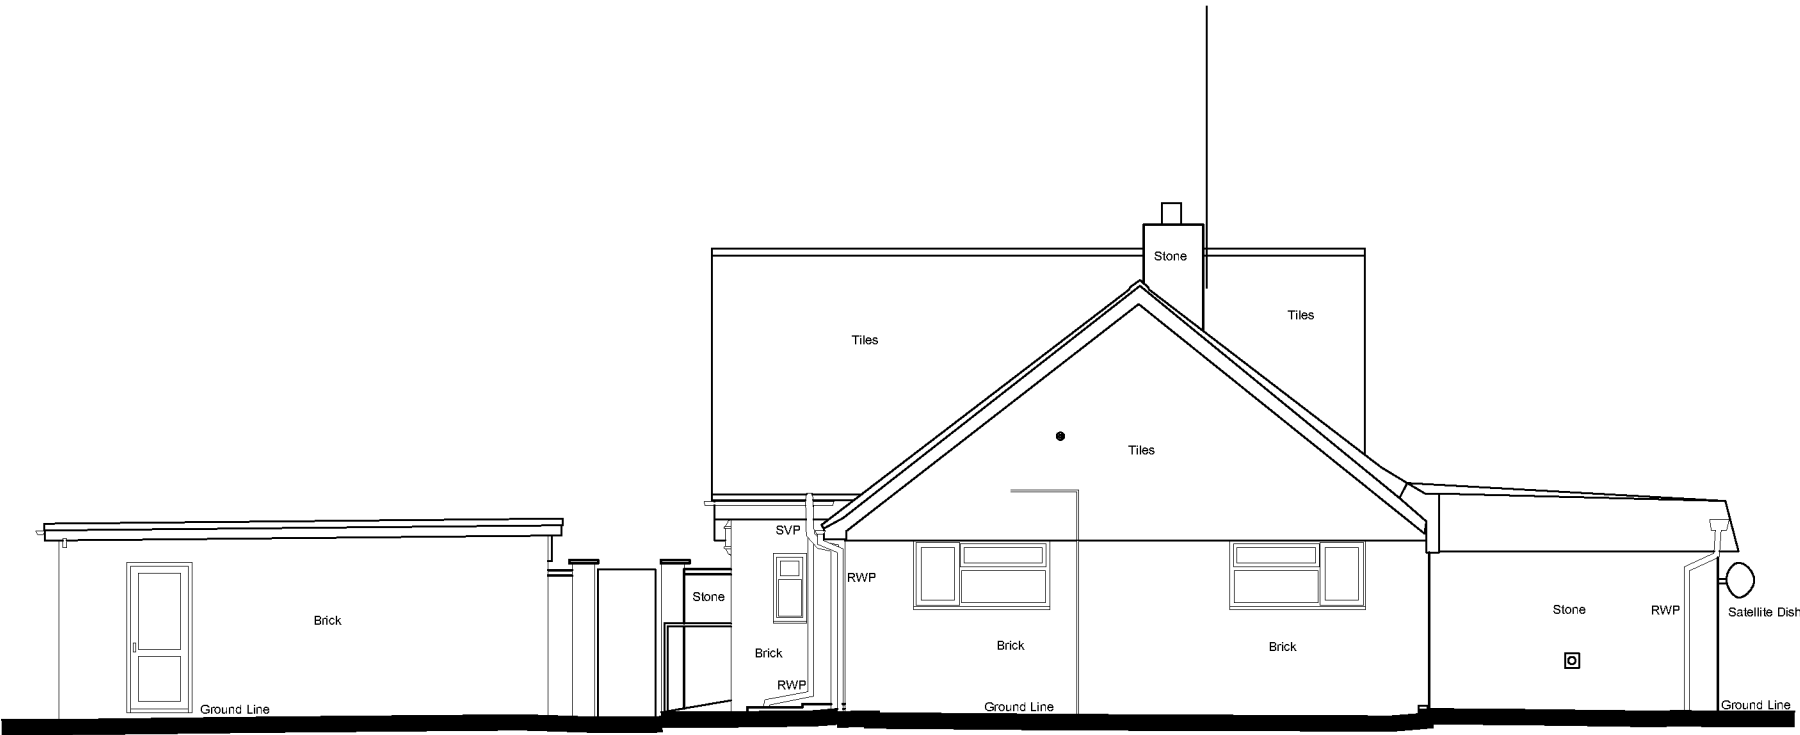

Rev	Date	Revision Details	Dr	Ch
-----	------	------------------	----	----

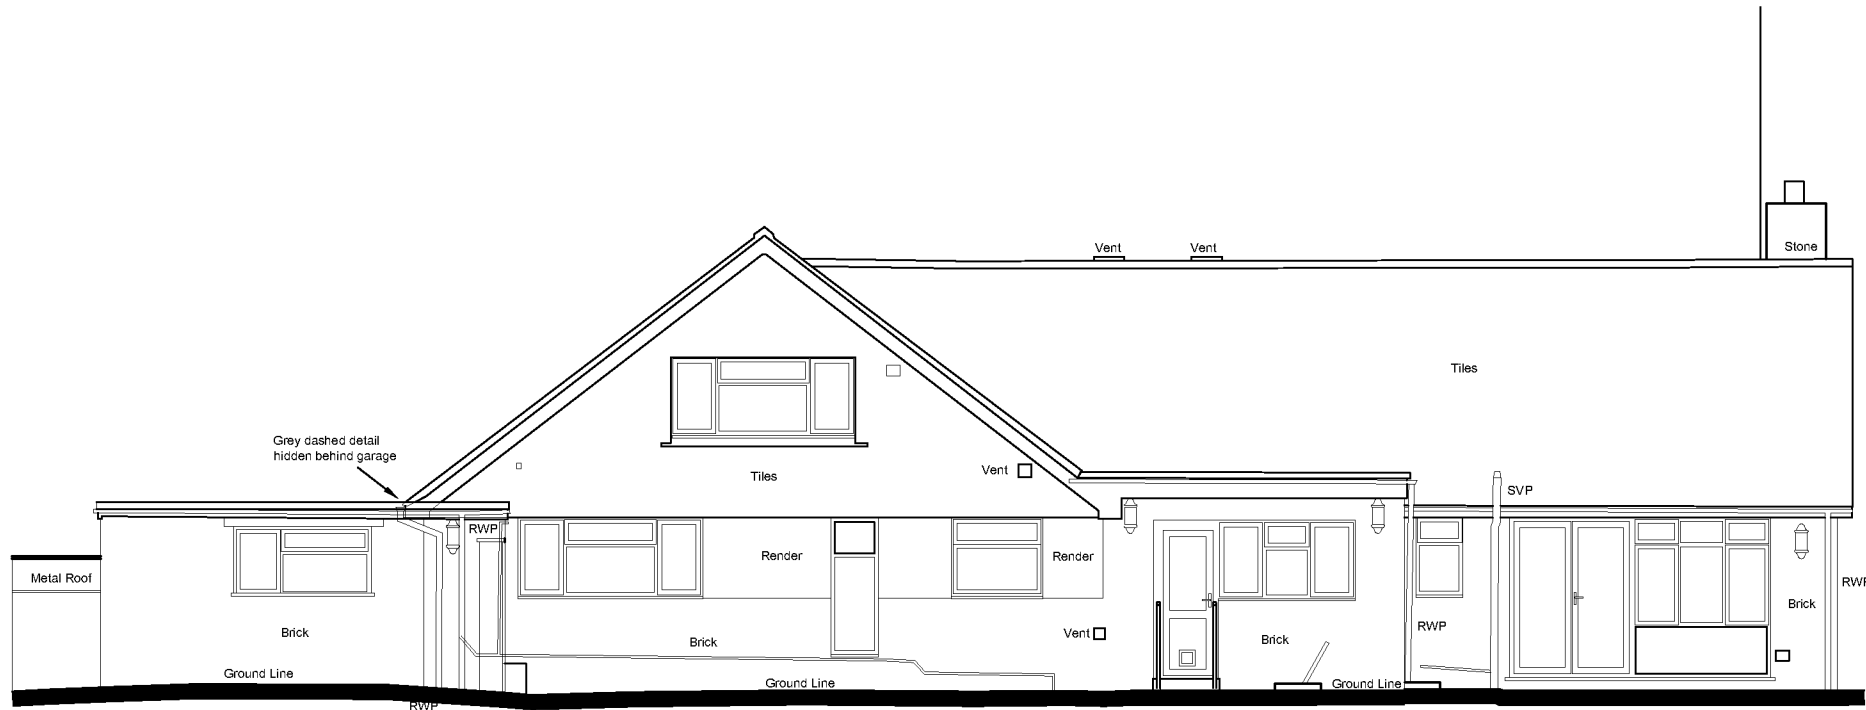

London: 76 Great Suffolk Street
London, SE1 3BL

Sussex: Brooklyn Chambers, 11 Goring Road
Worthing, West Sussex, BN12 4AP

Bristol: Westworks, Colston Tower
Colston Street, Bristol, BS1 4XE

ECE Architecture
www.ecearchitecture.com

Client's Name

Job Title

Drawing Title

Scale

Drawn Checked Date

Job No Drawing No Rev

Status

CAD Plotdate: 24/09/2018 - 18:08:00 p master.dwg