




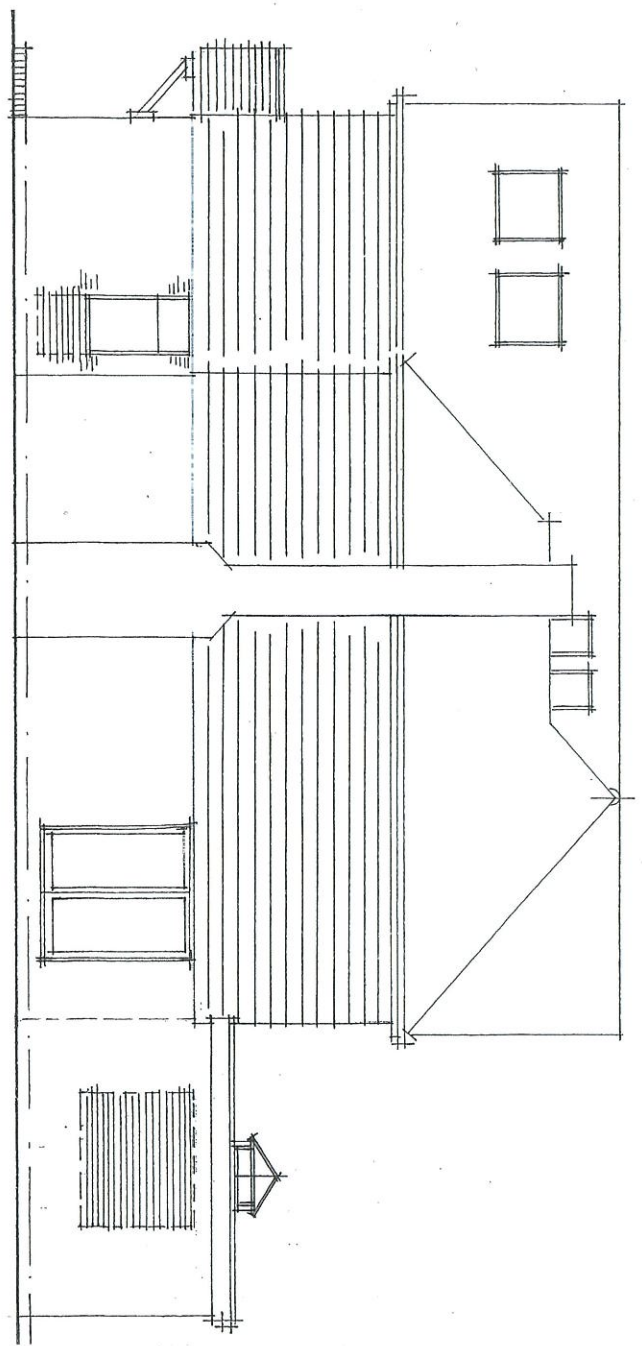


SOUTH EAST 1/100

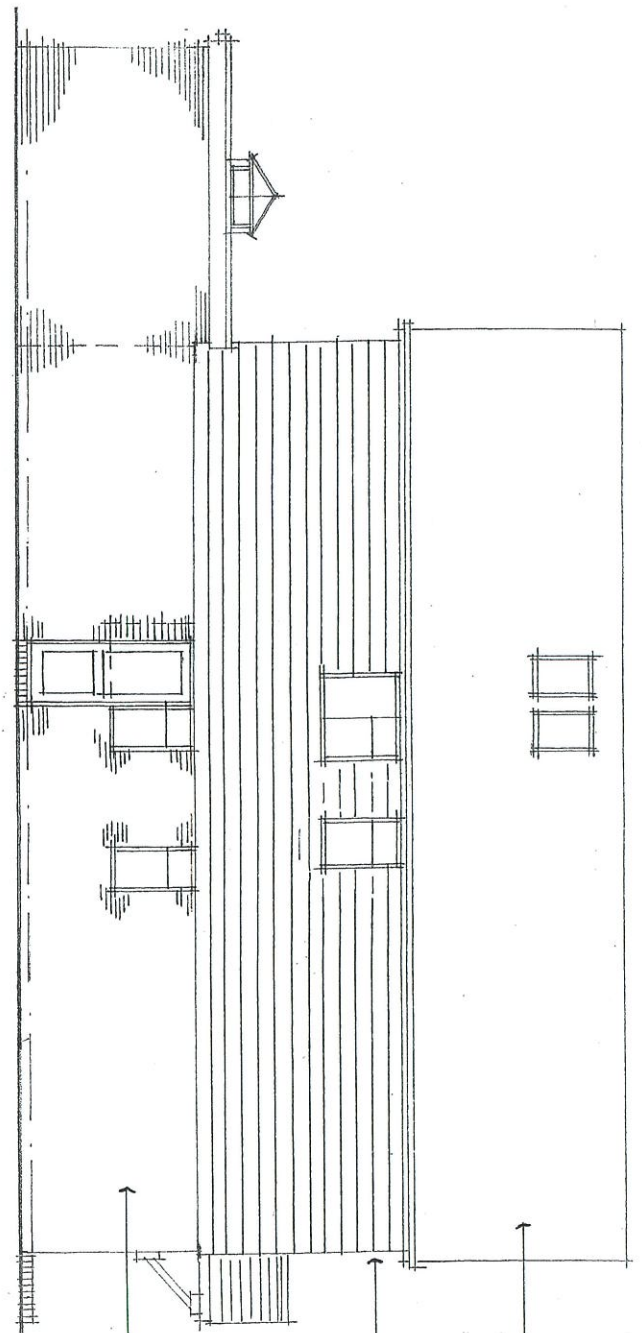

NORTH WEST 1/100

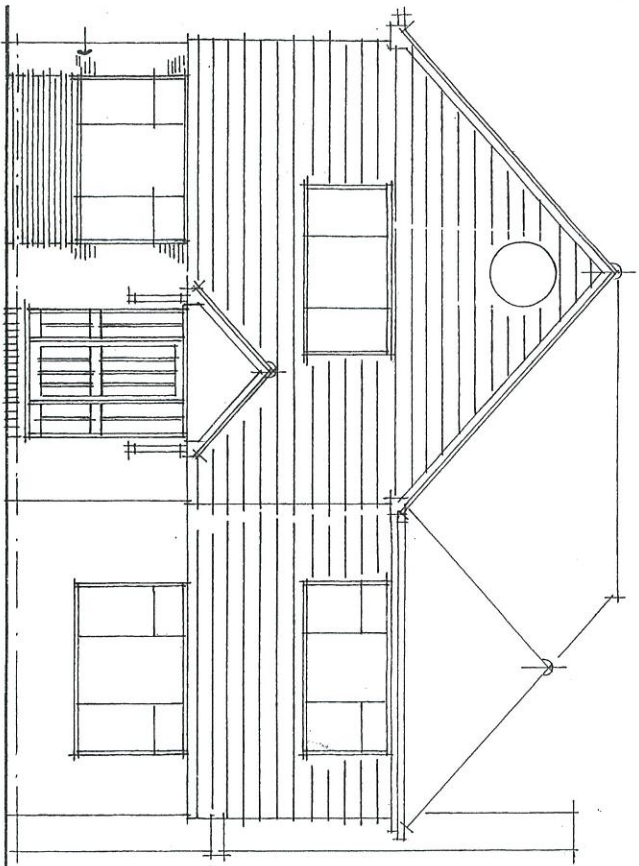

SOUTHWEST 1/100 [front]

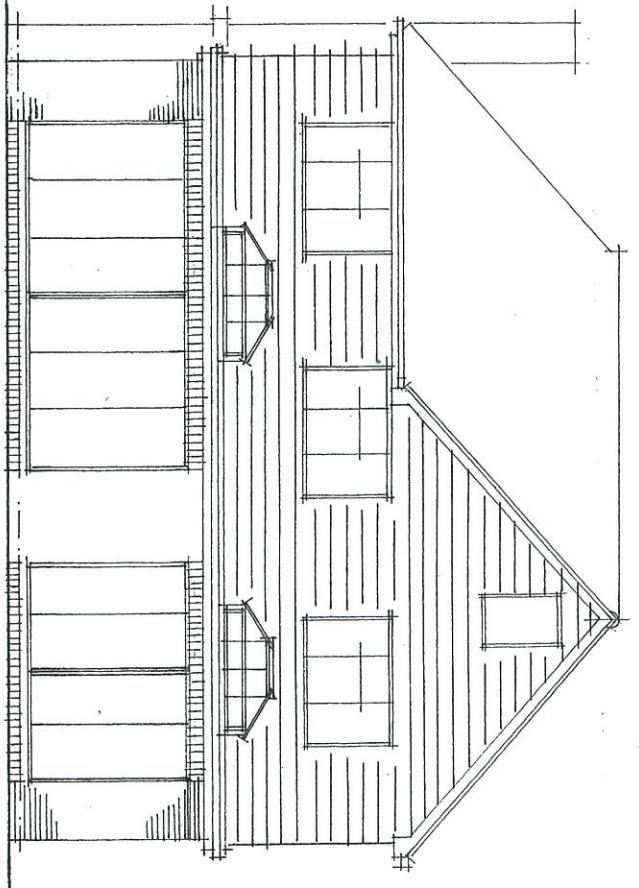

NORTH EAST 1/100

EXTERNAL FINISHES
ROOF: PLAIN TILES & FITTINGS
GROUND FLOOR WALLS: WHITE PAINTED FACE BRICKWORK
FIRST FLOOR WALLS HANGING PLAIN TILES & FITTINGS

TREVOR E. UNSTED

55-57 SEA LANE • RUSTINGTON • WEST SUSSEX • BN16 2RQ Tel: 01903 859090

Client: MR & MRS: A. WOODS.

Project: ALTERATIONS TO EXT. HOUSE & GARAGE;
99, COLDEN AVE: EAST PRESTON;
W/SUSSEX. BN16 1QT.

Drawing: EXISTING - HD USE

Scale: AS SHOWN

Drawing No.:

Date: MAY 2020

19/4673 / 3

Drawn: lu

Revisions:

Copyright:

The contractor must check all dimensions and levels on site and no dimensions are to be sealed from drawings.

It is the contractor's responsibility to ensure compliance with all statutory authority requirements, carry out works with total regard to existing and retained structure. Works and materials to latest CP/BS.

Drawing to be read in strict accordance with engineer's information where applicable.

All structural timber C16 unless otherwise noted. All structural and external timber pressure impregnated with preservative, cut ends site swabbed with Cuprinol or similar treatment.

Local authority to witness satisfactory test on all new and affected foul/storm drainage.