




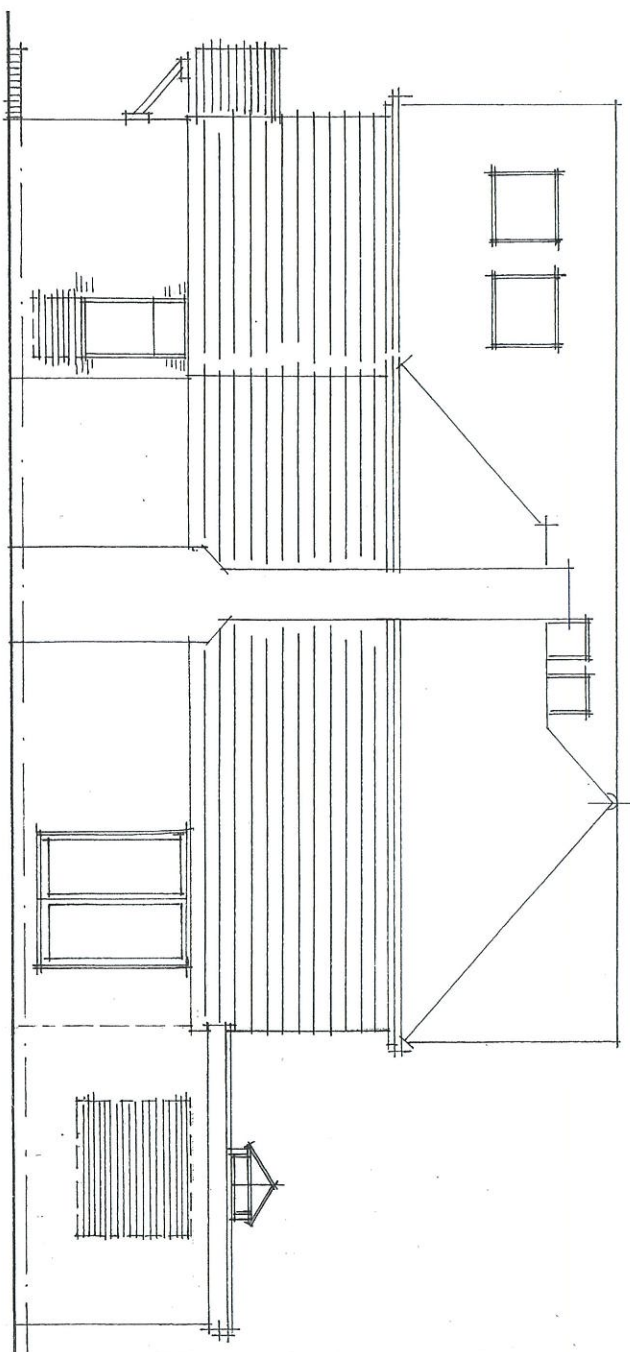


SOUTH EAST 1/100

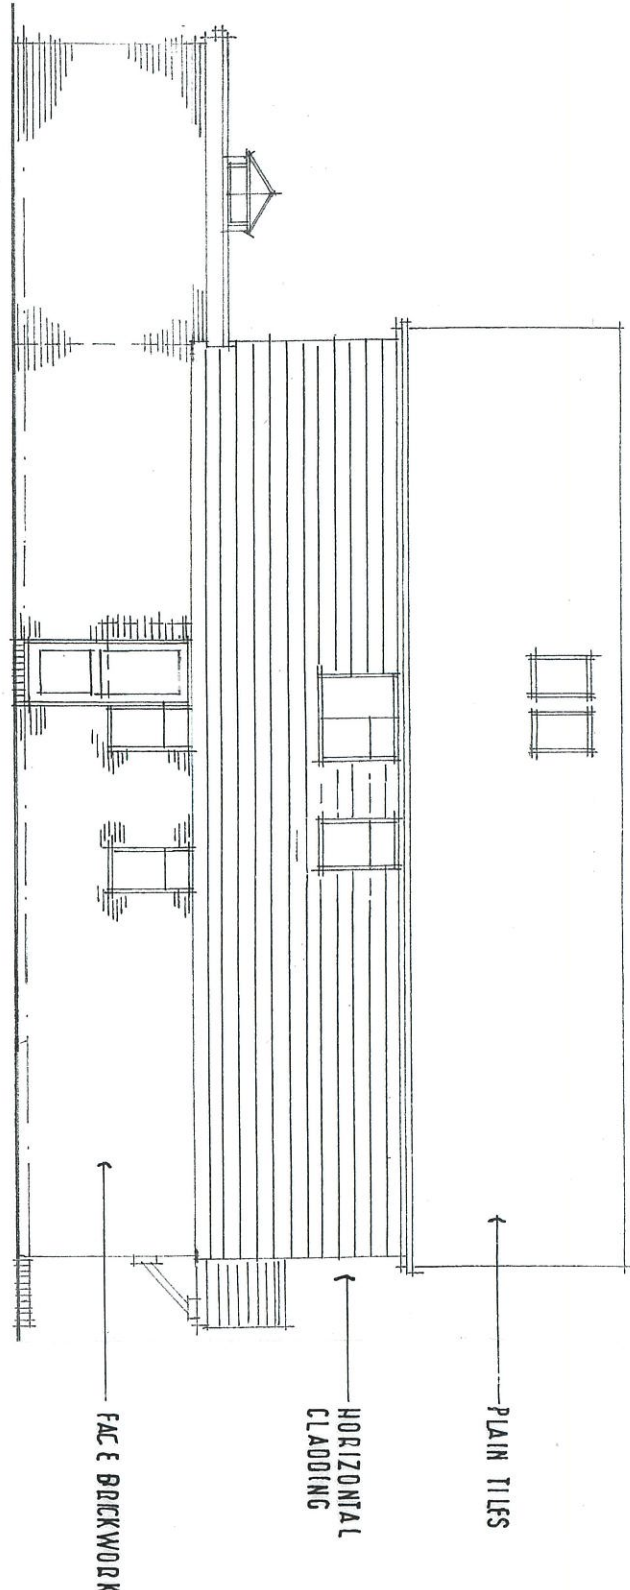

NORTH WEST 1/100

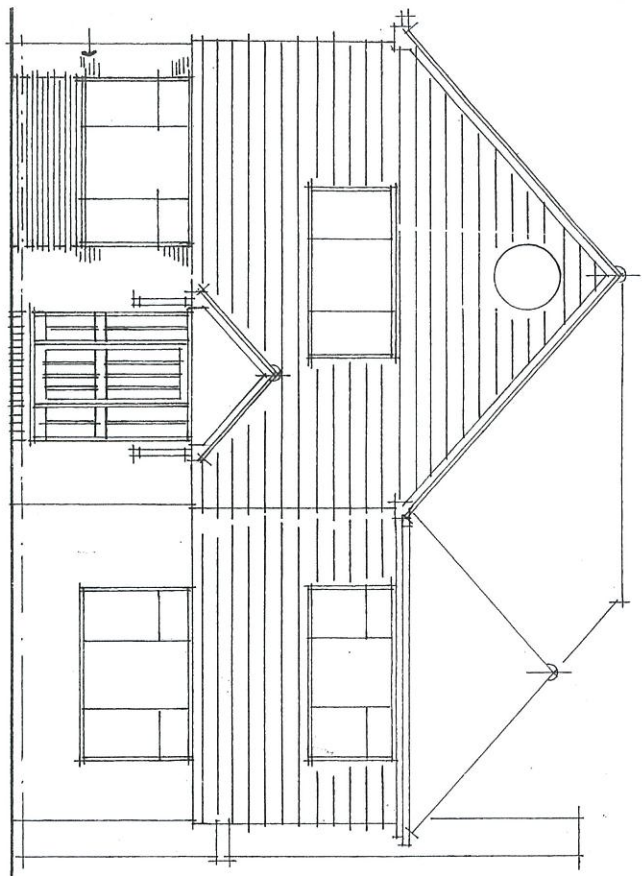

SOUTHWEST 1/100 [front]

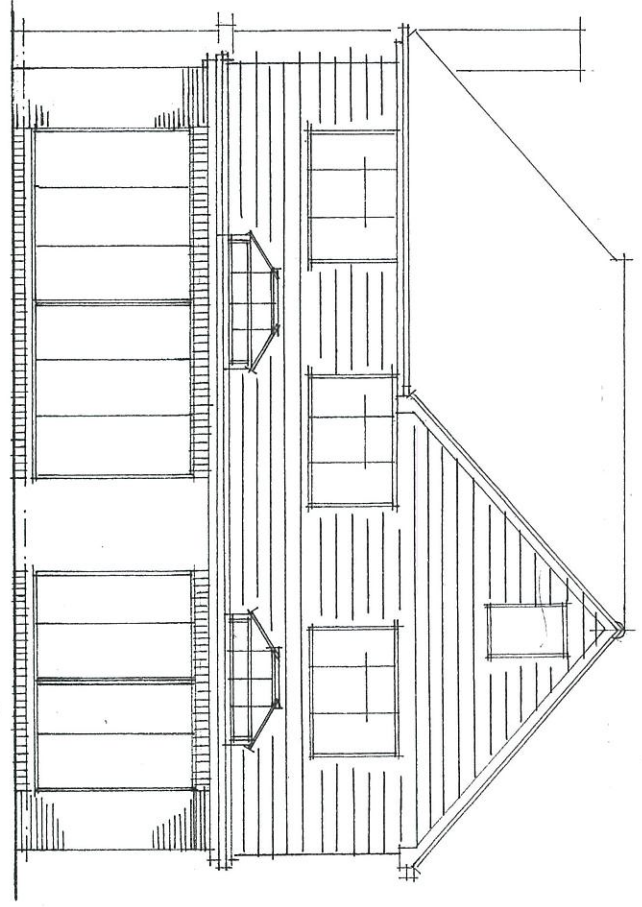

NORTH EAST 1/100

EXTERNAL FINISHES
ROOF: PLAIN TILES & FITTINGS.
GROUND FLOOR WALLS: WHITE PAINTED FACE BRICKWORK.
FIRST FLOOR WALLS: HORIZONTAL CEMENTATION CLADDING & FITTINGS.
[HADOIT: CEDAR FINISH, COLOUR LIGHT MIST]
www.jameshordie.co.uk

TREVOR E. UNSTED

55-57 SEAL LANE • RUSTINGTON • WEST SUSSEX • BN16 2PQ Tel: 01903 859090

Client: MR & MRS: A. WOODS.

Project: ALTERATIONS TO EXT. HOUSE & GARAGE;
 99: GOLDEN AVE: FAST PRESTON;
 W/SUSSEX. BN16 1QT.

Drawing: PROPOSED-HOUSE

Scale: AS SHOWN

Drawing No.:

Date: MAY 2020

19/4673/4

Drawn: lu	Revisions:
Copyright:	

The contractor must check all dimensions and levels on site and no dimensions are to be scaled from drawings.
 It is the contractor's responsibility to ensure compliance with all statutory authority requirements, carry out works with total regard to existing and retained structure. Works and materials to latest CP/BS.
 Drawing to be read in strict accordance with engineer's information where applicable.
 All structural timber C16 unless otherwise noted. All structural and external timber pressure impregnated with preservative, cut ends site swabbed with Cuprinol or similar treatment.
 Local authority to witness satisfactory test on all new and affected foul/storm drainage.