



EXISTING FLOOR PLAN + ELEVATIONS


Flint Barn, Peak Lane
BN16 1RN

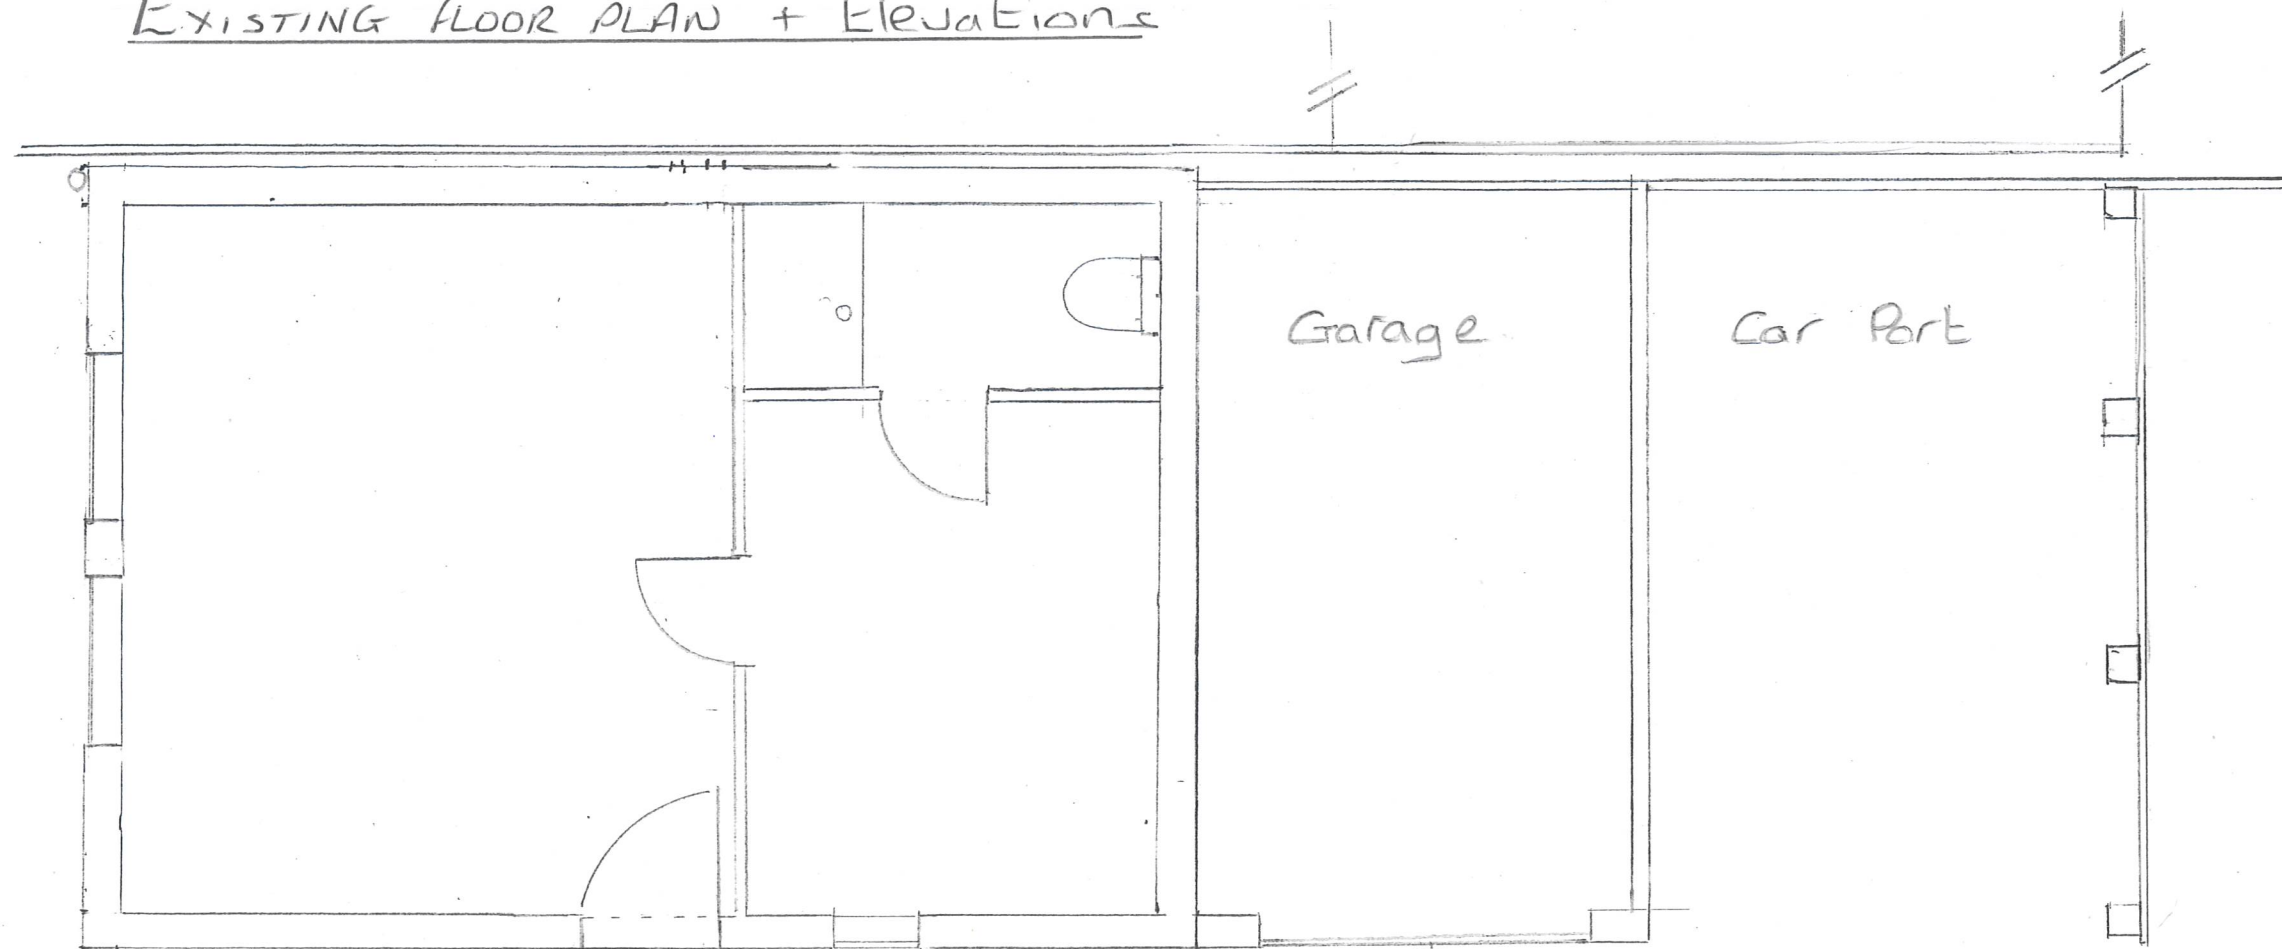


Floor Plan

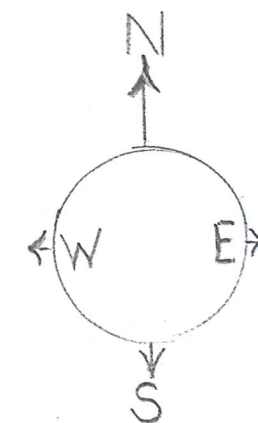

0 1 2 3 4
metres

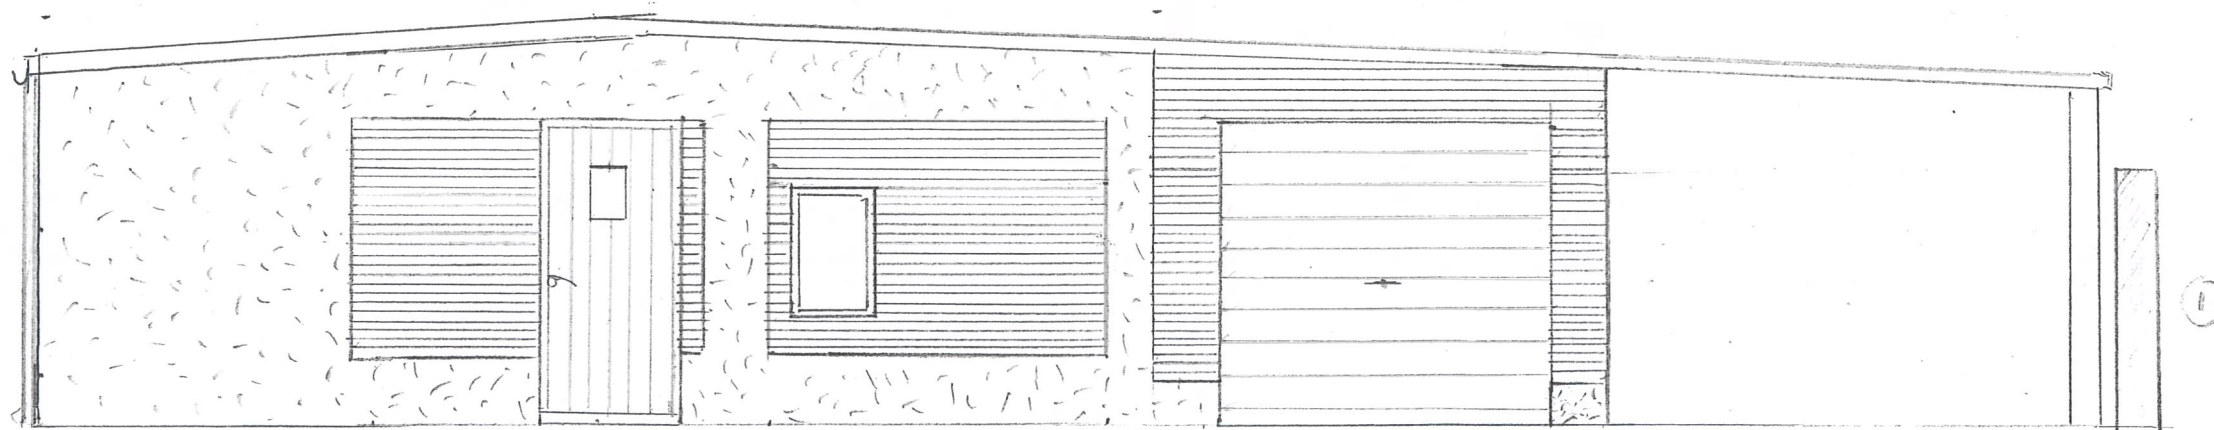

South Elevation

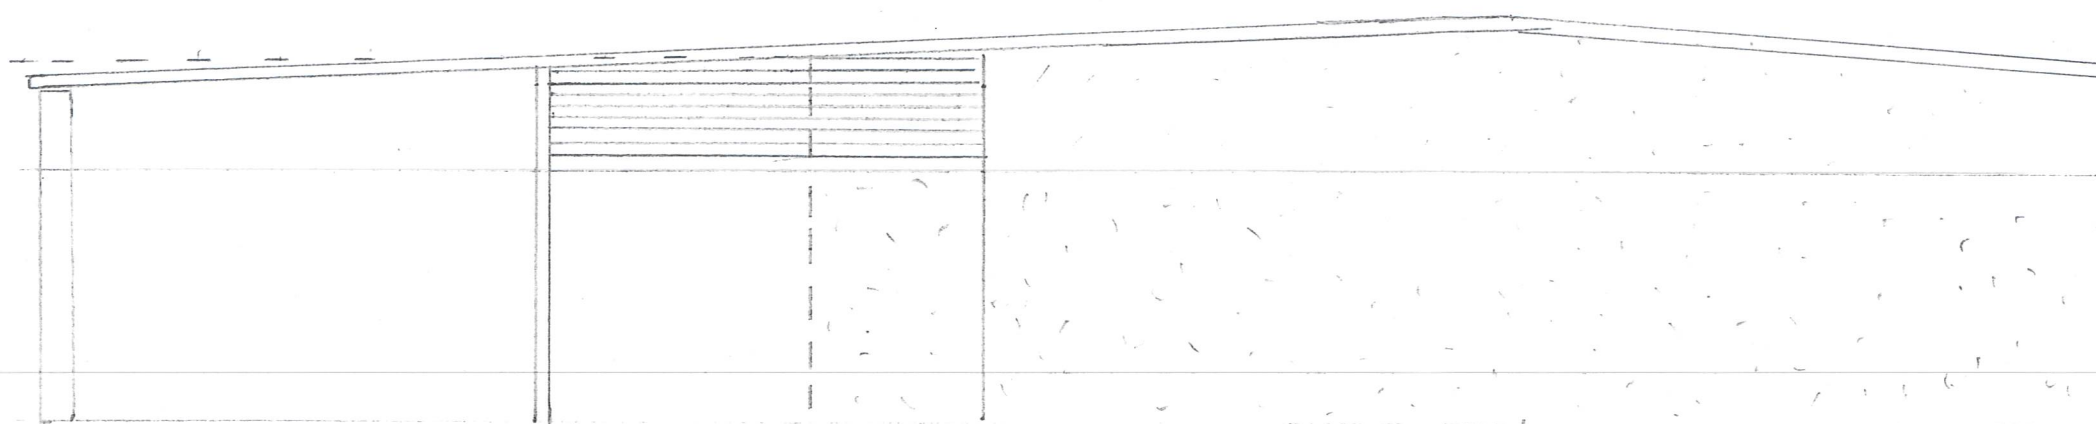

North Elevation


① Neighbour Flint Wall

Brick/Flint Wall ~160cm high


Scale - 1:50 @ A3

EXISTING ELEVATIONS


Flint Barn, Peak Lane
BN16 1RN

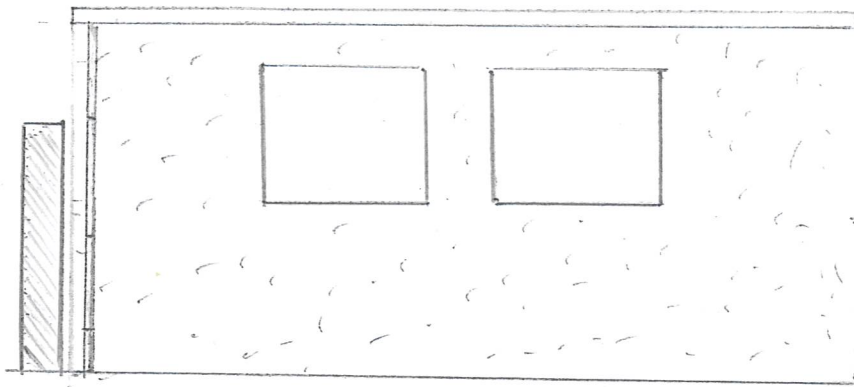

West (side) Elevation

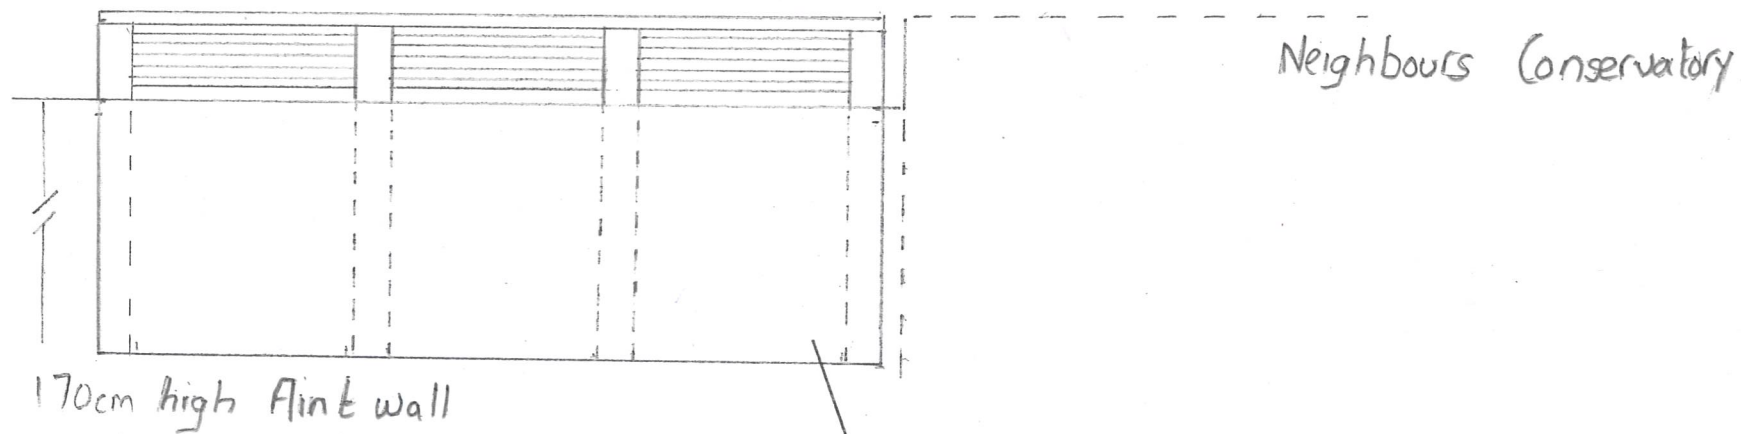

East (side) Elevation

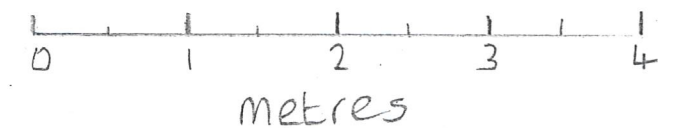

Scale- 1:50 @ A3