



PROPOSED FLOOR PLAN + ELEVATIONS


Flint Barn, Peak Lane
BN16 1RN

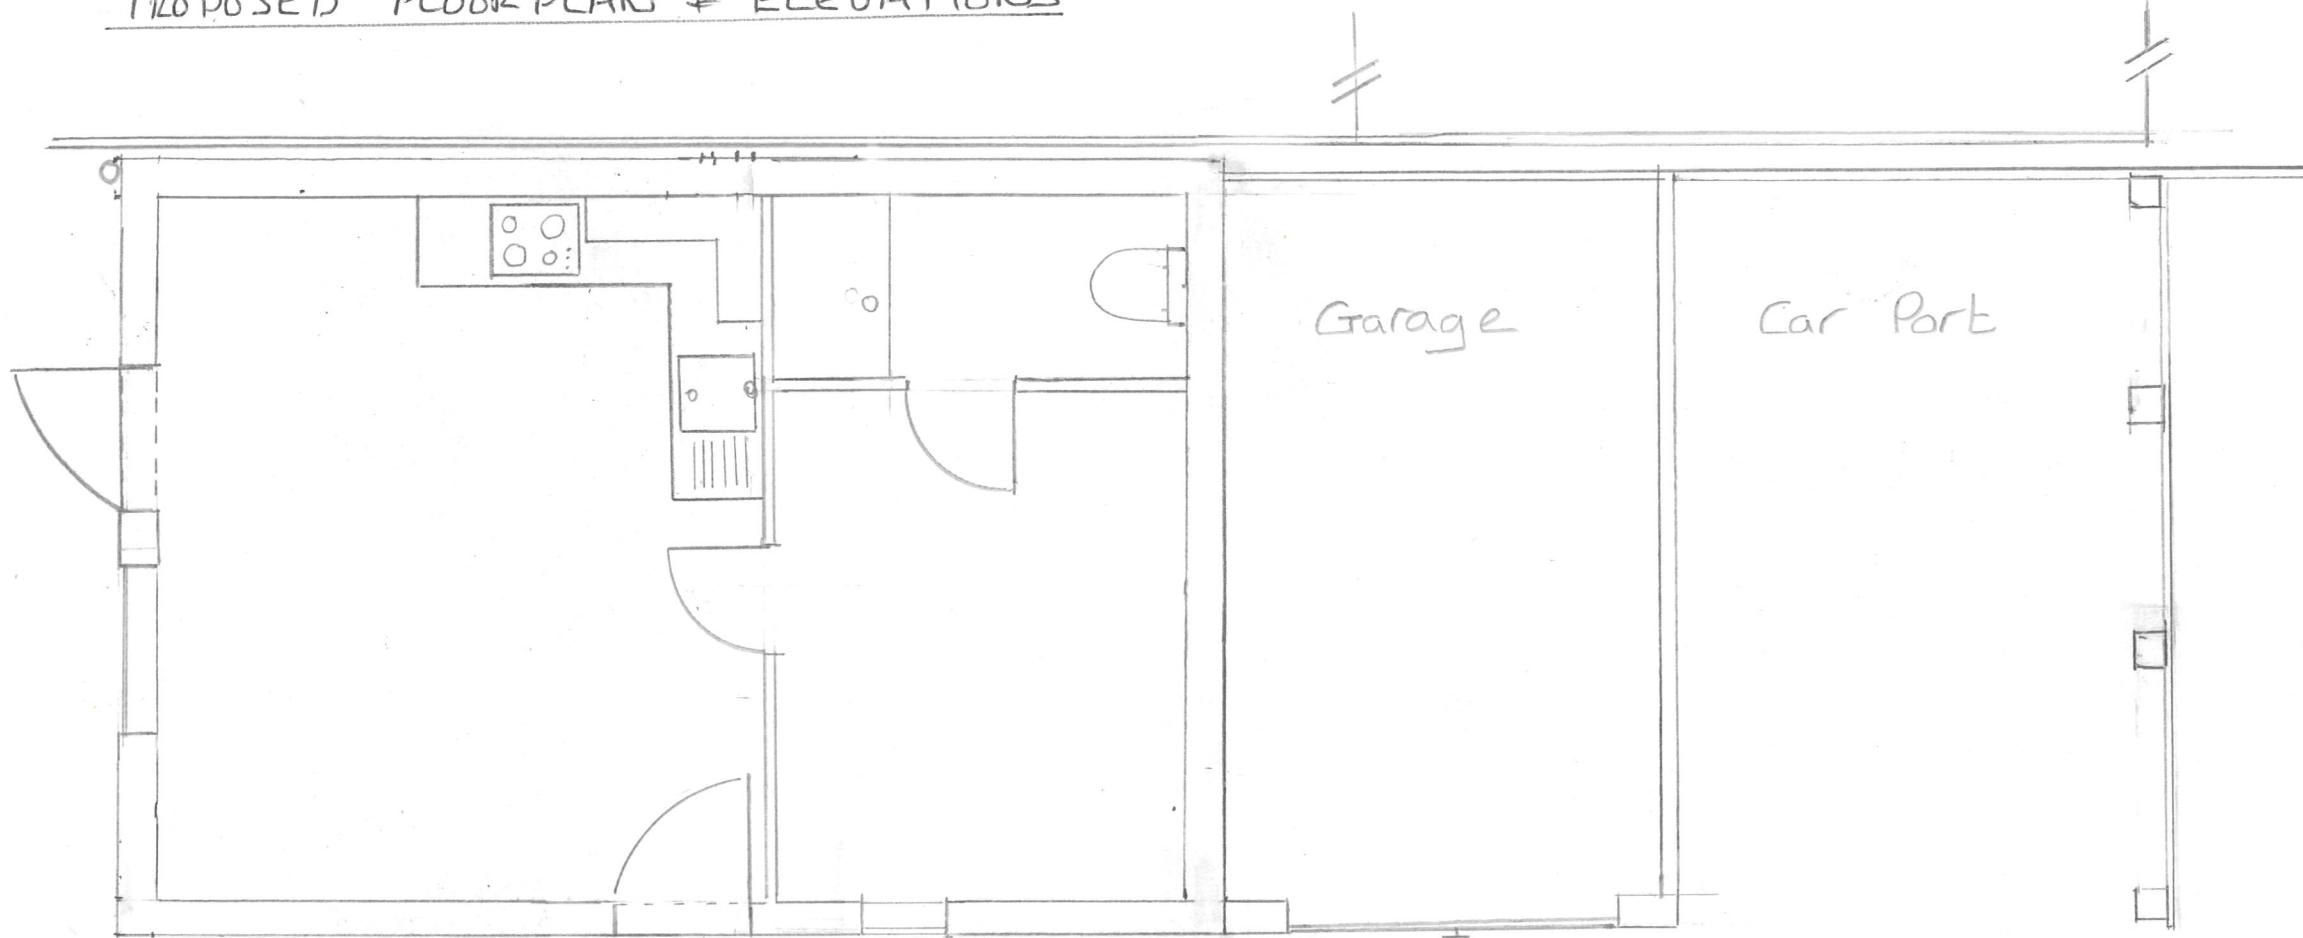

Floor Plan

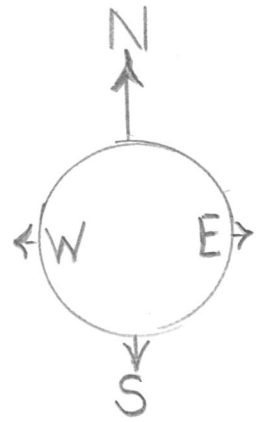


0 1 2 3 4
metres

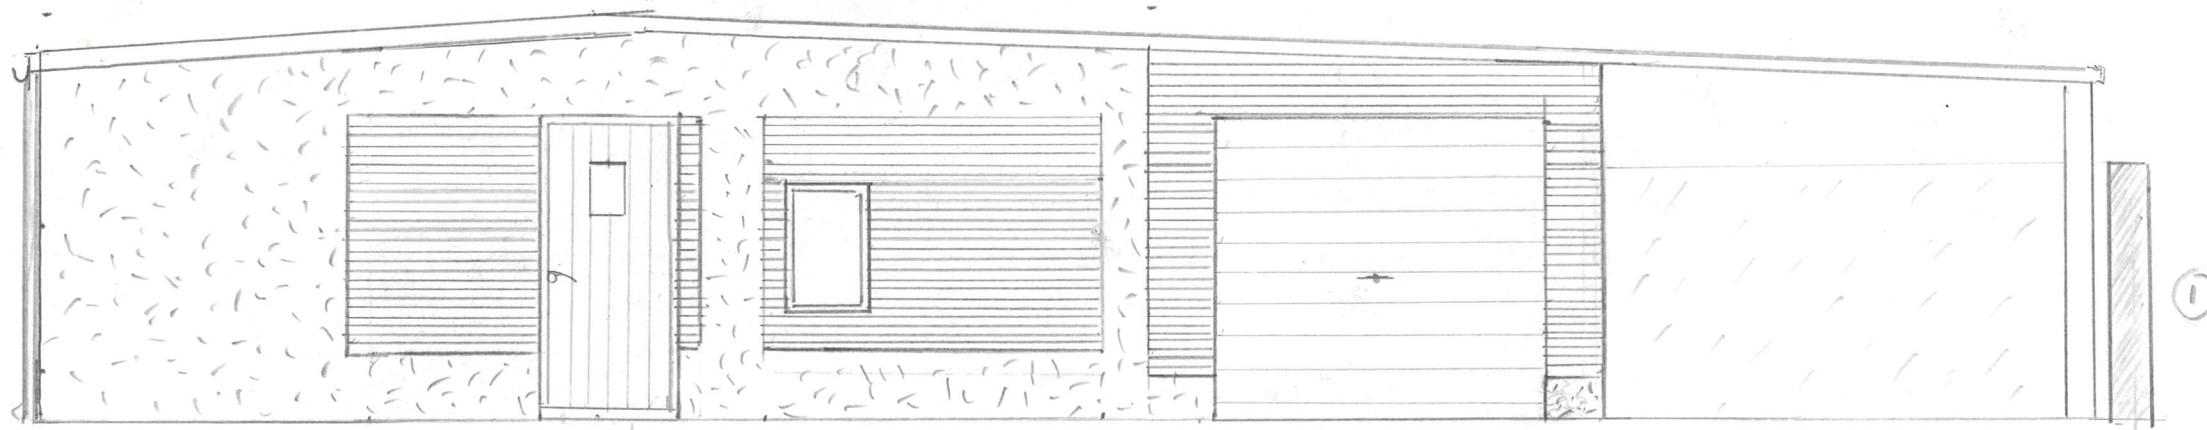

South Elevation

① Neighbour Flint Wall

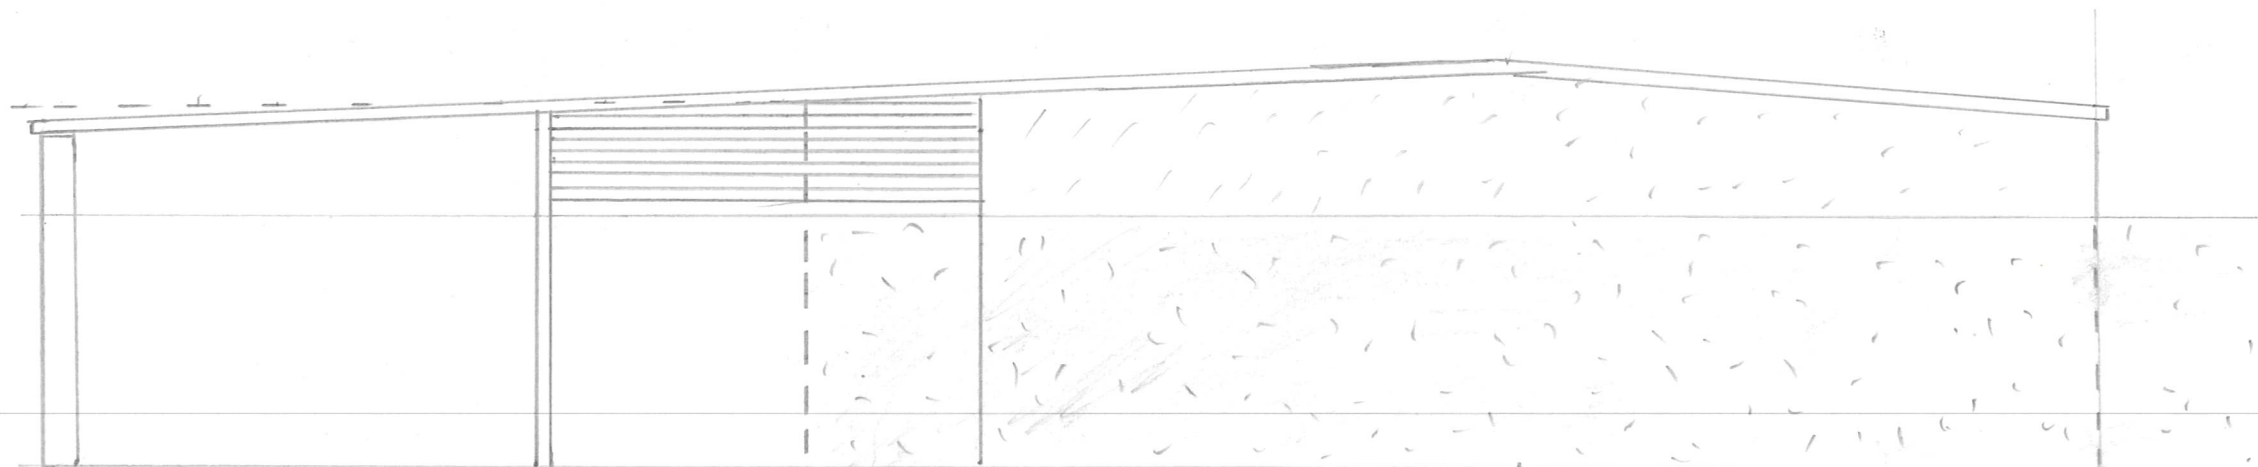


North Elevation

Brick / Flint Wall ~160 cm high


Scale - 1:50 @ A3

PROPOSED ELEVATIONS

Flint Barn, Peak Lane
BN16 1RN

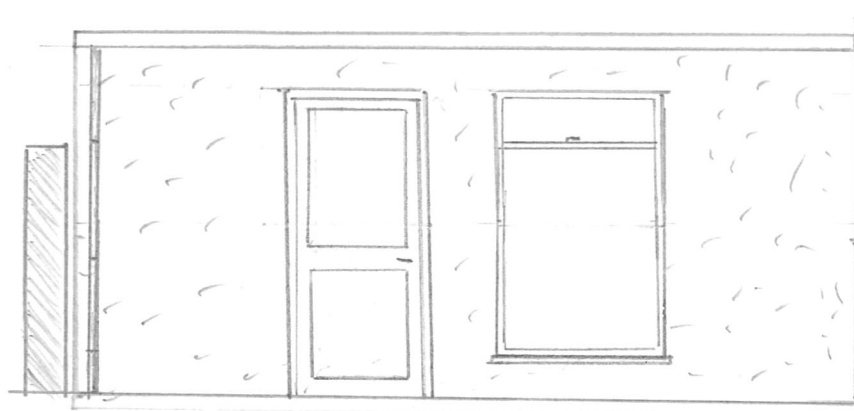

West (side) Elevation

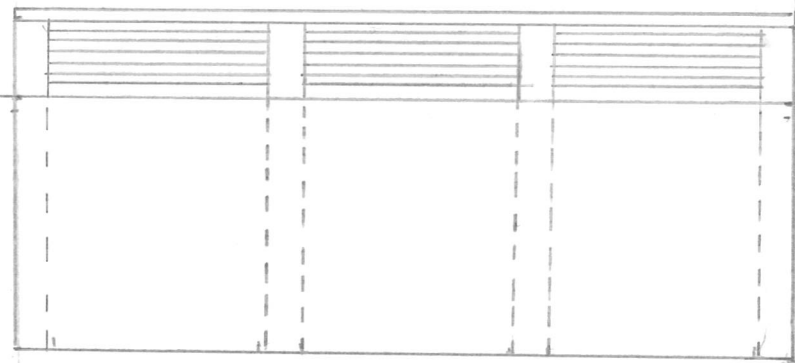


170cm high flint wall

Boundary wall

East (side) Elevation

Neighbours Conservatory

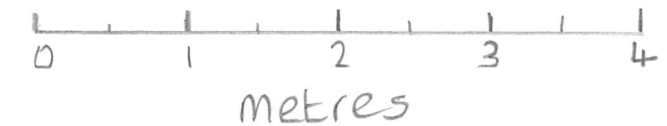

Scale- 1:50 @ A3