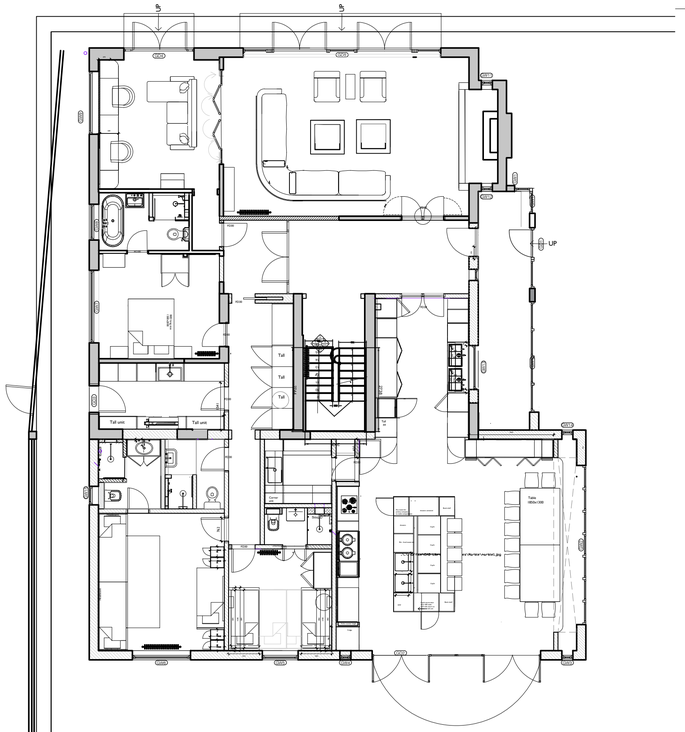

EXISTING GROUND FLOOR 1:100

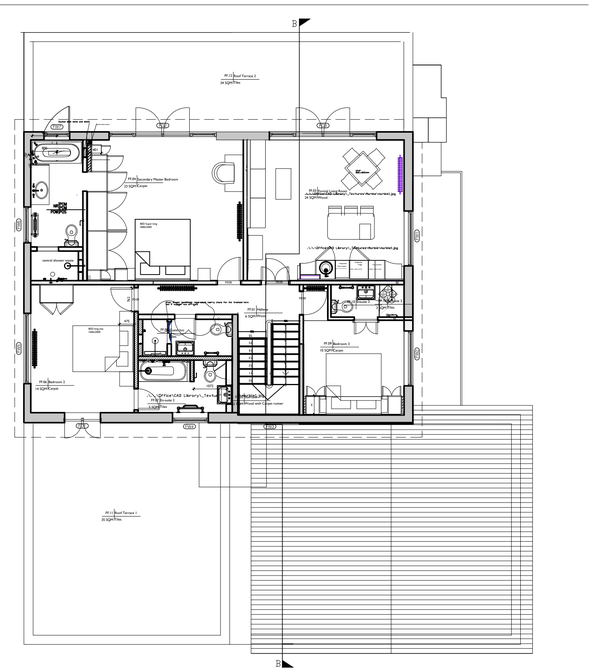

EXISTING FIRST FLOOR 1:100

2m 0 2 4 6
1:100

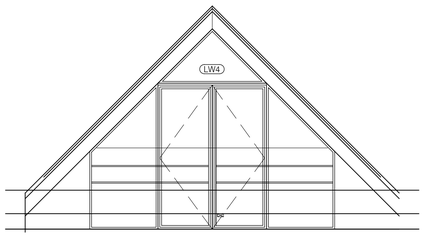

EXISTING SECTION
OF BALCONY 1:50

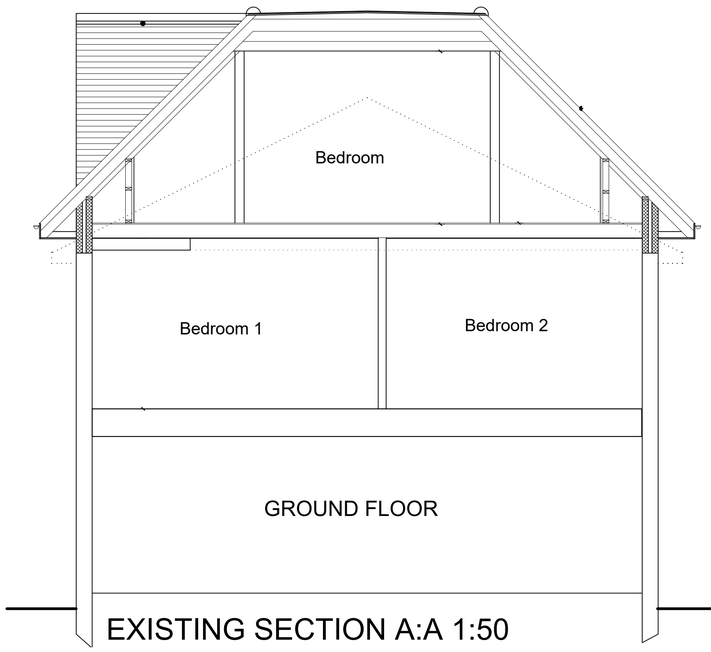

EXISTING SECTION A:A 1:50

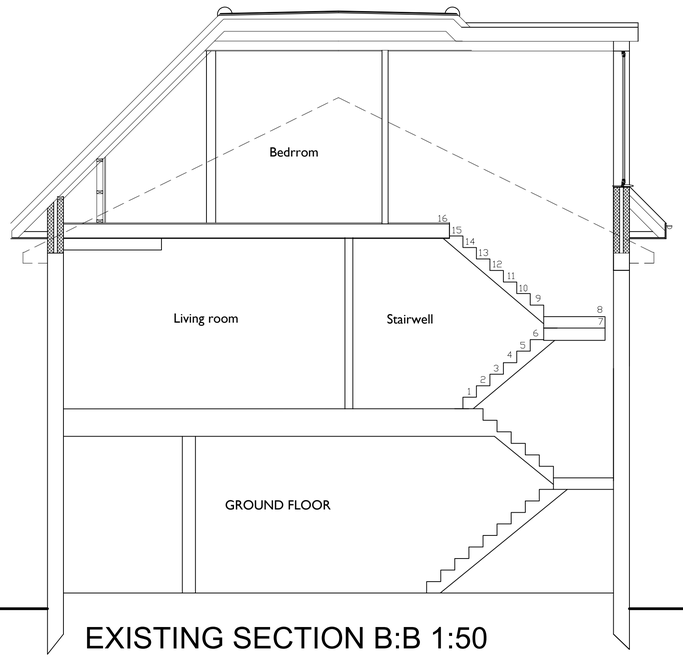

EXISTING SECTION B:B 1:50

1m 0 1 2 3
1:50

1m 0 1 2 3
1:50

·LUCINDA SANFORD·
INTERIOR, ARCHITECTURAL DESIGN & MANAGEMENT

TITLE
EXISTING
Ground Floor Plan
First Floor Plan
Sections

PROJECT / CLIENT
Panorama,
East Preston
BN16 1QP

DRAWING No. 121c
DATE CREATED 07.03.2023
DRAWN BY PK
SCALE 1:50 1:100@A1

REVISION HISTORY

A	14.06.2023	Drawing amended

NOTES
A. Check all dimensions and conditions on site.
B. Precise positions & dimensions of all fixtures and fittings is subject to confirmation on site.
C. Allow for the protection of all finishes and fittings that are to be retained.
D. All drawings are to be read in conjunction with the relevant specification.

UNIT 13 TALINA CENTRE
BAGLEYS LANE
LONDON SW6 2BW
020 7237 9098
INFO@LUCINDASANFORD.COM
WWW.LUCINDASANFORD.COM