Key

New Walls

Existing Walls

Outline of demolished walls

Dotted outline of roof or balcony above

Existing roof covering to be retained

Proposed/altered roof coverings

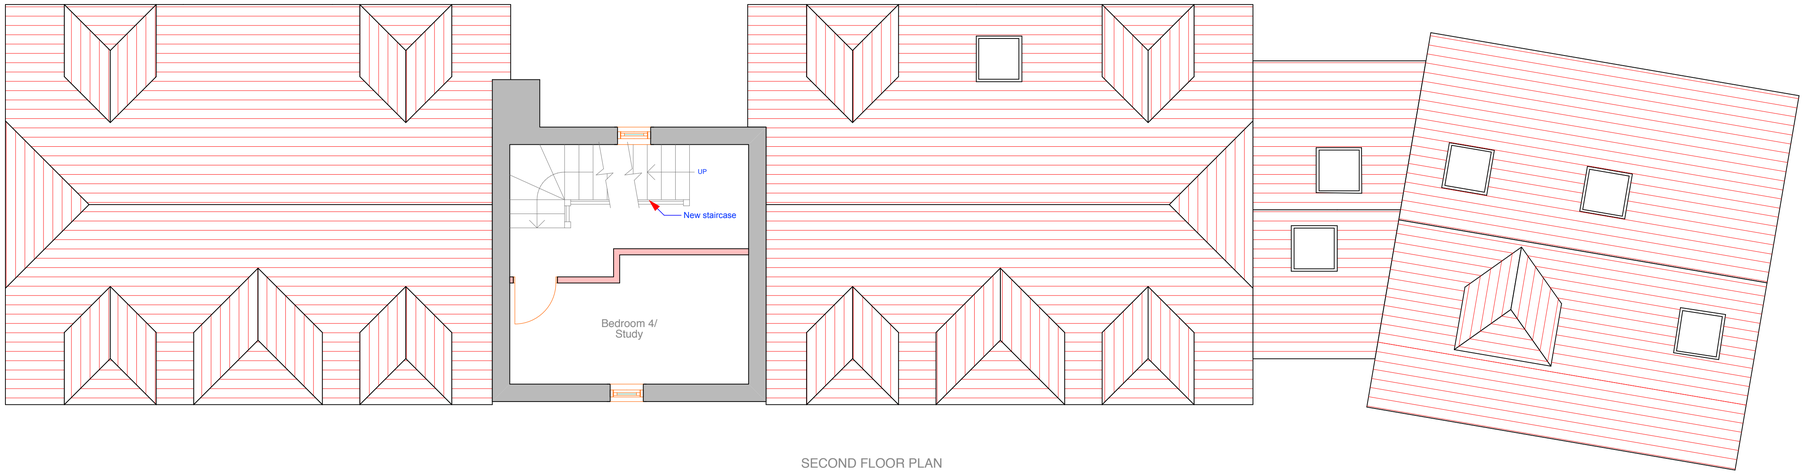

SECOND FLOOR PLAN

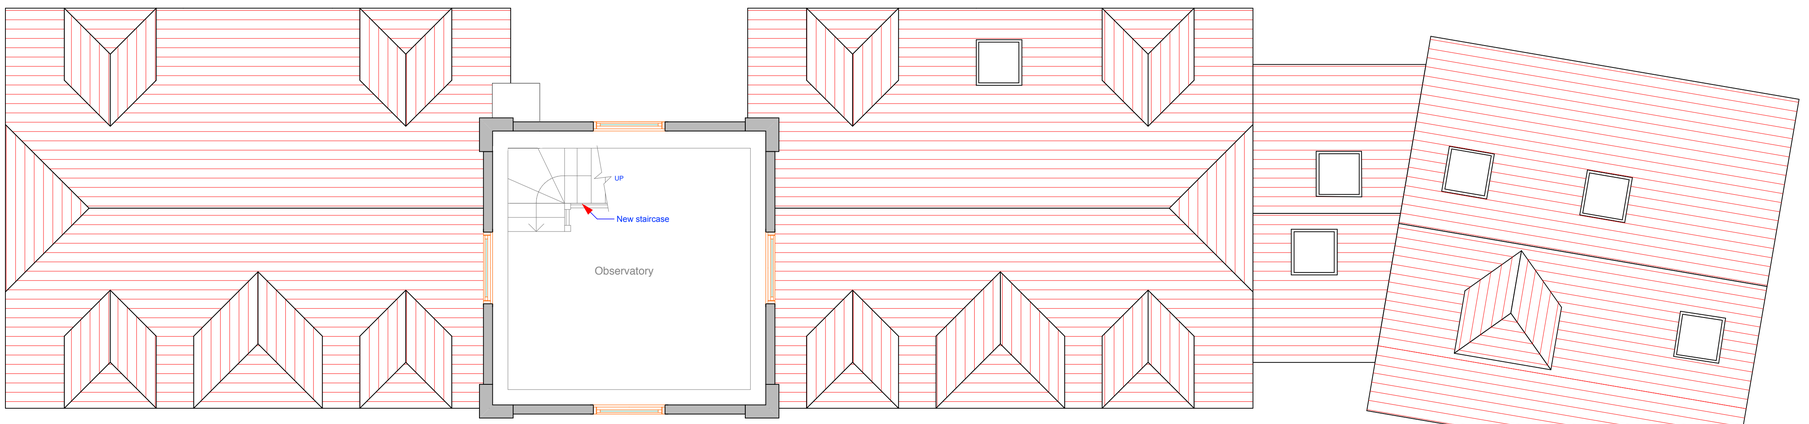

THIRD FLOOR PLAN

This drawing is the property of Andrew Fuller Associates and is not to be copied reproduced, retained or disclosed to any unauthorised person either wholly or in part without prior consent. Do not scale from this drawing except for Planning purposes. Use all figured dimensions only. All figured dimensions to be checked on site prior to construction. All discrepancies, errors and omissions to be reported to Andrew Fuller Associates prior to construction. Layout and dimensions of existing building to be checked on site.

ANDREW FULLER ASSOCIATES
Chartered Surveyors
Norton Studio, School Lane
Arundel, West Sussex
BN18 9DR
tel: 01903 885444
email: info@a-fuller.co.uk
www.andrewfuller.co.uk

Job Title
The Tower, Kingston Gorse

Client
Mr P Pearce

Drawing Name
Second & Third Floor Plans Proposed

Drawing Status
Planning

Drawn by DF Date May 15

Checked by Date

Drawing Scale
1:50 at A1

Drawing No 15757/ 04 Status Revision

ARUN DISTRICT COUNCIL K/20/15/HH