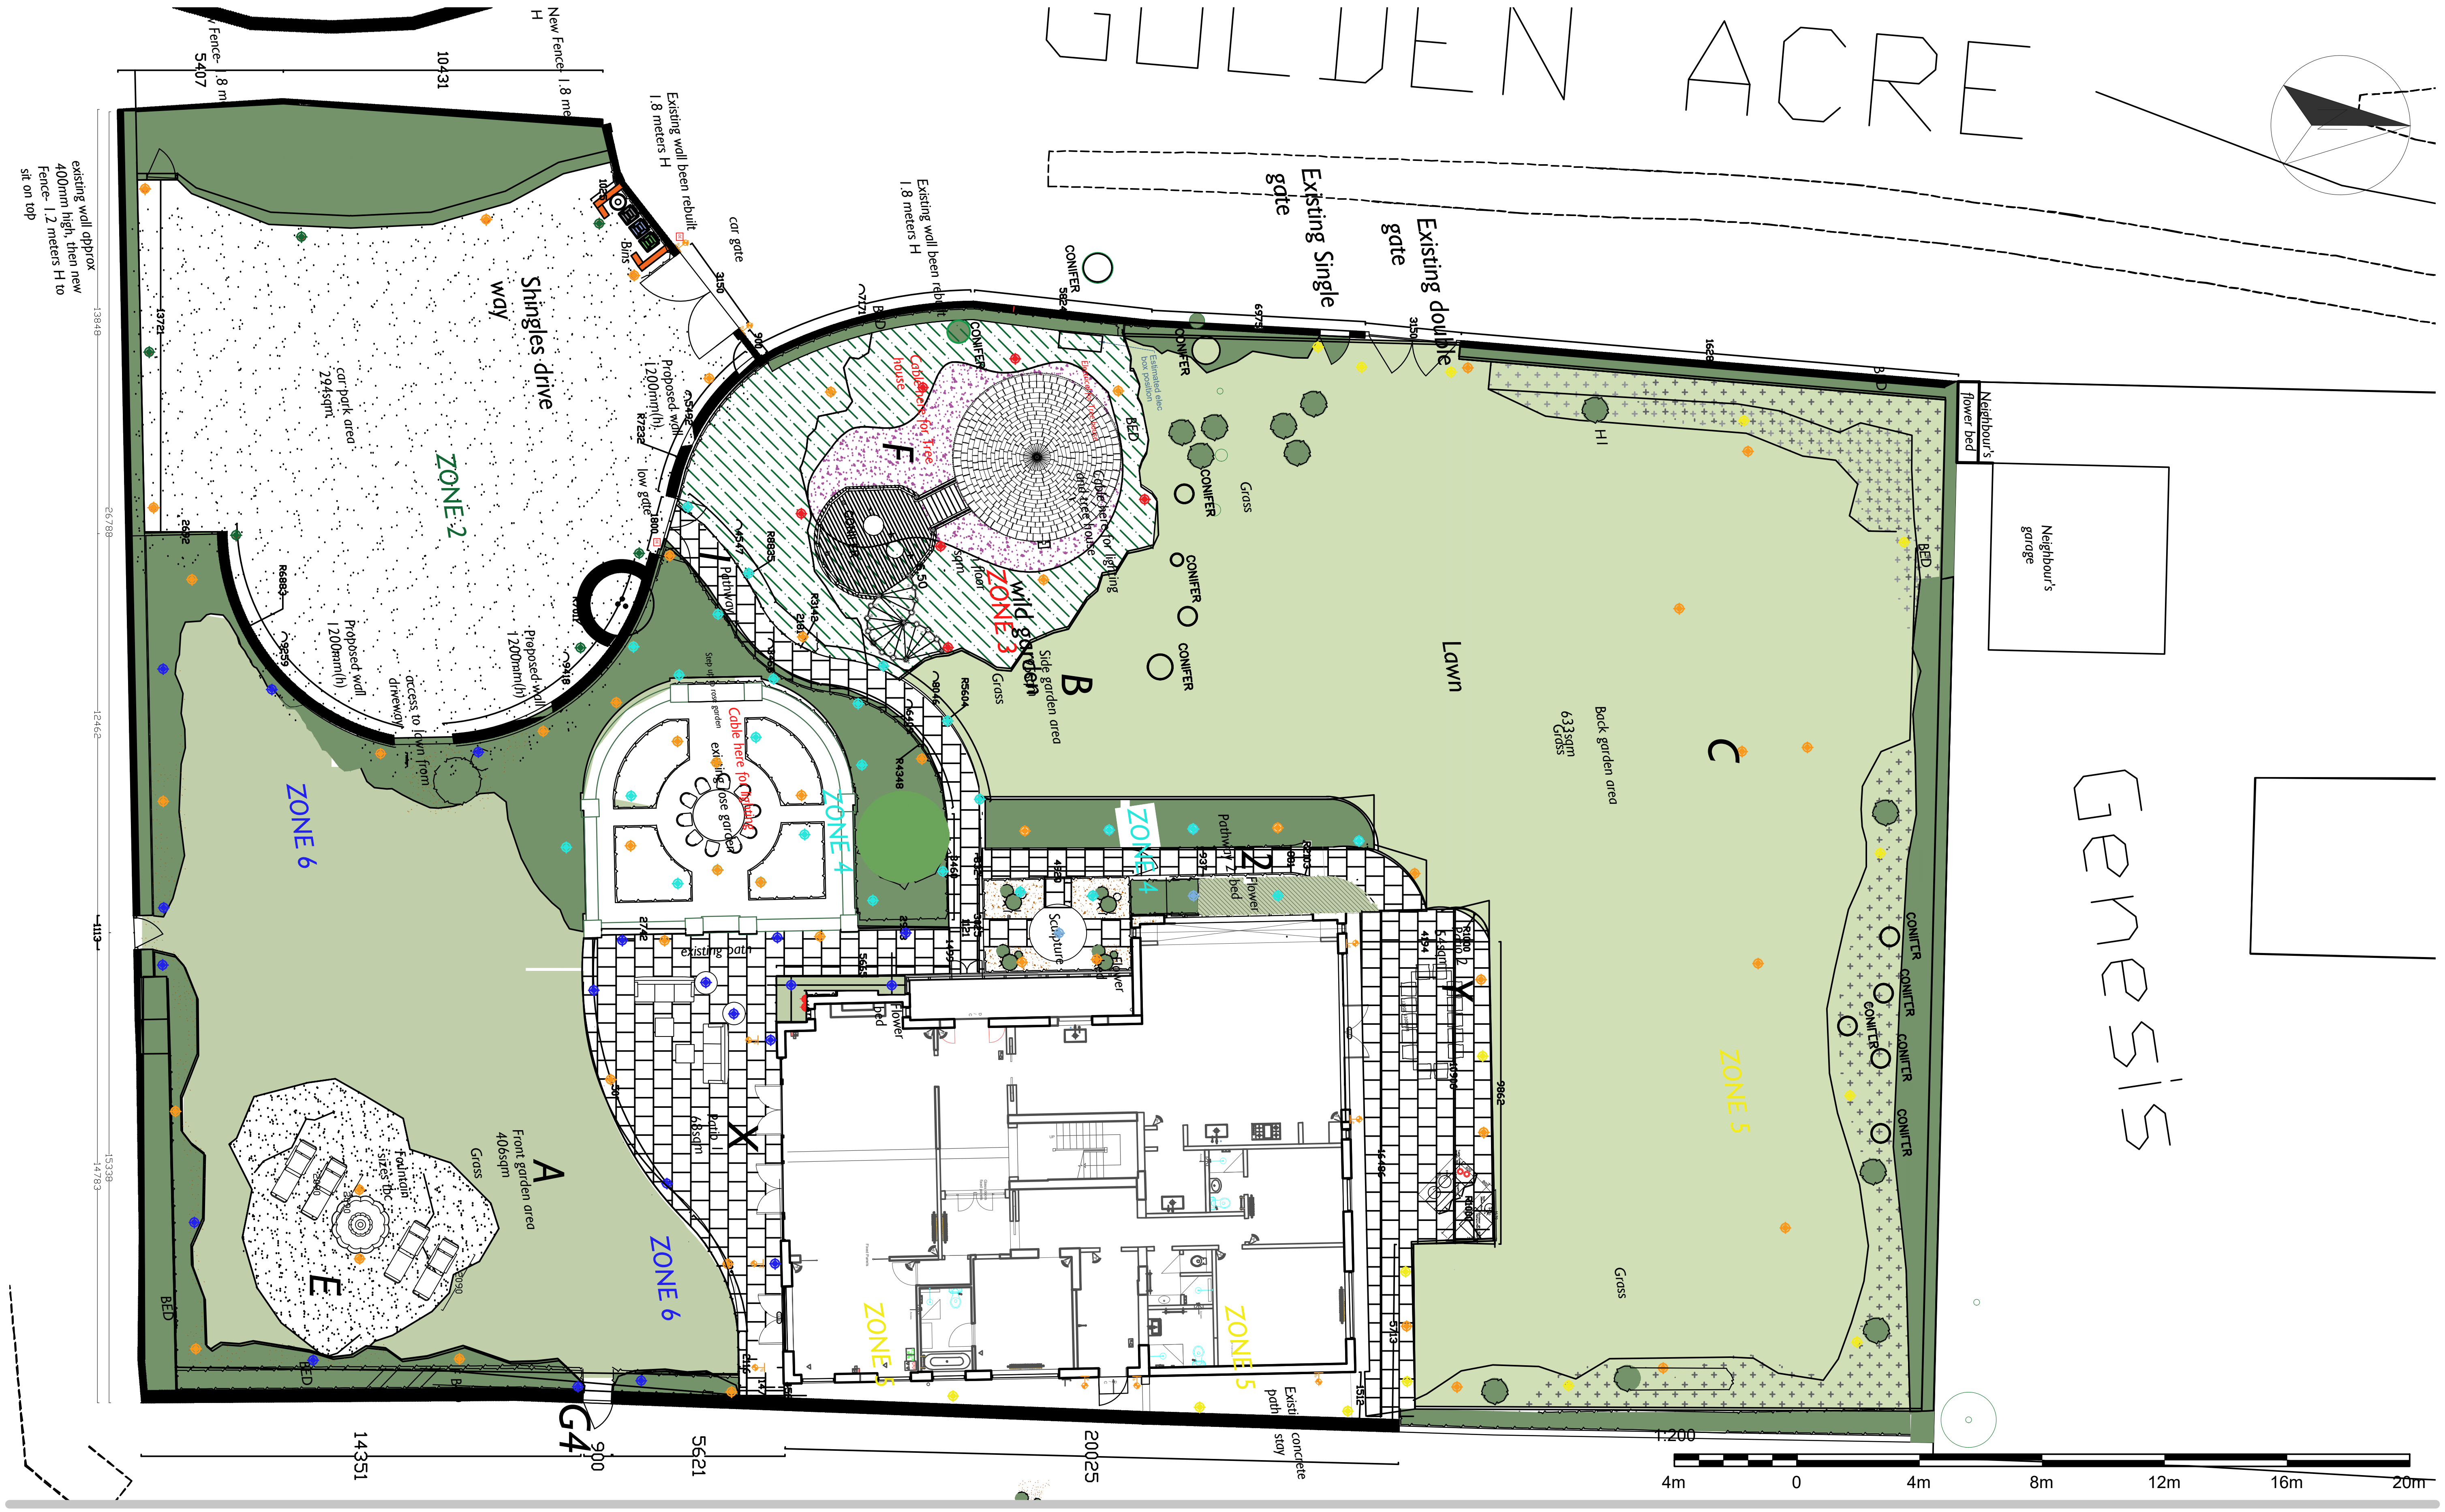


TITLE
Existing Block plan

PROJECT / CLIENT
Panorama, East Preston BN16 1QP

DRAWING No.
501

DATE CREATED
17.09.2025

DRAWN BY
FT

SCALE
1:200@A3

REVISION HISTORY
B 25.09.2026 — *Drawing amended*

NOTES
- A. Check all dimensions and conditions on site.
- B. Precise positions & dimensions of all fixtures and fittings is subject to confirmation on site.
- C. Allow for the protection of all finishes and fittings that are to be retained.
- D. All drawings are to be read in conjunction with the relevant specification.

LUCINDA SANFORD
DESIGN • BUILD • MANAGE

UNIT 13 TALINA CENTRE
BAGLEYS LN
FULHAM, LONDON
SW6 2BW
020 7237 9098
WWW.LUCINDASANFORD.COM