




01 SITE LOCATION PLAN
Scale 1:1250

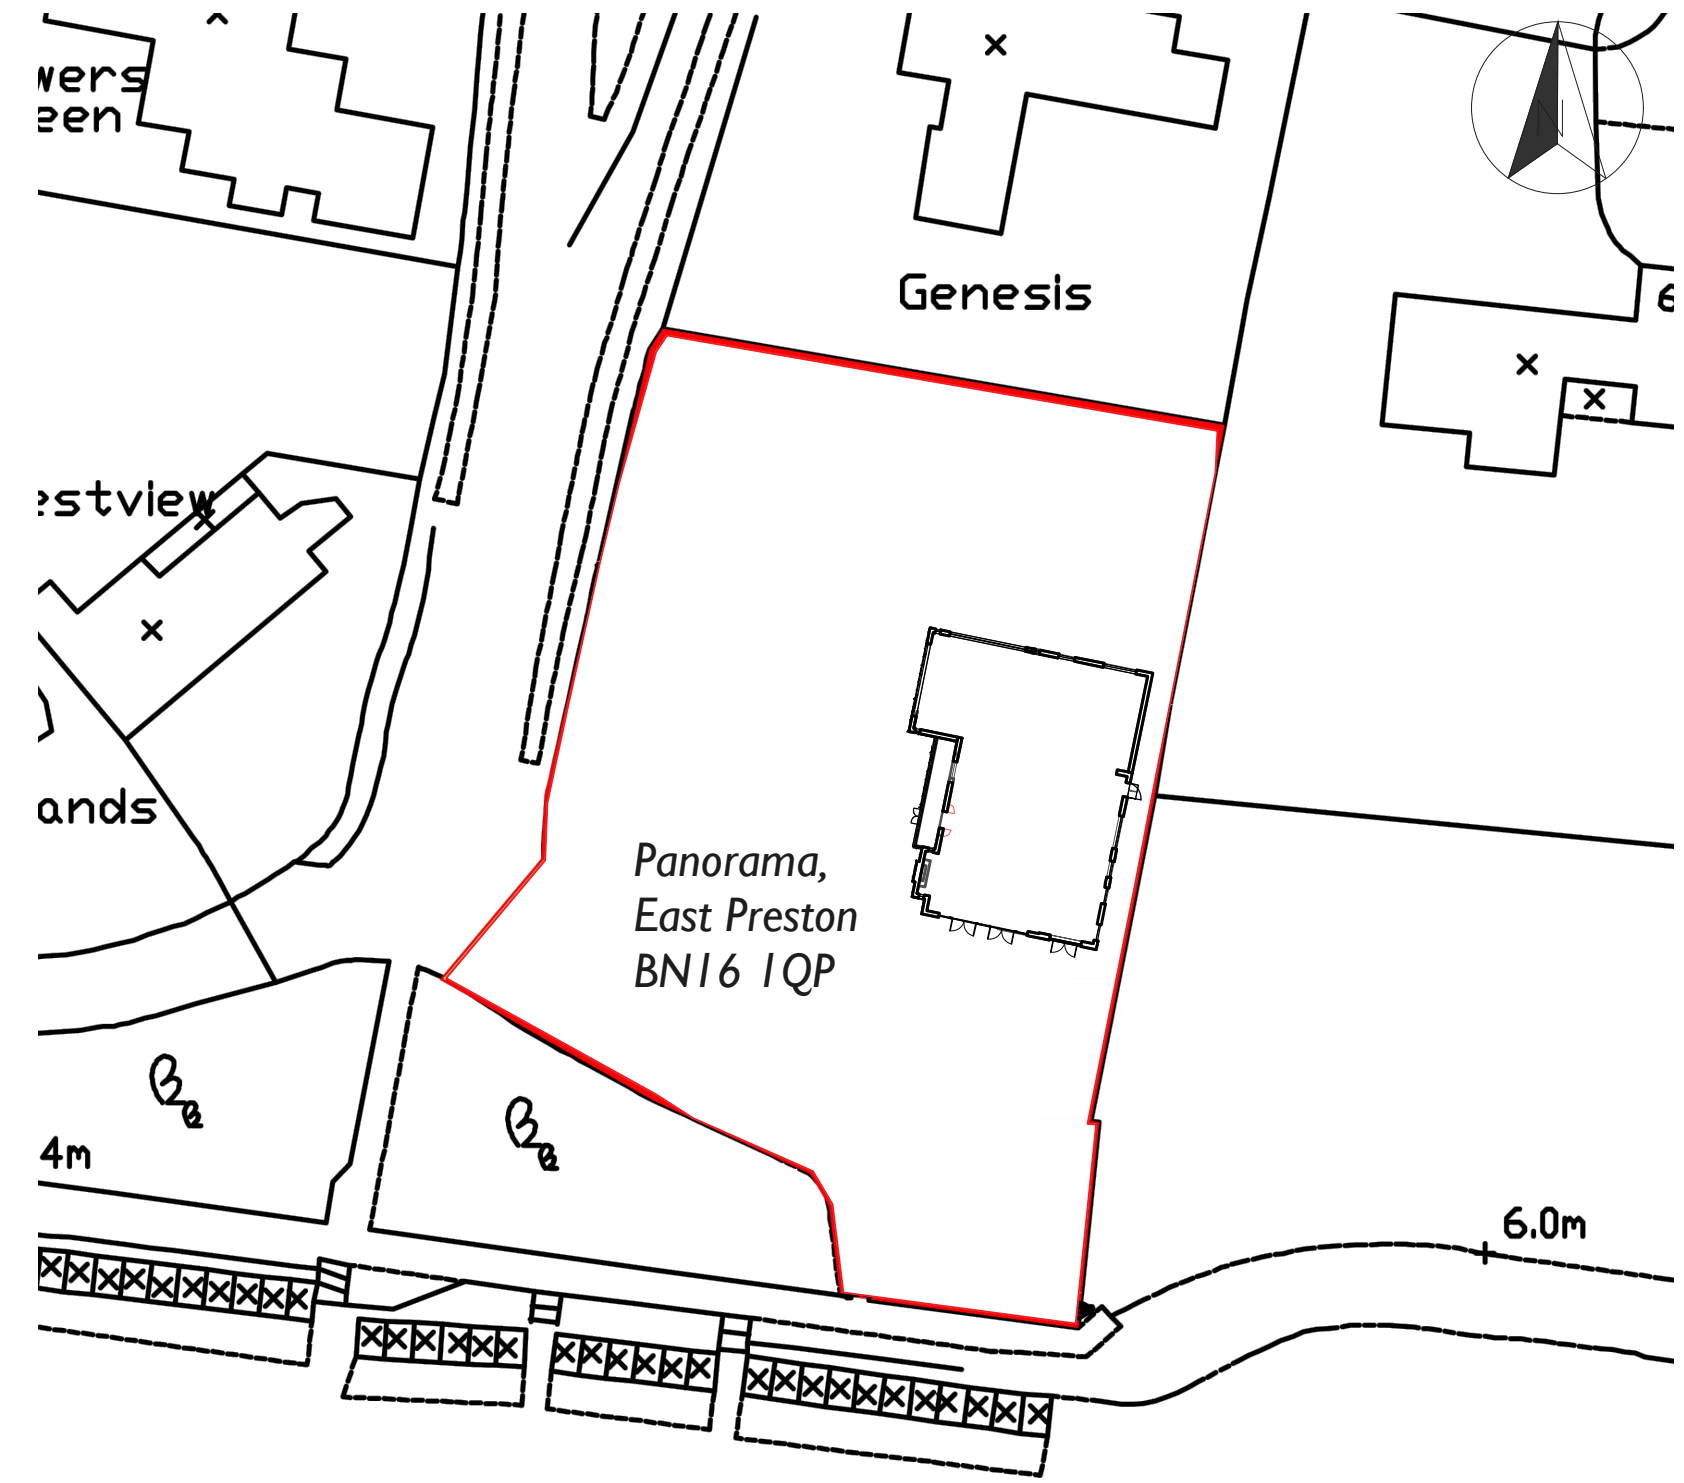

02 BLOCK PLAN
Scale 1:500

