

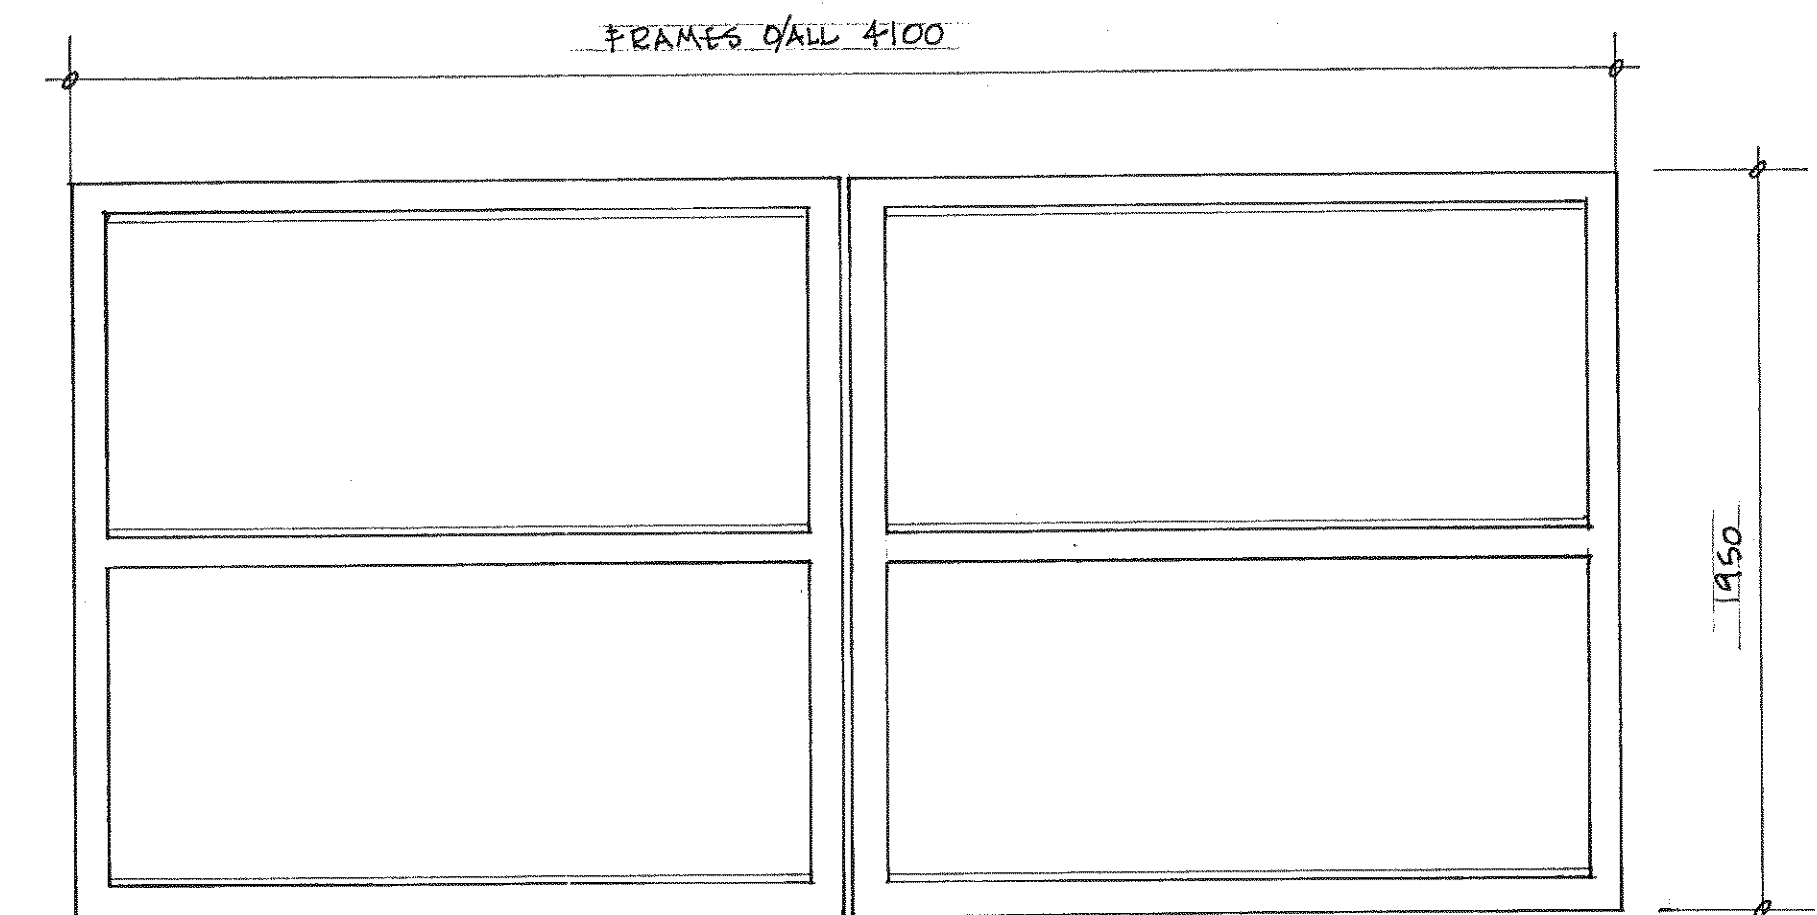


SPECIFICATION FOR ENTRY GATES
 IROKO HARDWOOD T&V VERTICAL BOARDING
 WITH CHAMFERED SOLID 90x60 TOP CAPPING
 ALL BACK FIXED TO STEEL BOX SECTIONED FRAME.
 GATES AUTOMATED INCLUDING ALL NECESSARY
 DESIGN AND SAFETY FEATURES

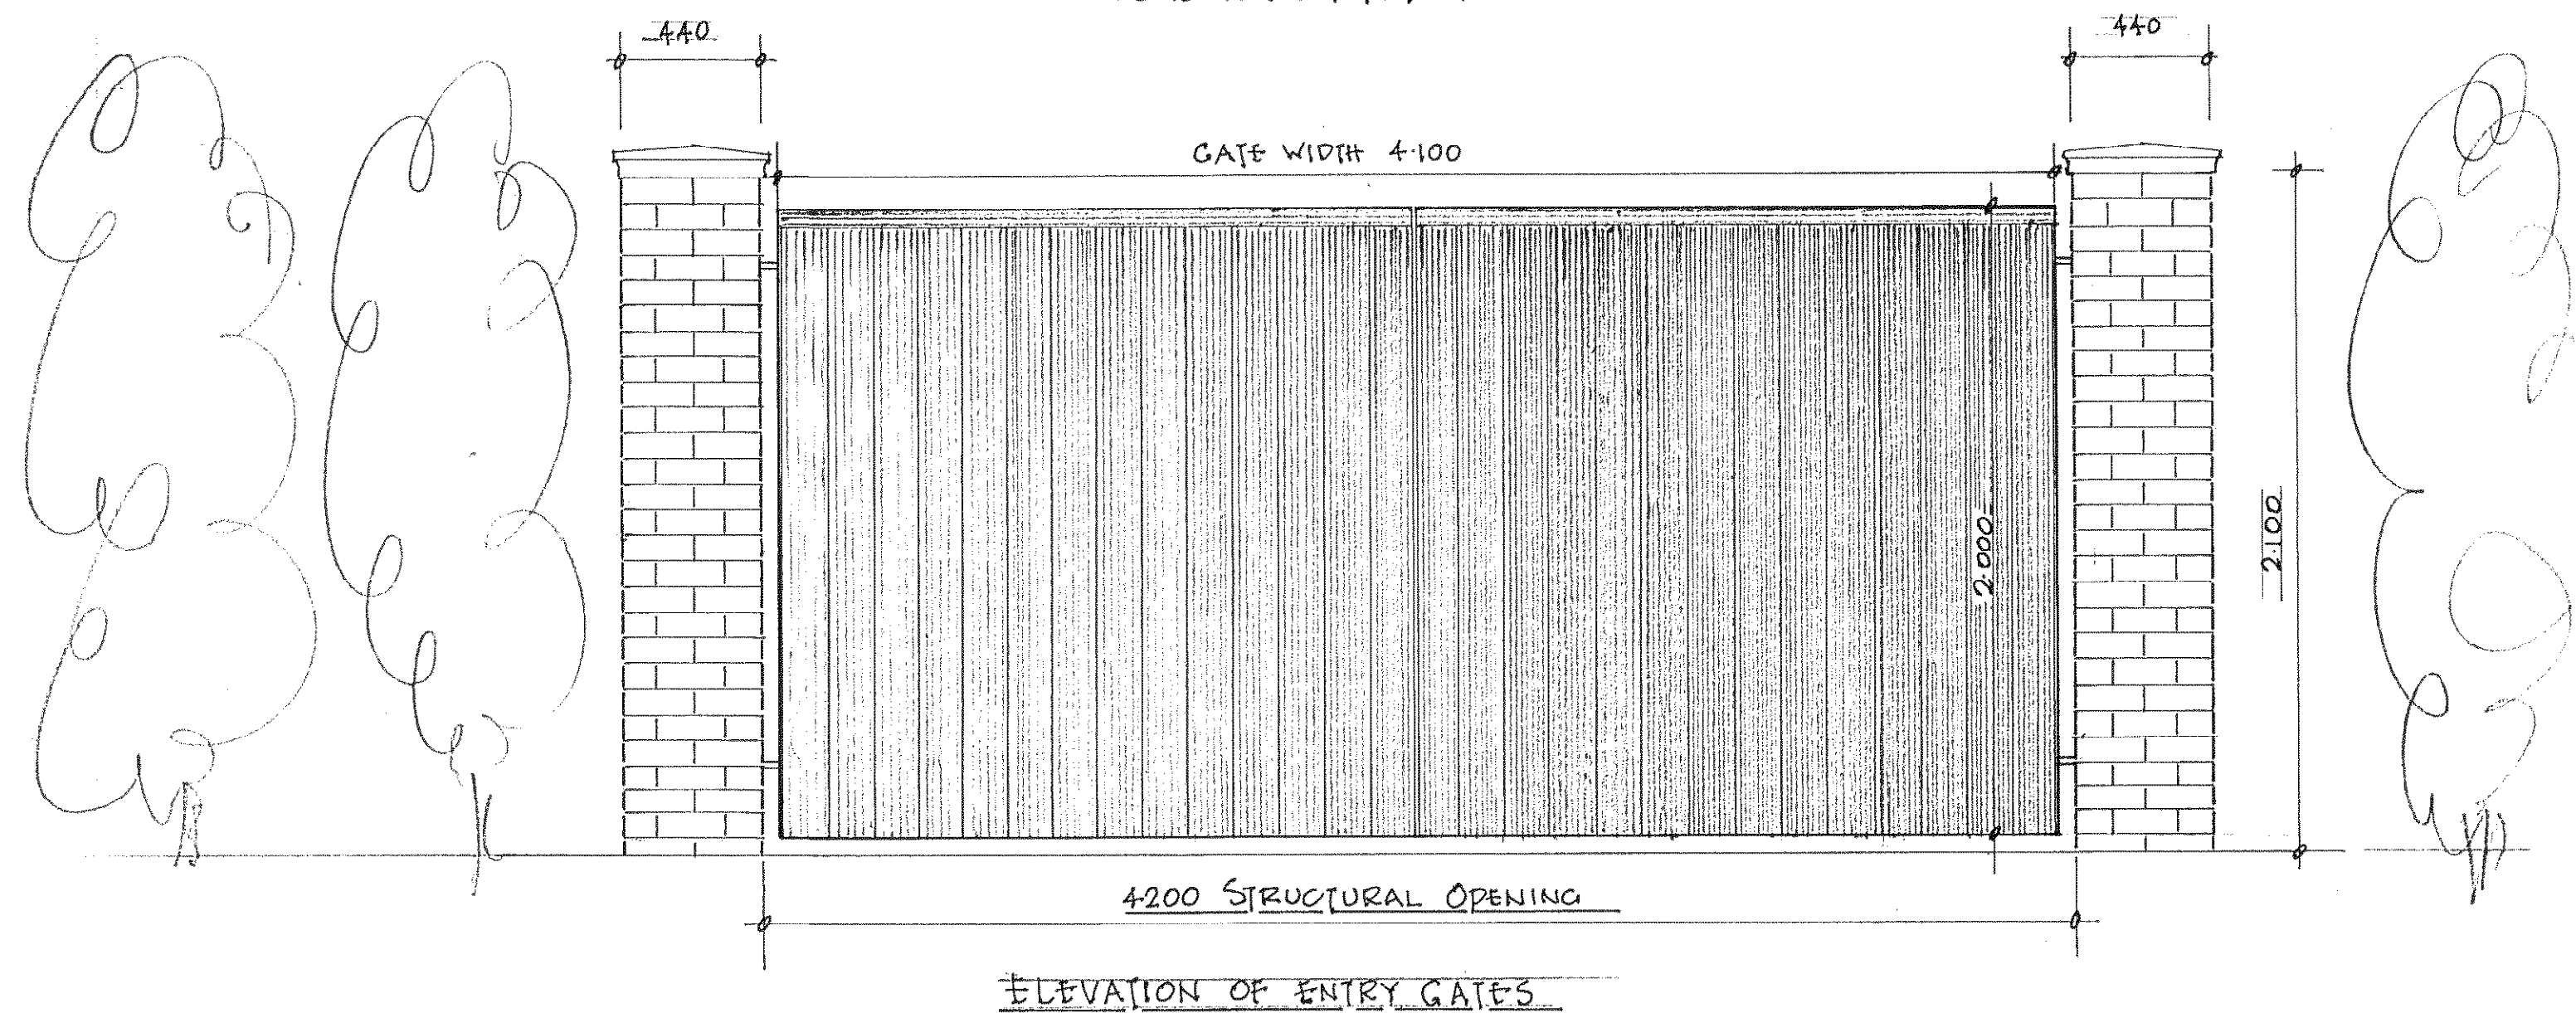

STEEL SUPPORT FRAMING
 MAIN COMPONENT: 80x40x3MM BOX SECTION FULLY WELDED
 HOT DIPPED GALVANIZED AND POWDER COATED FINISH BROWN
 FRAMES HUNG ON ADJUSTABLE HINGES ON STEEL POSTS
 SET INSIDE FACE BRICK PIERS, CONCRETE FILLED AND ANCHORED
 DOWN TO 800x800x800 CONCRETE BASES

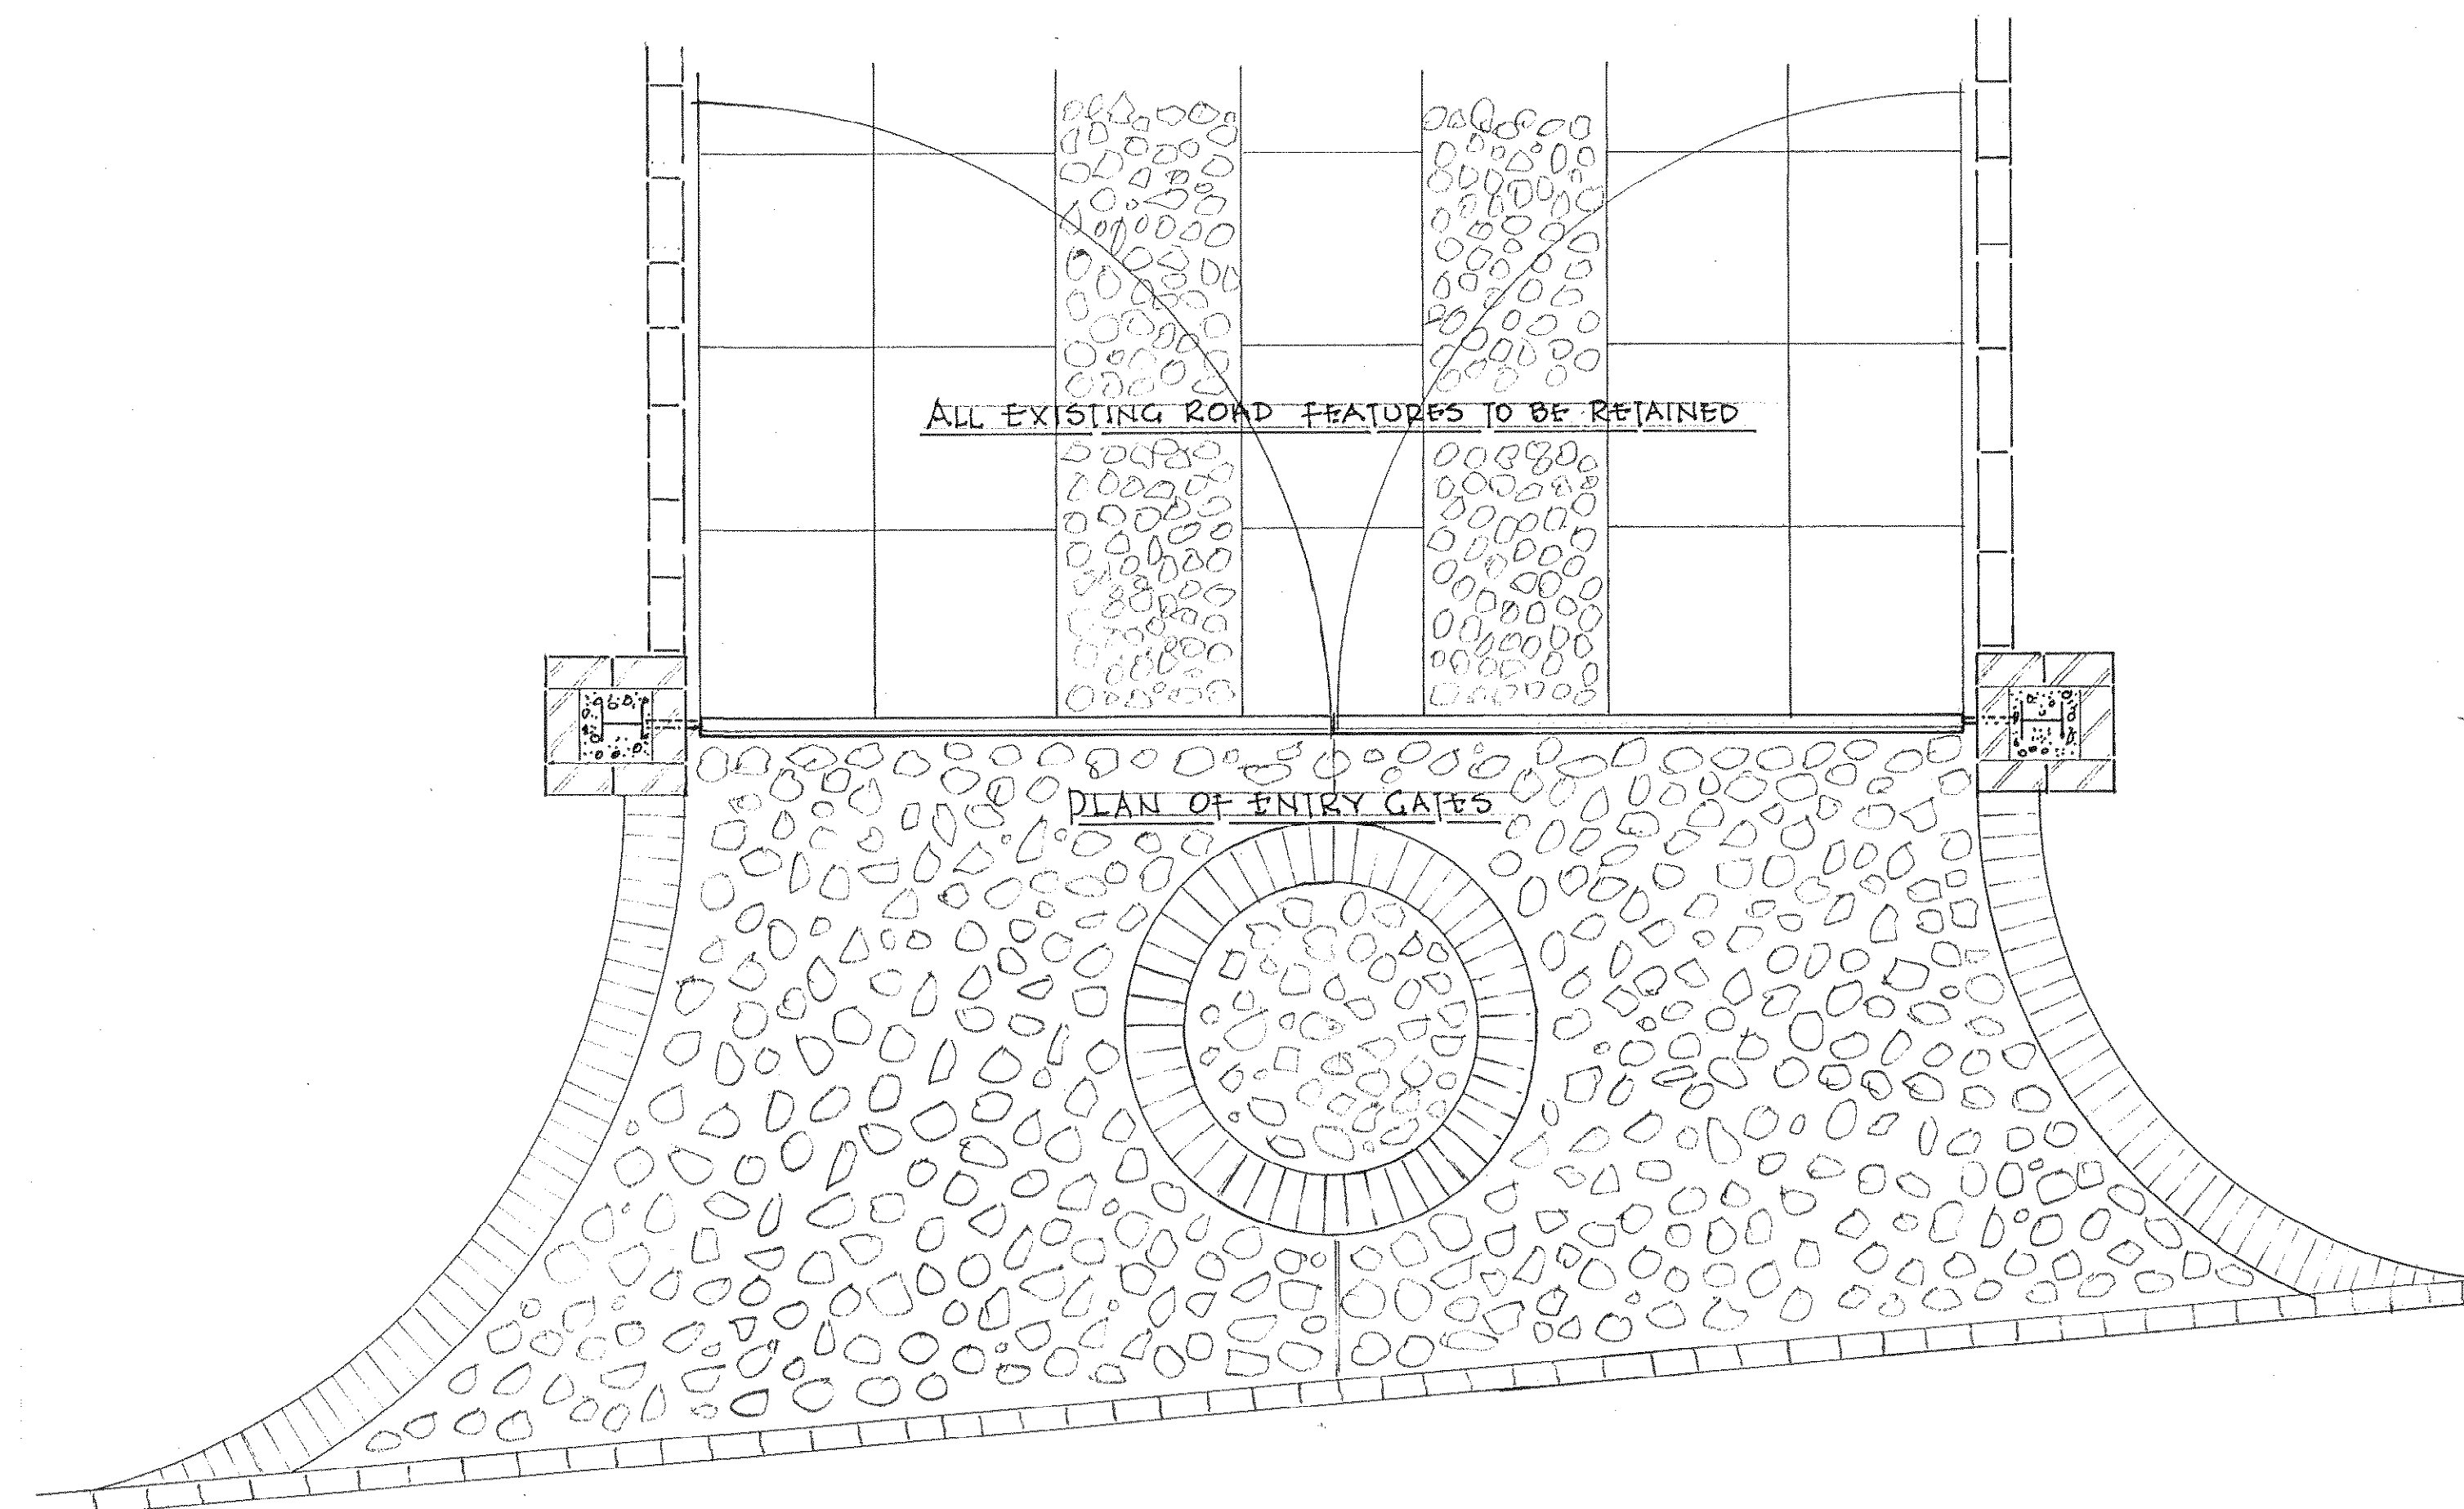

AUTOMATED ACCESS CONTRACTS LLP THE GRANARY 61 HILL FARM 51 HILL GREEN EAST GRINSTEAD WEST SUSSEX RH19 4NG DRAWING 28 7107 SCALE 1:20	PROPOSED GATED ENTRANCE FOR: MR BOB HALLEY THE COTTAGE BROOKSIDE ROAD KINGSTON GORSE LITTLE HAMPTON BN16 1SE
--	---