




West Elevation

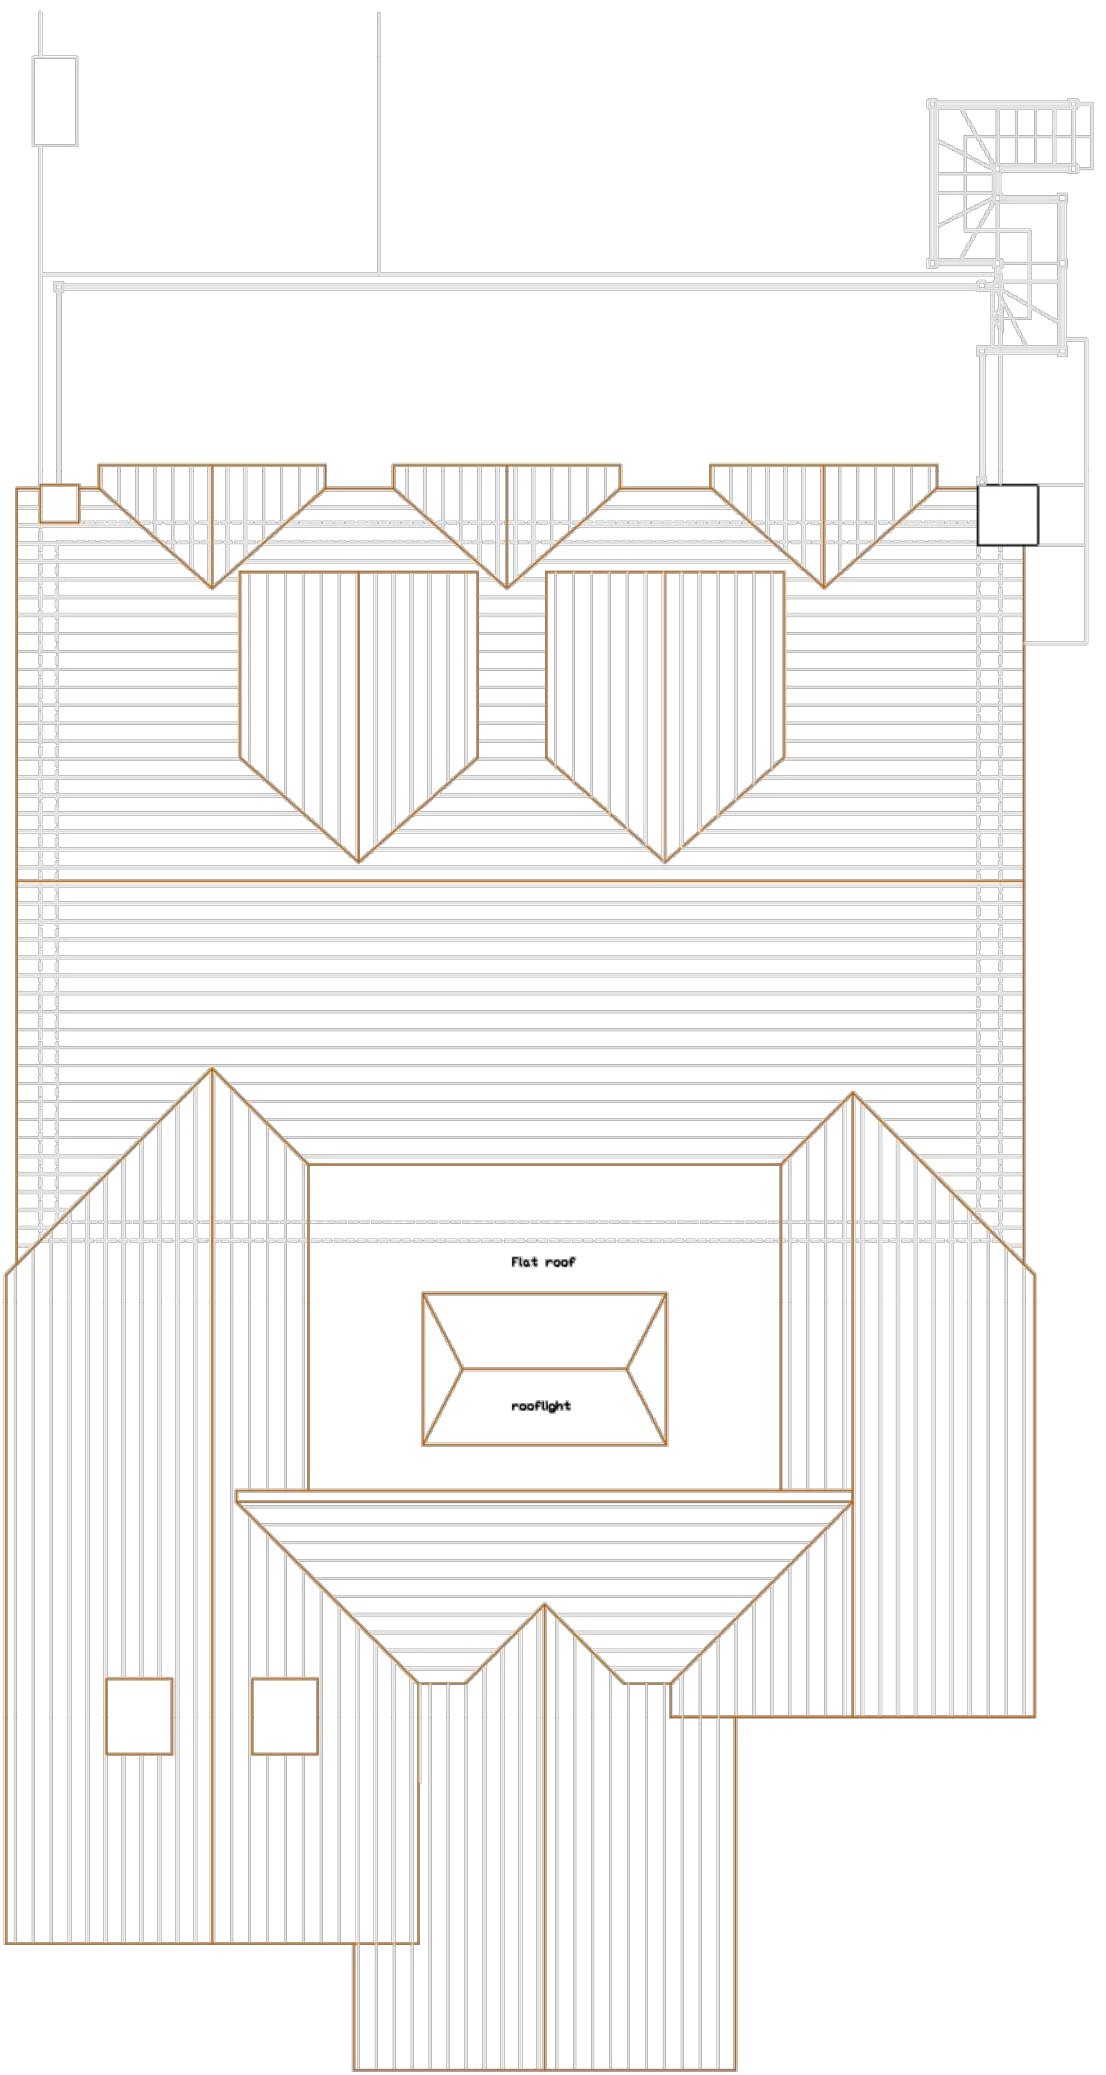

PROPOSED ROOF PLAN 1:100




External walls: 65mm Karma White Handmade Bricks



Roof: Grey slate roof tiles



East Elevation

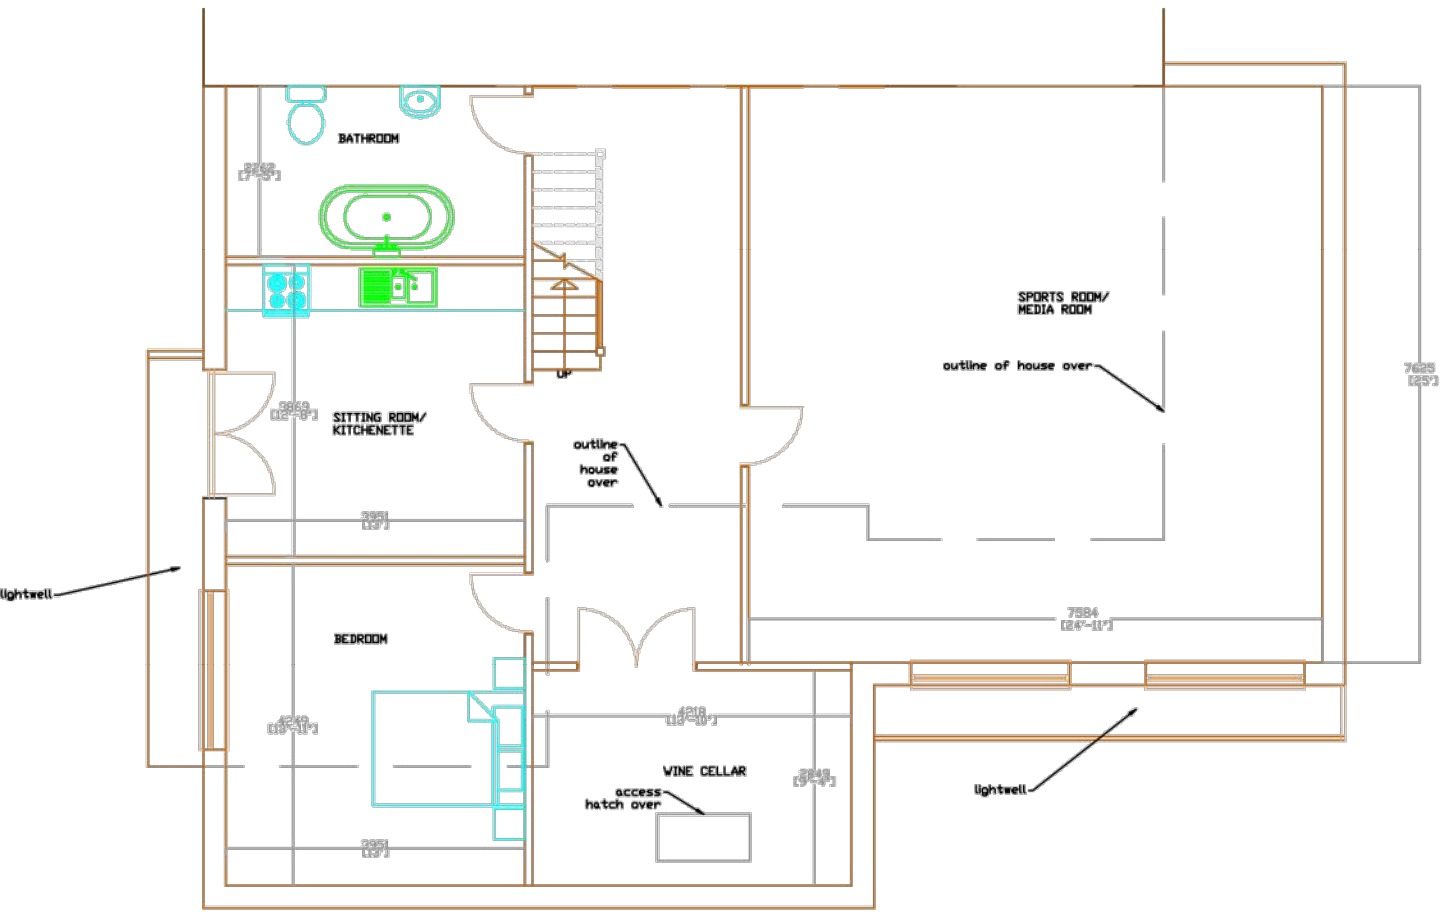

PROPOSED BASEMENT PLAN 1:100