


Do not scale from this drawing, work to figured dimensions only. All dimensions to be confirmed on site. This drawing is to be read in conjunction with other drawings in this series and all relevant consultants drawings and documentation where applicable. Please report any discrepancy on this drawing to Hargreaves Construction Co. Ltd. for clarification. © Copyright Hargreaves Construction Co. Ltd.

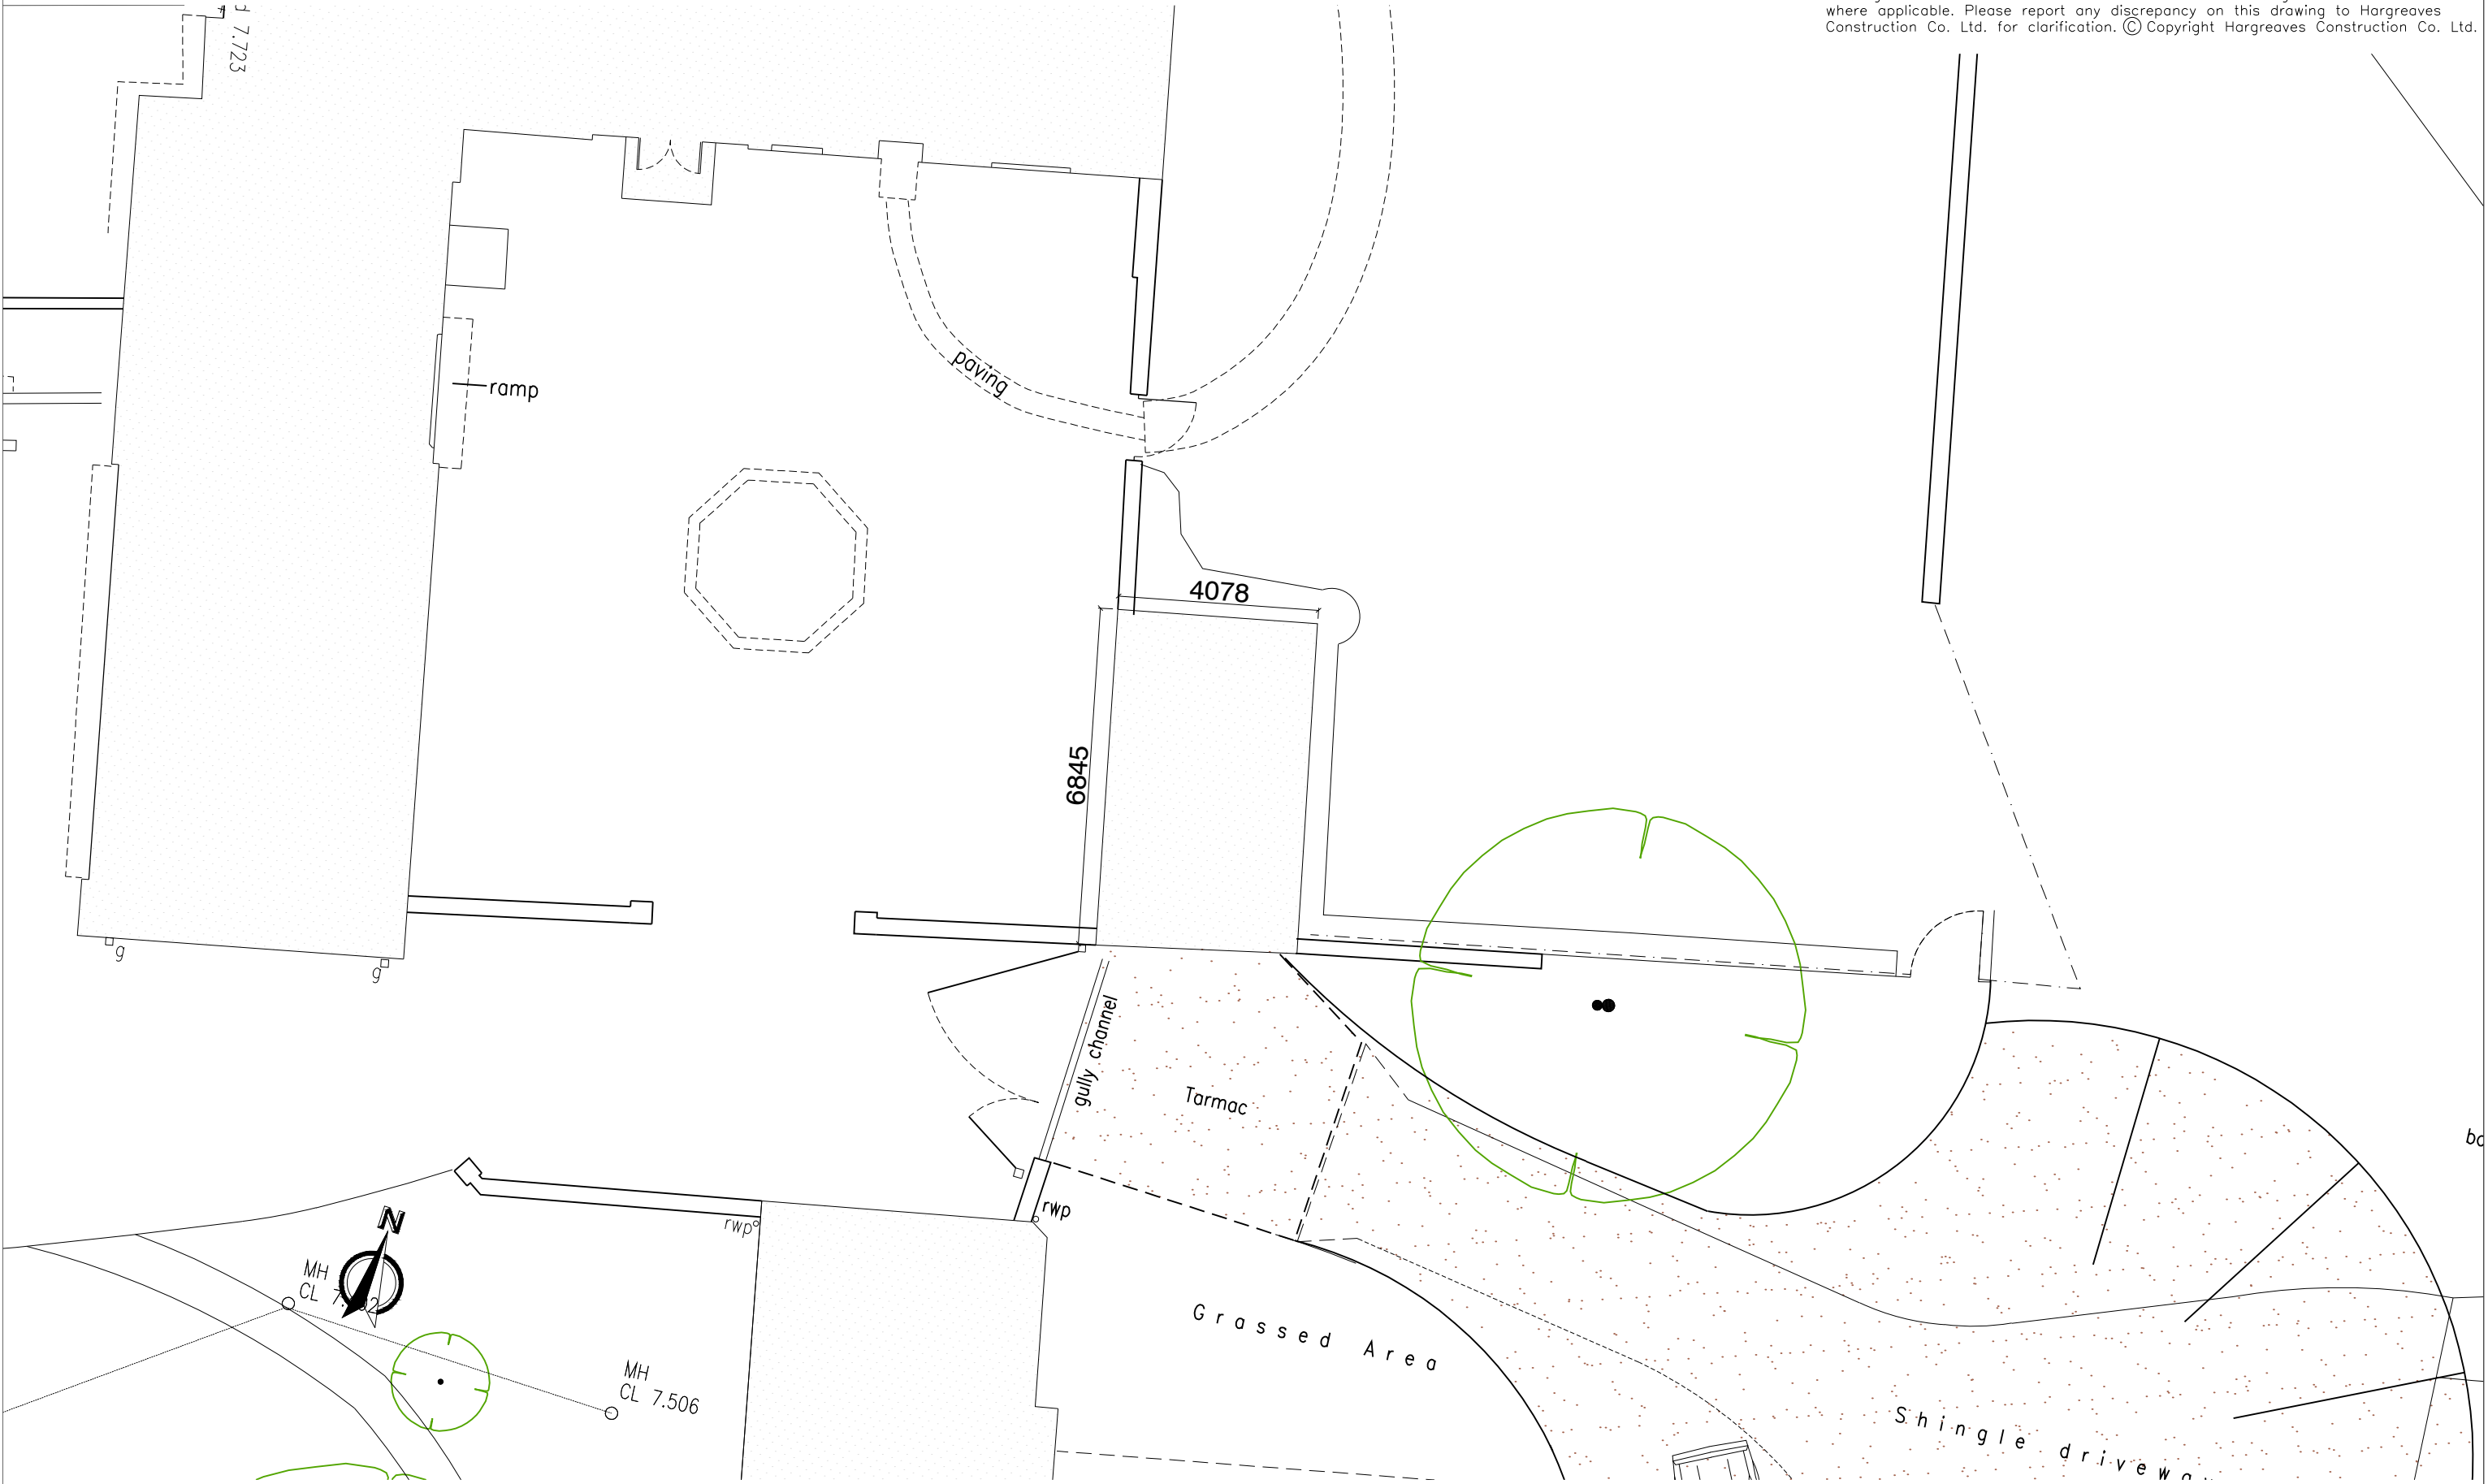

Do not scale from this drawing, work to figured dimensions only. All dimensions to be confirmed on site. This drawing is to be read in conjunction with other drawings in this series and all relevant consultants drawings and documentation where applicable. Please report any discrepancy on this drawing to Hargreaves Construction Co. Ltd. for clarification. C Copyright Hargreaves Construction Co. Ltd.

C	Garage alignment revised. parking area redefined	19.01.18
B	New garage alignment revised. parking area redefined	17.01.18
D	Garage layout and access arrangement revised	24.01.18
REV	DESCRIPTION	DATE
REVISION		



Rustington House, Worthing Road, Rustington, West Sussex, BN16 3PS
Tel No: (01903) 777775 E-mail: enquiries@hprop.co.uk
Website www.hargreaves.co.uk

Kingston Manor, Kingston Lane
East Preston, Littlehampton
West Sussex, BN16 1RR
Existing Garage & Dimensions

job no.	dra no.	rev.
RRA 16	102	H

scale	drawn by	date
1:125 @ A3	MD	06.07.18

CAD File: V:\LITTLEHAMPTON\KINGSTON MANOR - RRA\CAR BARN 2018\CAR BARN - FINAL.DWG