


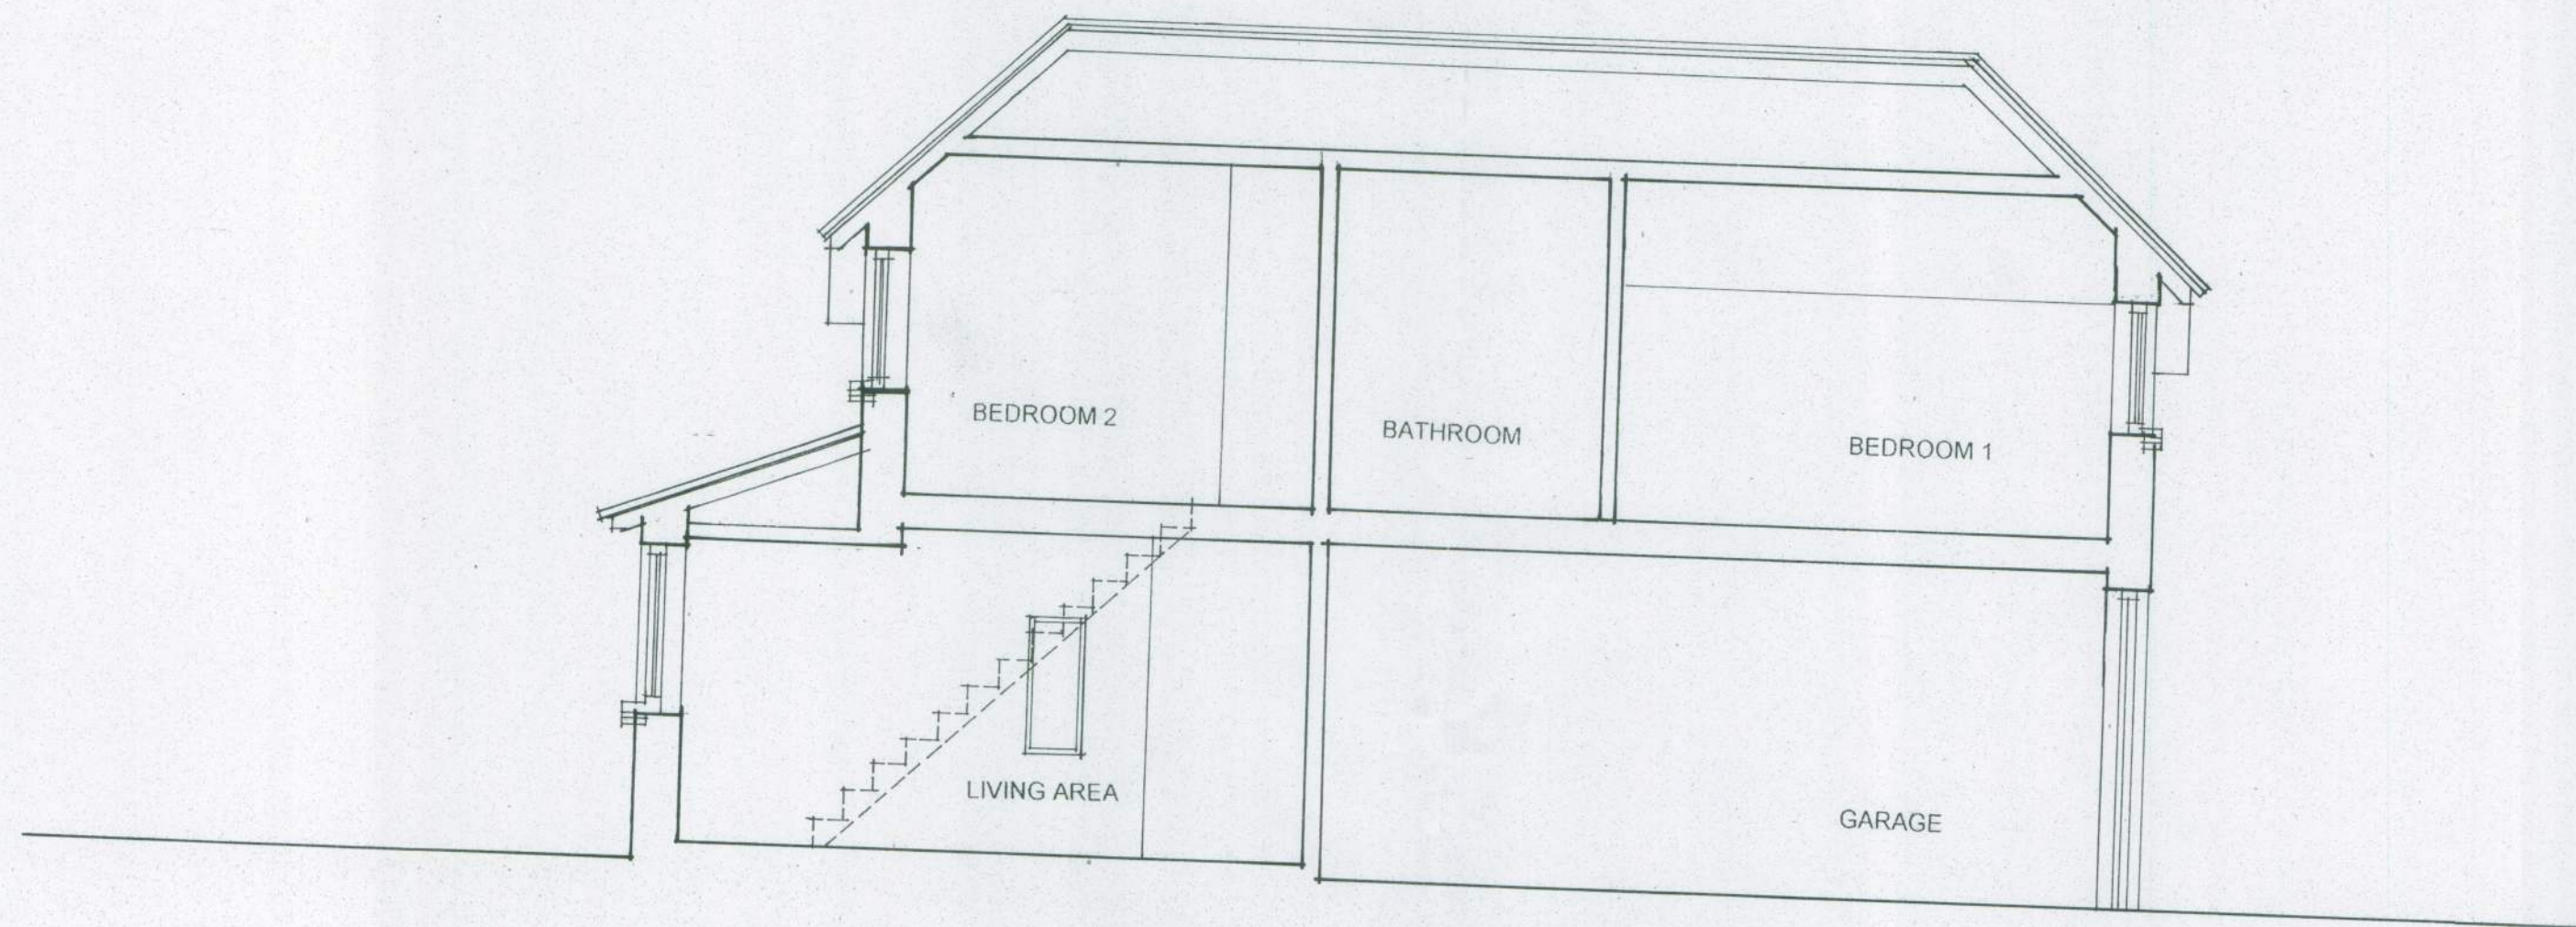


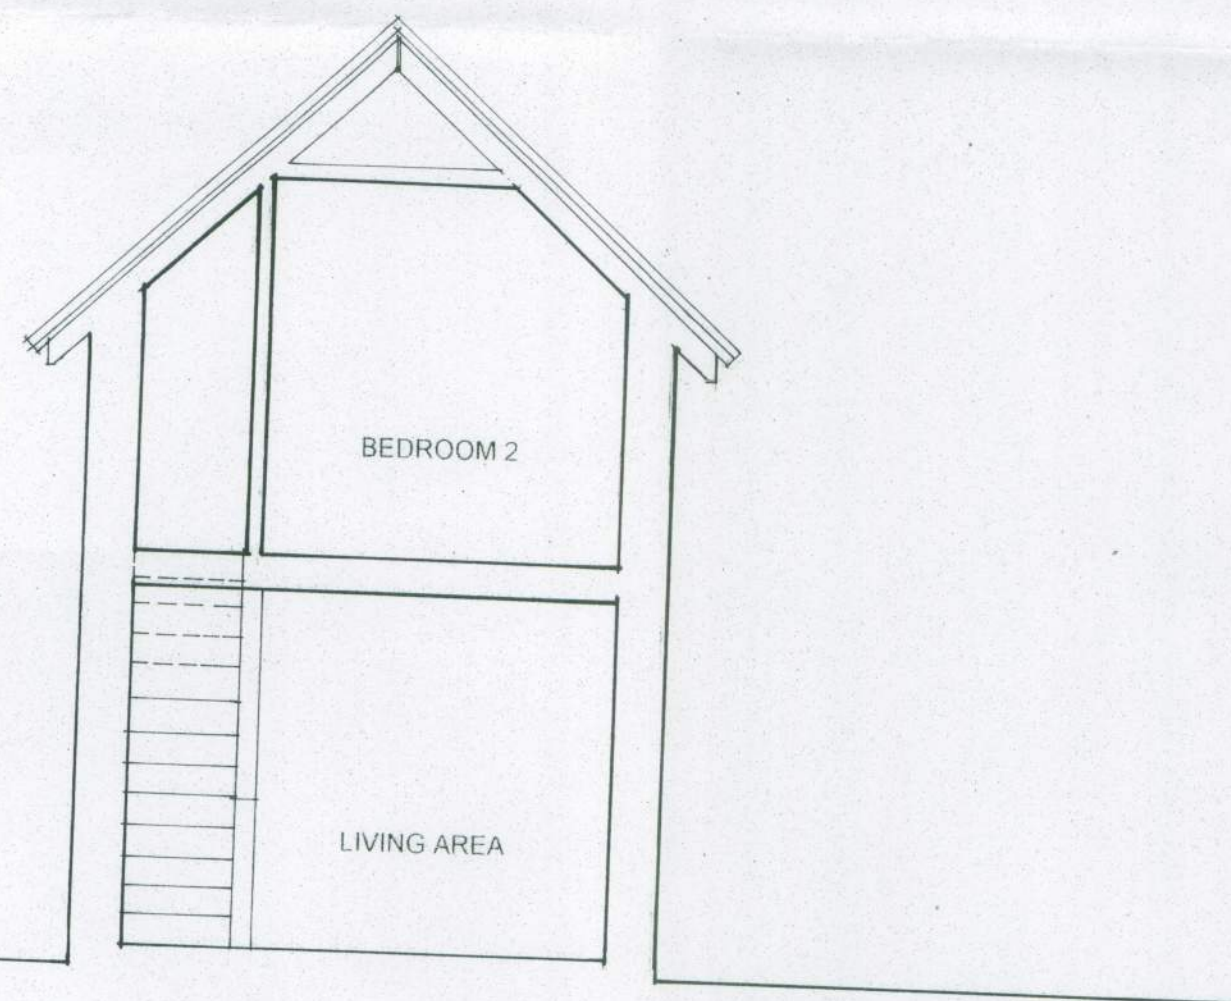

existing section A-A

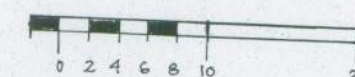

existing section B-B

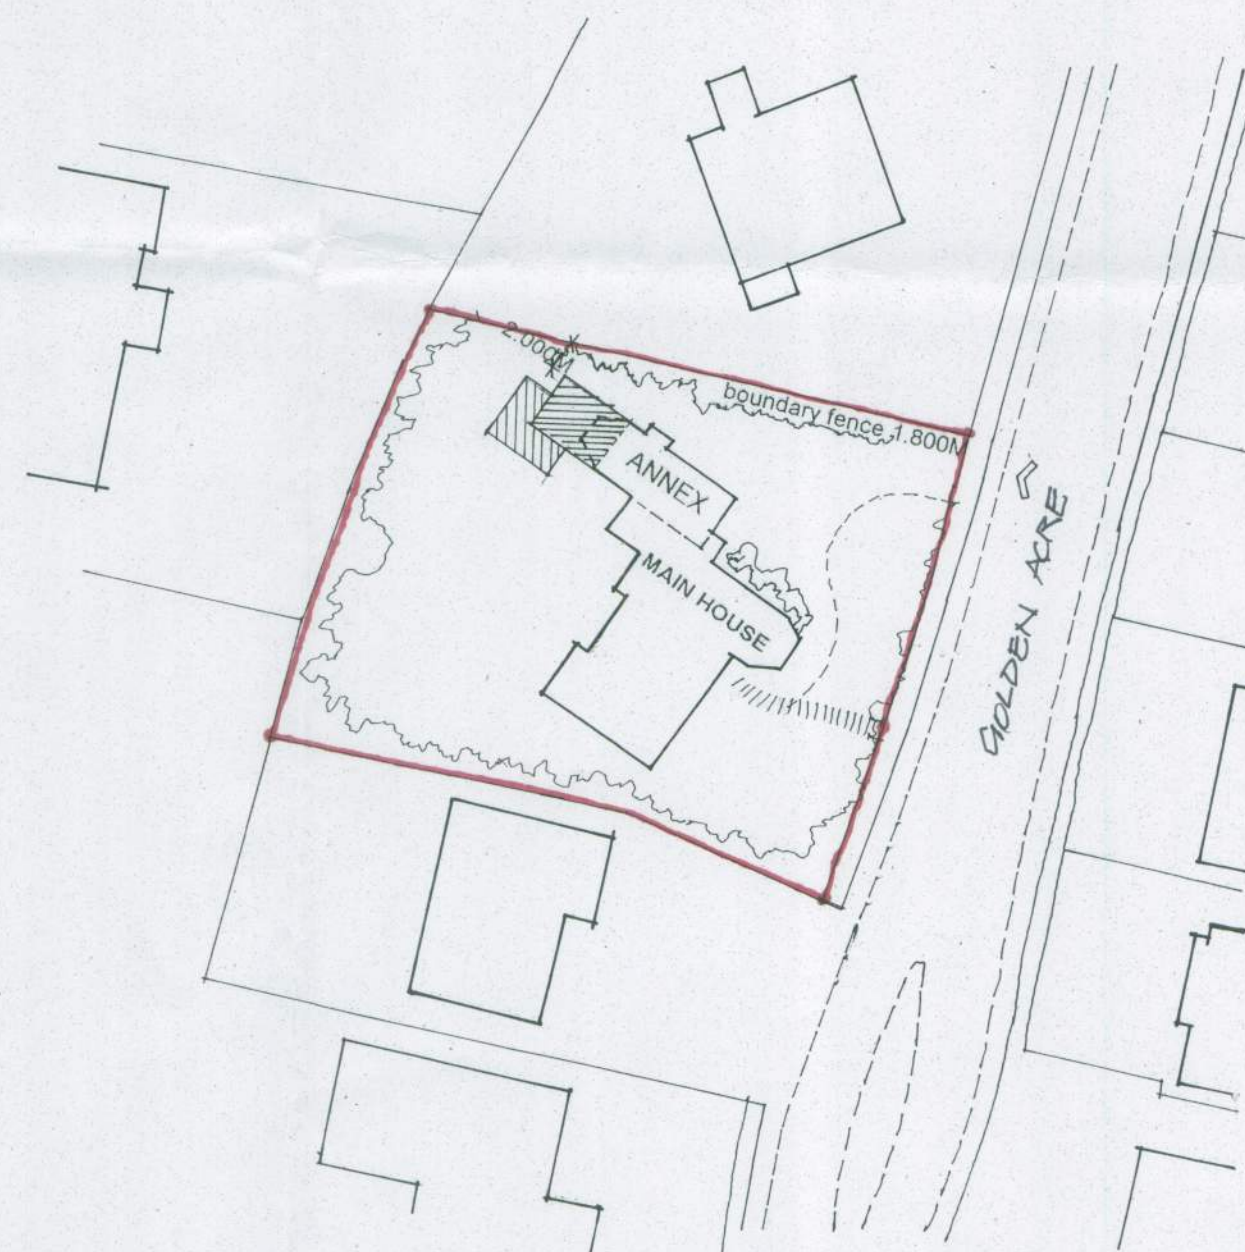

NOTES:
All dimensions must be checked on site and not scaled from this drawing.

A	Date	Revisions

©Copyright

geoffrey g fry + associates
Chartered Architect
63 langbury lane
Ferring
Worthing
West Sussex. BN12 6QA.

T : 01903 500109

Client

Dr & Mrs David Uncles

Job Title

Part Demolition, Single + Two Storey
Extension + Alterations,
Amballa "Annex", Golden Acre,
East Preston, BN16 1QP.

Drawing Title

existing sections
block plan

Scale 1:50 1:500

Date May 2014, Drawn by ggfa

Drg No	Rev
3024-002	