
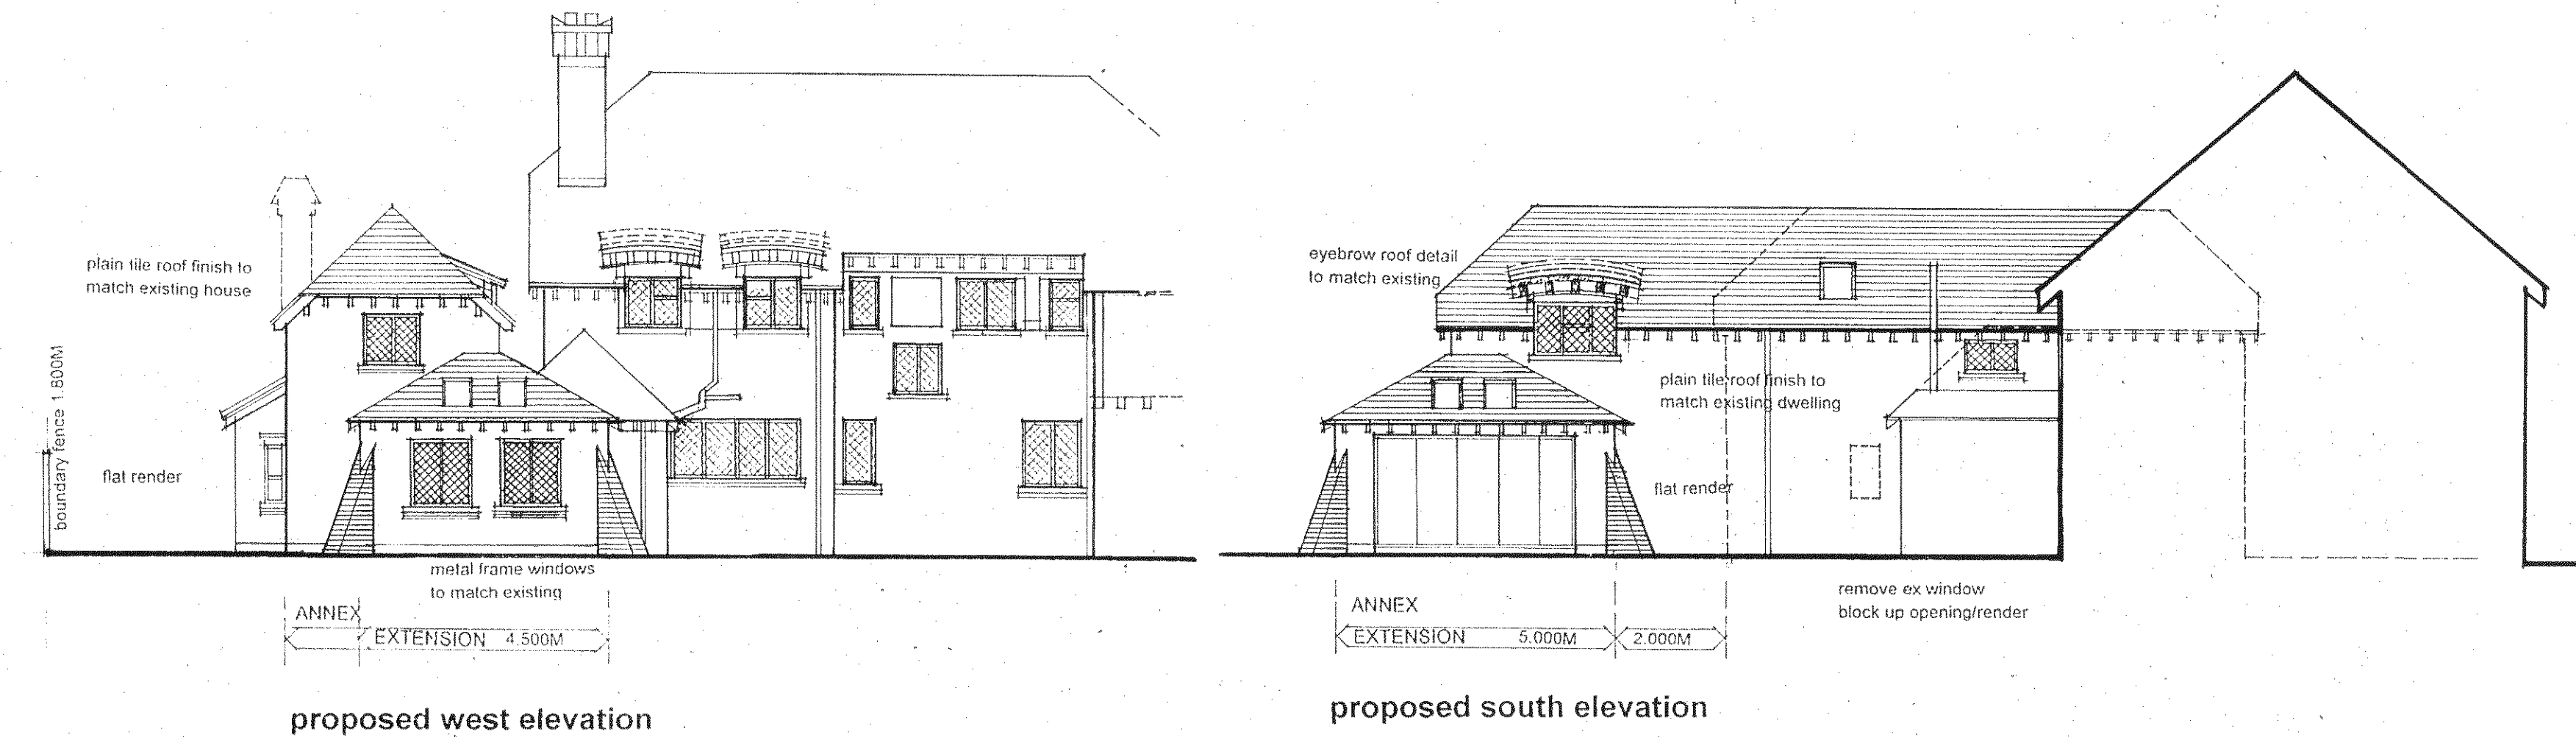


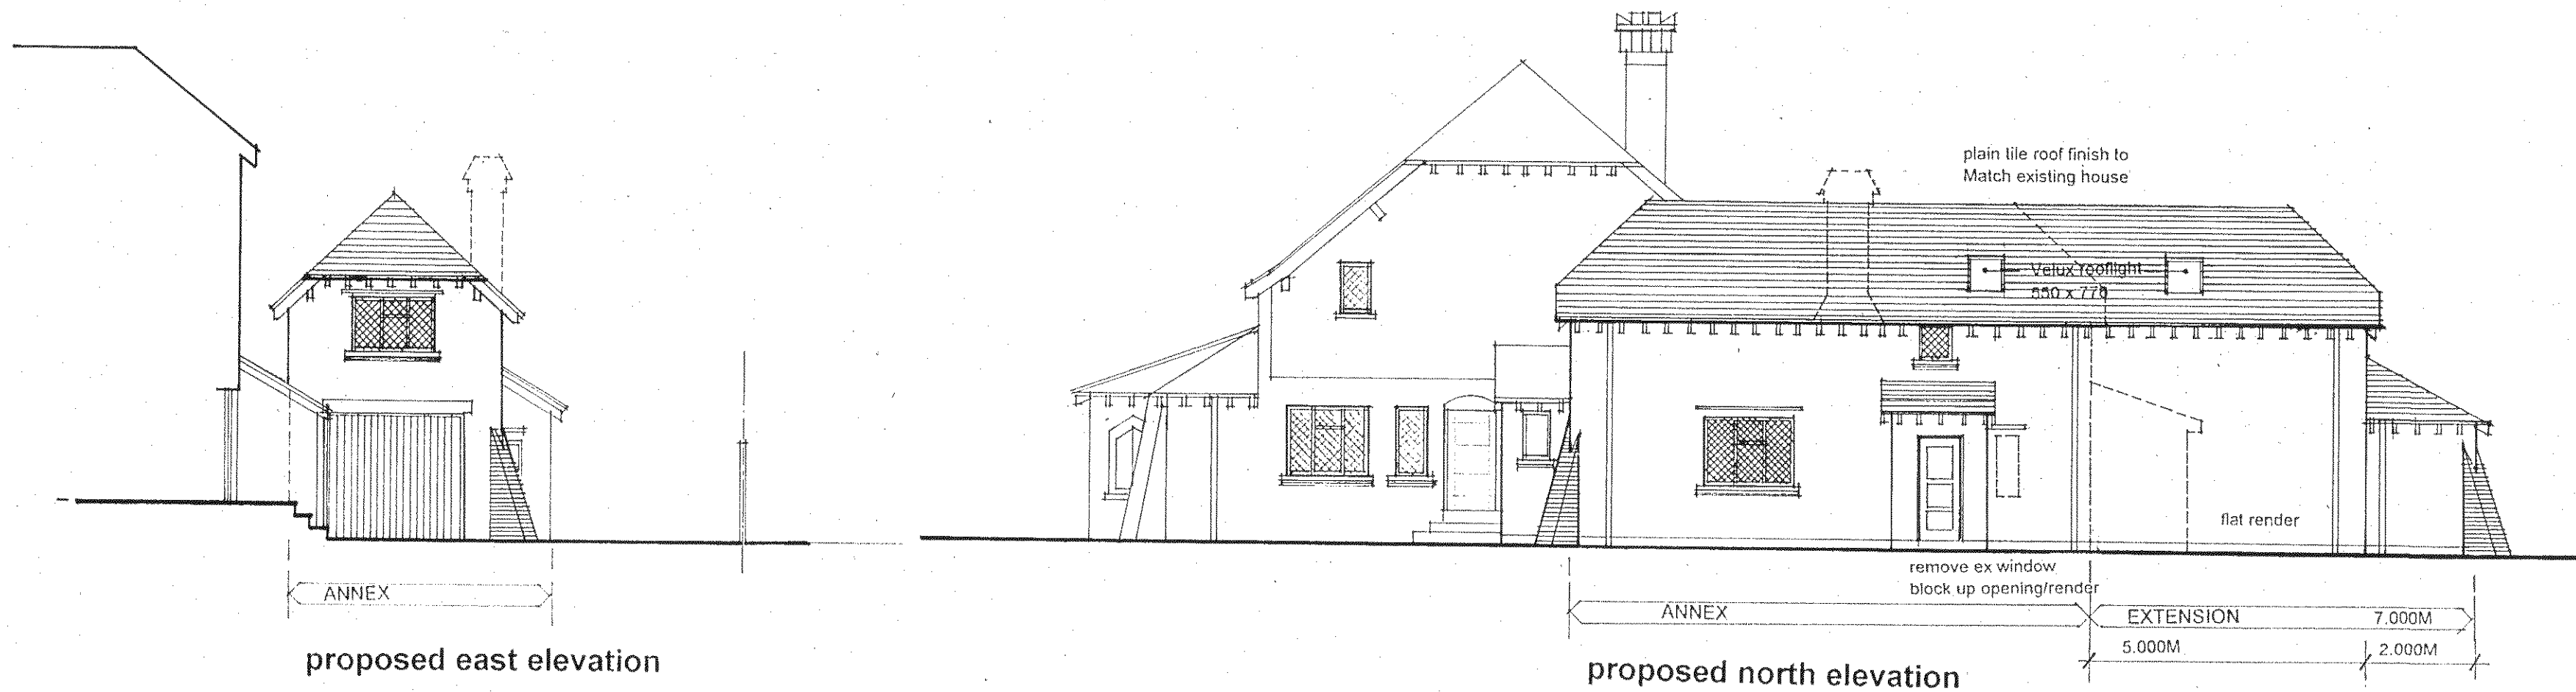

NOTES:
All dimensions must be checked on site and not scaled from this drawing.

A	Date	Part 100	
Copyright			

geoffrey g fry + associates
Chartered Architect
63 langbury lane
Ferring
Worthing
West Sussex. BN12 6QA.

T : 01903 500109
E : geoffrey.fry@tiscali.co.uk

Dr & Mrs David Uncles

Job Title

Part Demolition, Single + Two Storey
Extension + Alterations.
Amballa "Annex", Golden Acre,
East Preston, BN16-1QP.

Drawing Title

proposed elevations

Scale 1-100

Date May 2014 Drawn by ggfa

Drp No. 3024-007 Rev