



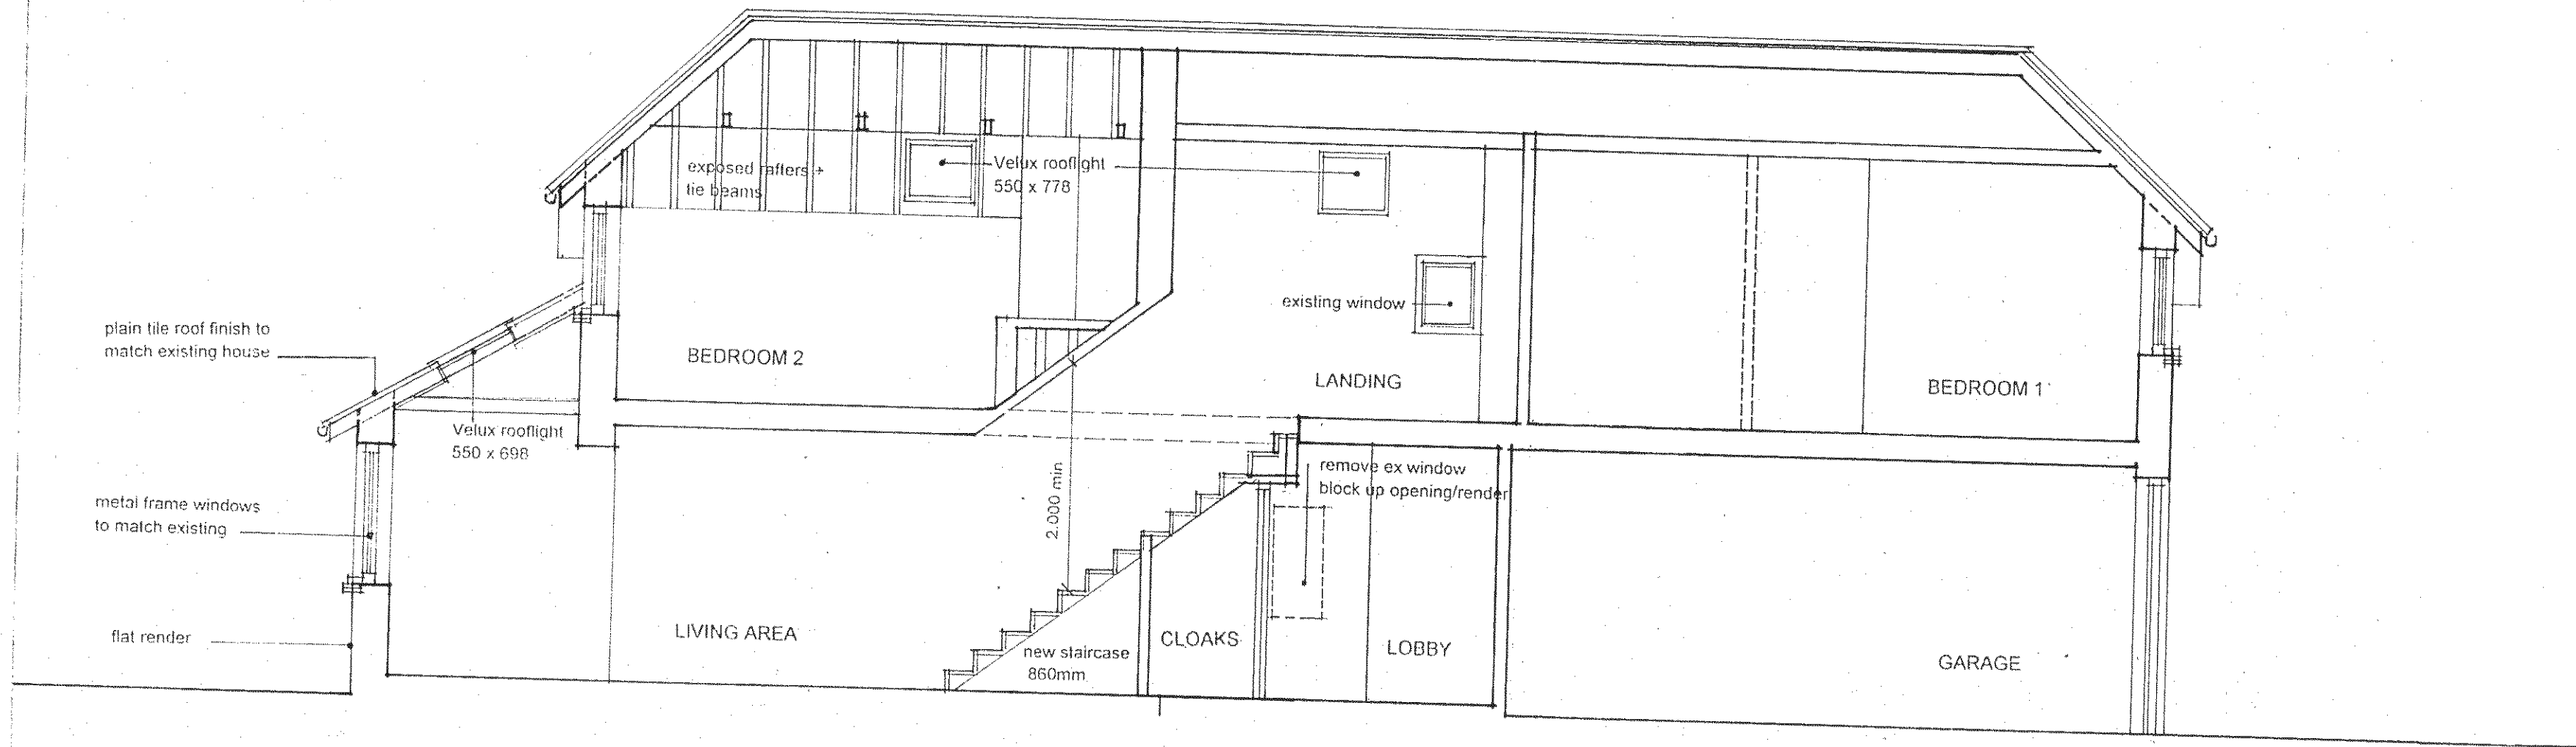

proposed section C-C

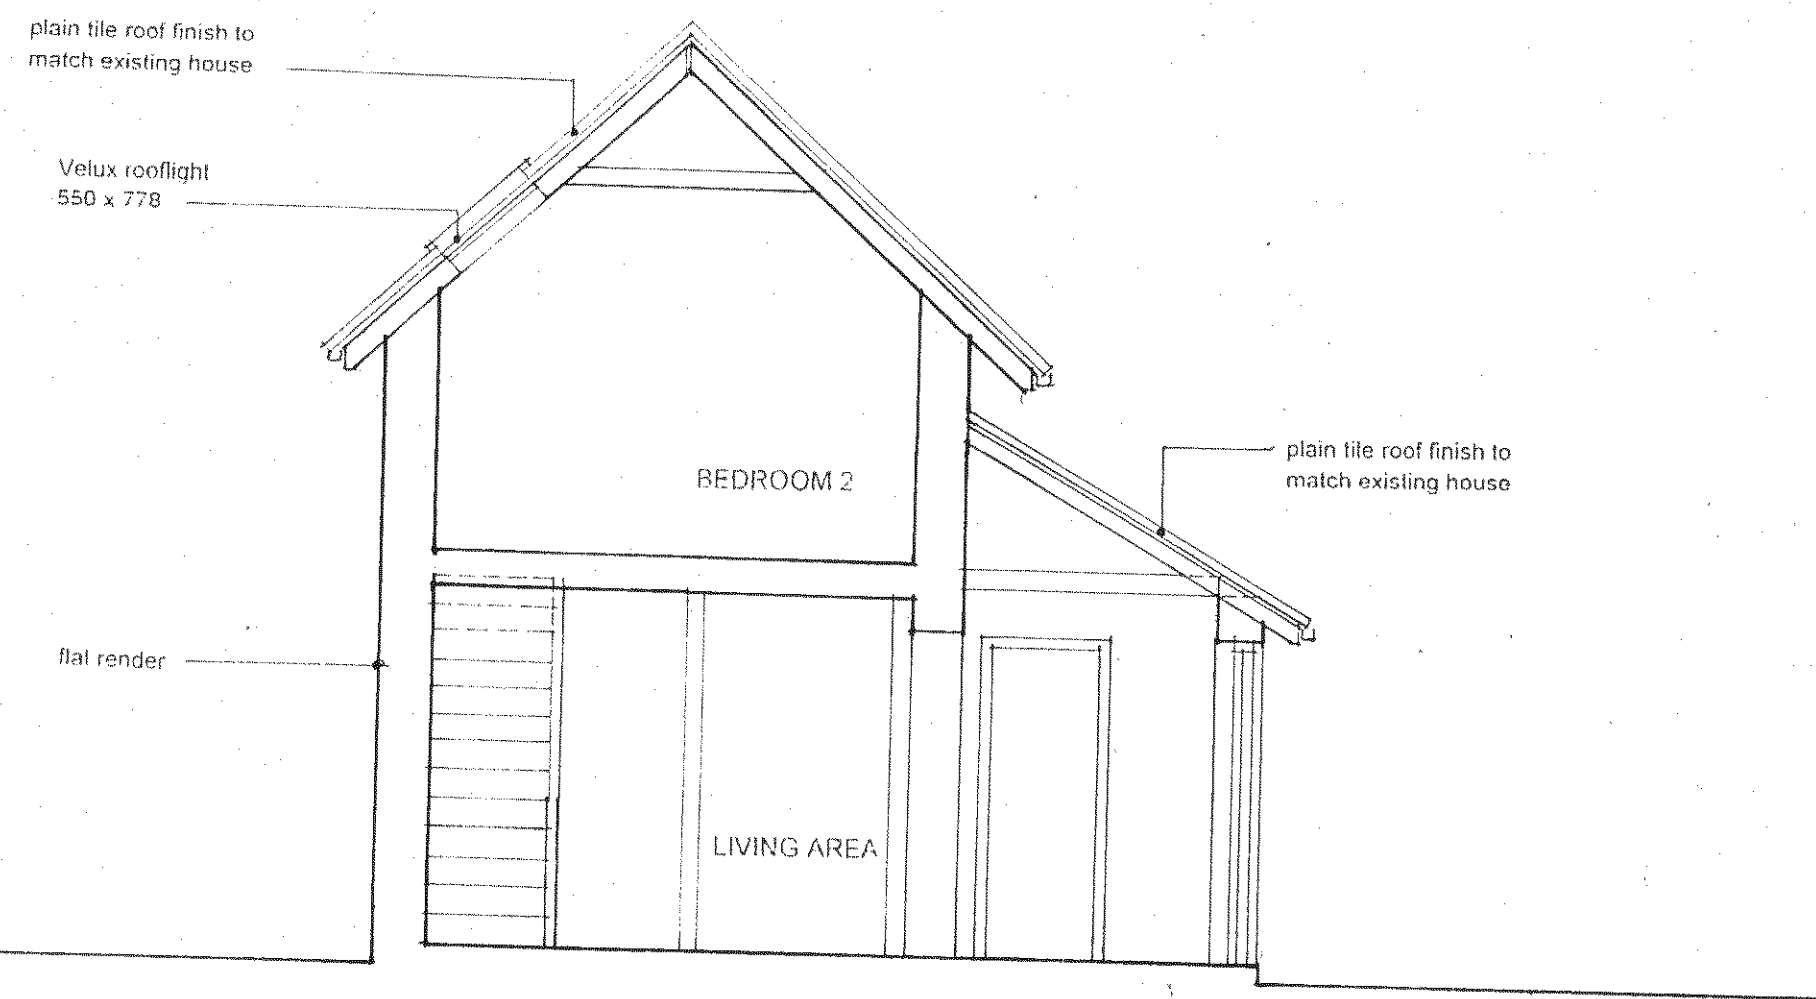

proposed section D-D

NOTES:
All dimensions must be checked on site and not scaled from this drawing.

A	Date	Revisions

@Copyright

geoffrey g fry + associates
Chartered Architect
63 langbury lane
Ferring
Worthing
West Sussex. BN12 6QA.

T : 01903 500109
E : geoffrey.fry@tiscali.co.uk

Client

Dr & Mrs David Uncles

Job Title

Part Demolition, Single + Two Storey
Extension + Alterations.
Amballa "Annex", Golden Acre,
East Preston, BN16 1QP.

Drawing Title

proposed sections

Scale 1-50

Date May 2014

Drawn by ggfa

Drg No.

3024-005

Rev