



NOTES:

All dimensions must be checked on site and not scaled from the drawing.

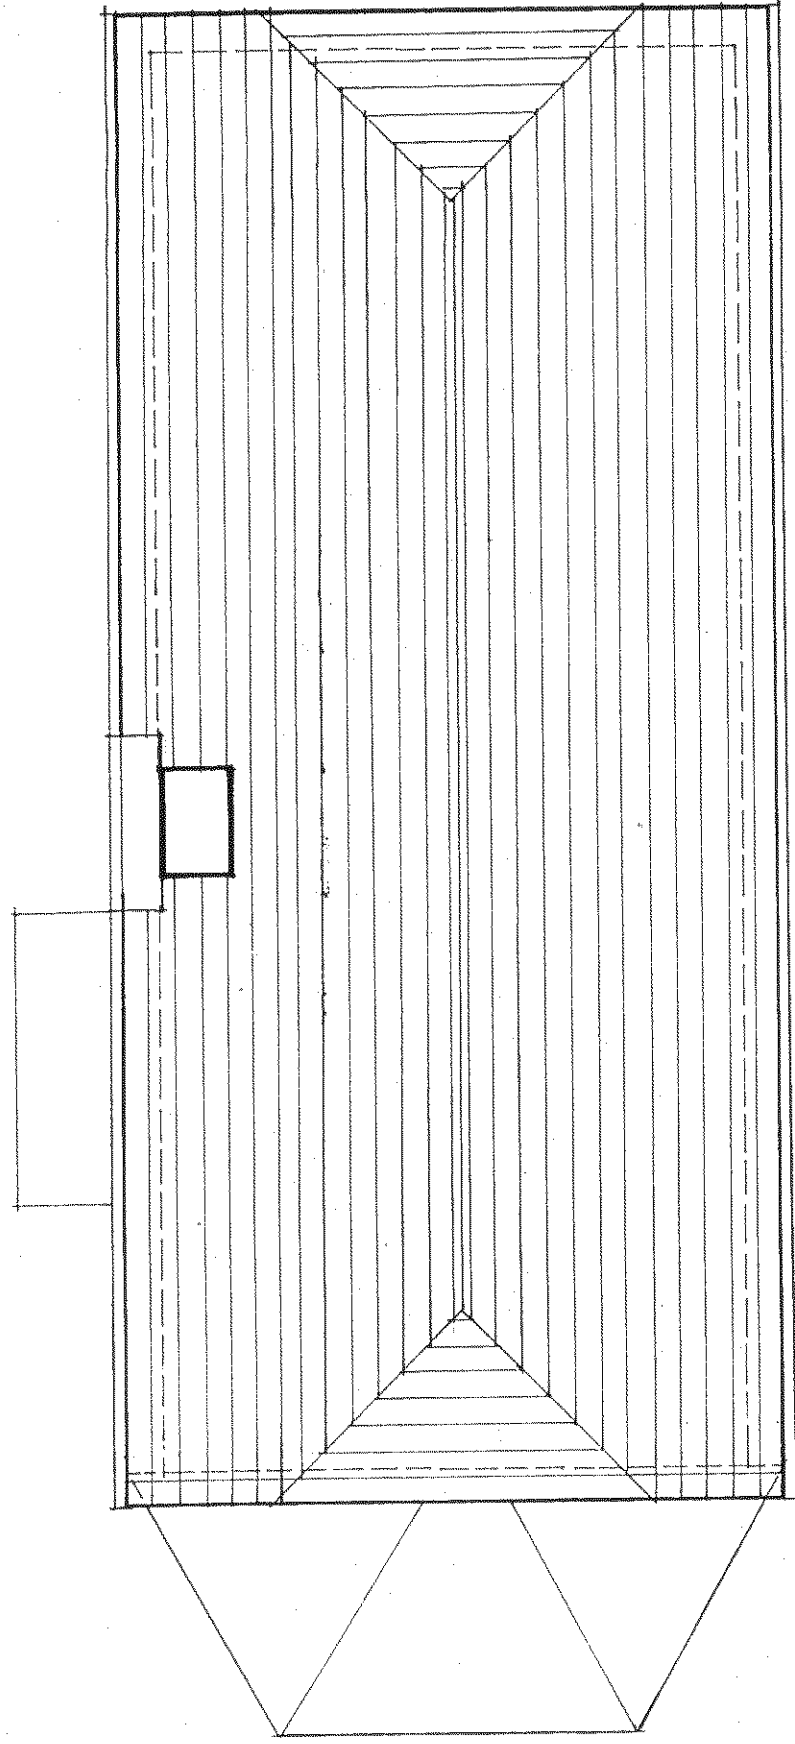

existing roof plan

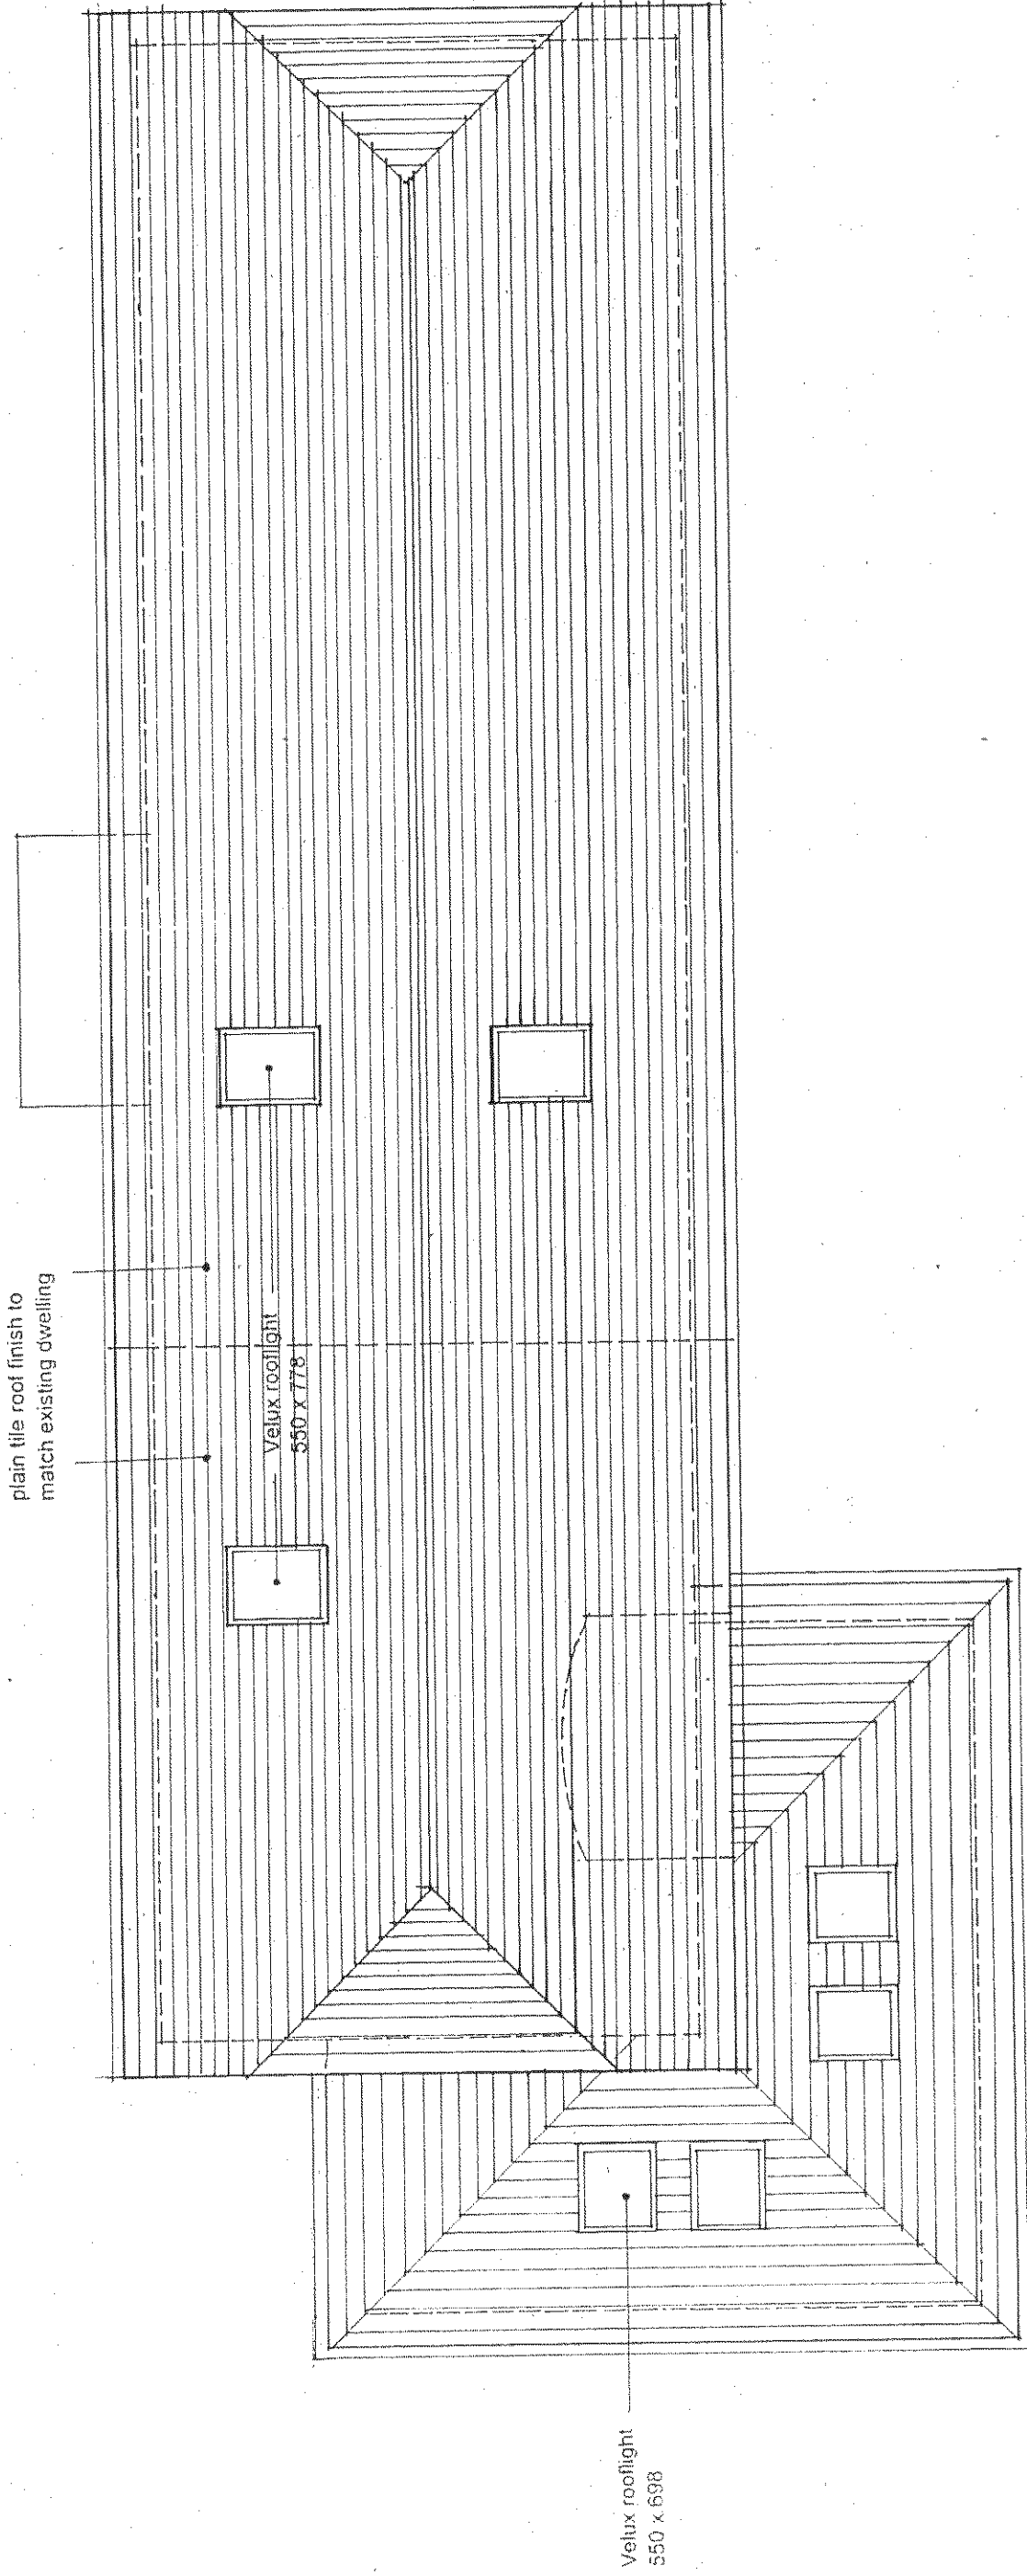

proposed roof plan

geoffrey g fry + associates
Chartered Architect
63 langbury lane
Ferring
Worthing
West Sussex. BN12 6QA.

T : 01903 500109
E : geoffrey.fry@tiscali.co.uk

Dr & Mrs David Uncles

Part Demolition, Single + Two Storey
Extension + Alterations,
Amballa "Annex", Golden Acre,
East Preston, BN16 1QP.

roof plan

Scale 1-50

Date May 2014

ggfa

3024-003