



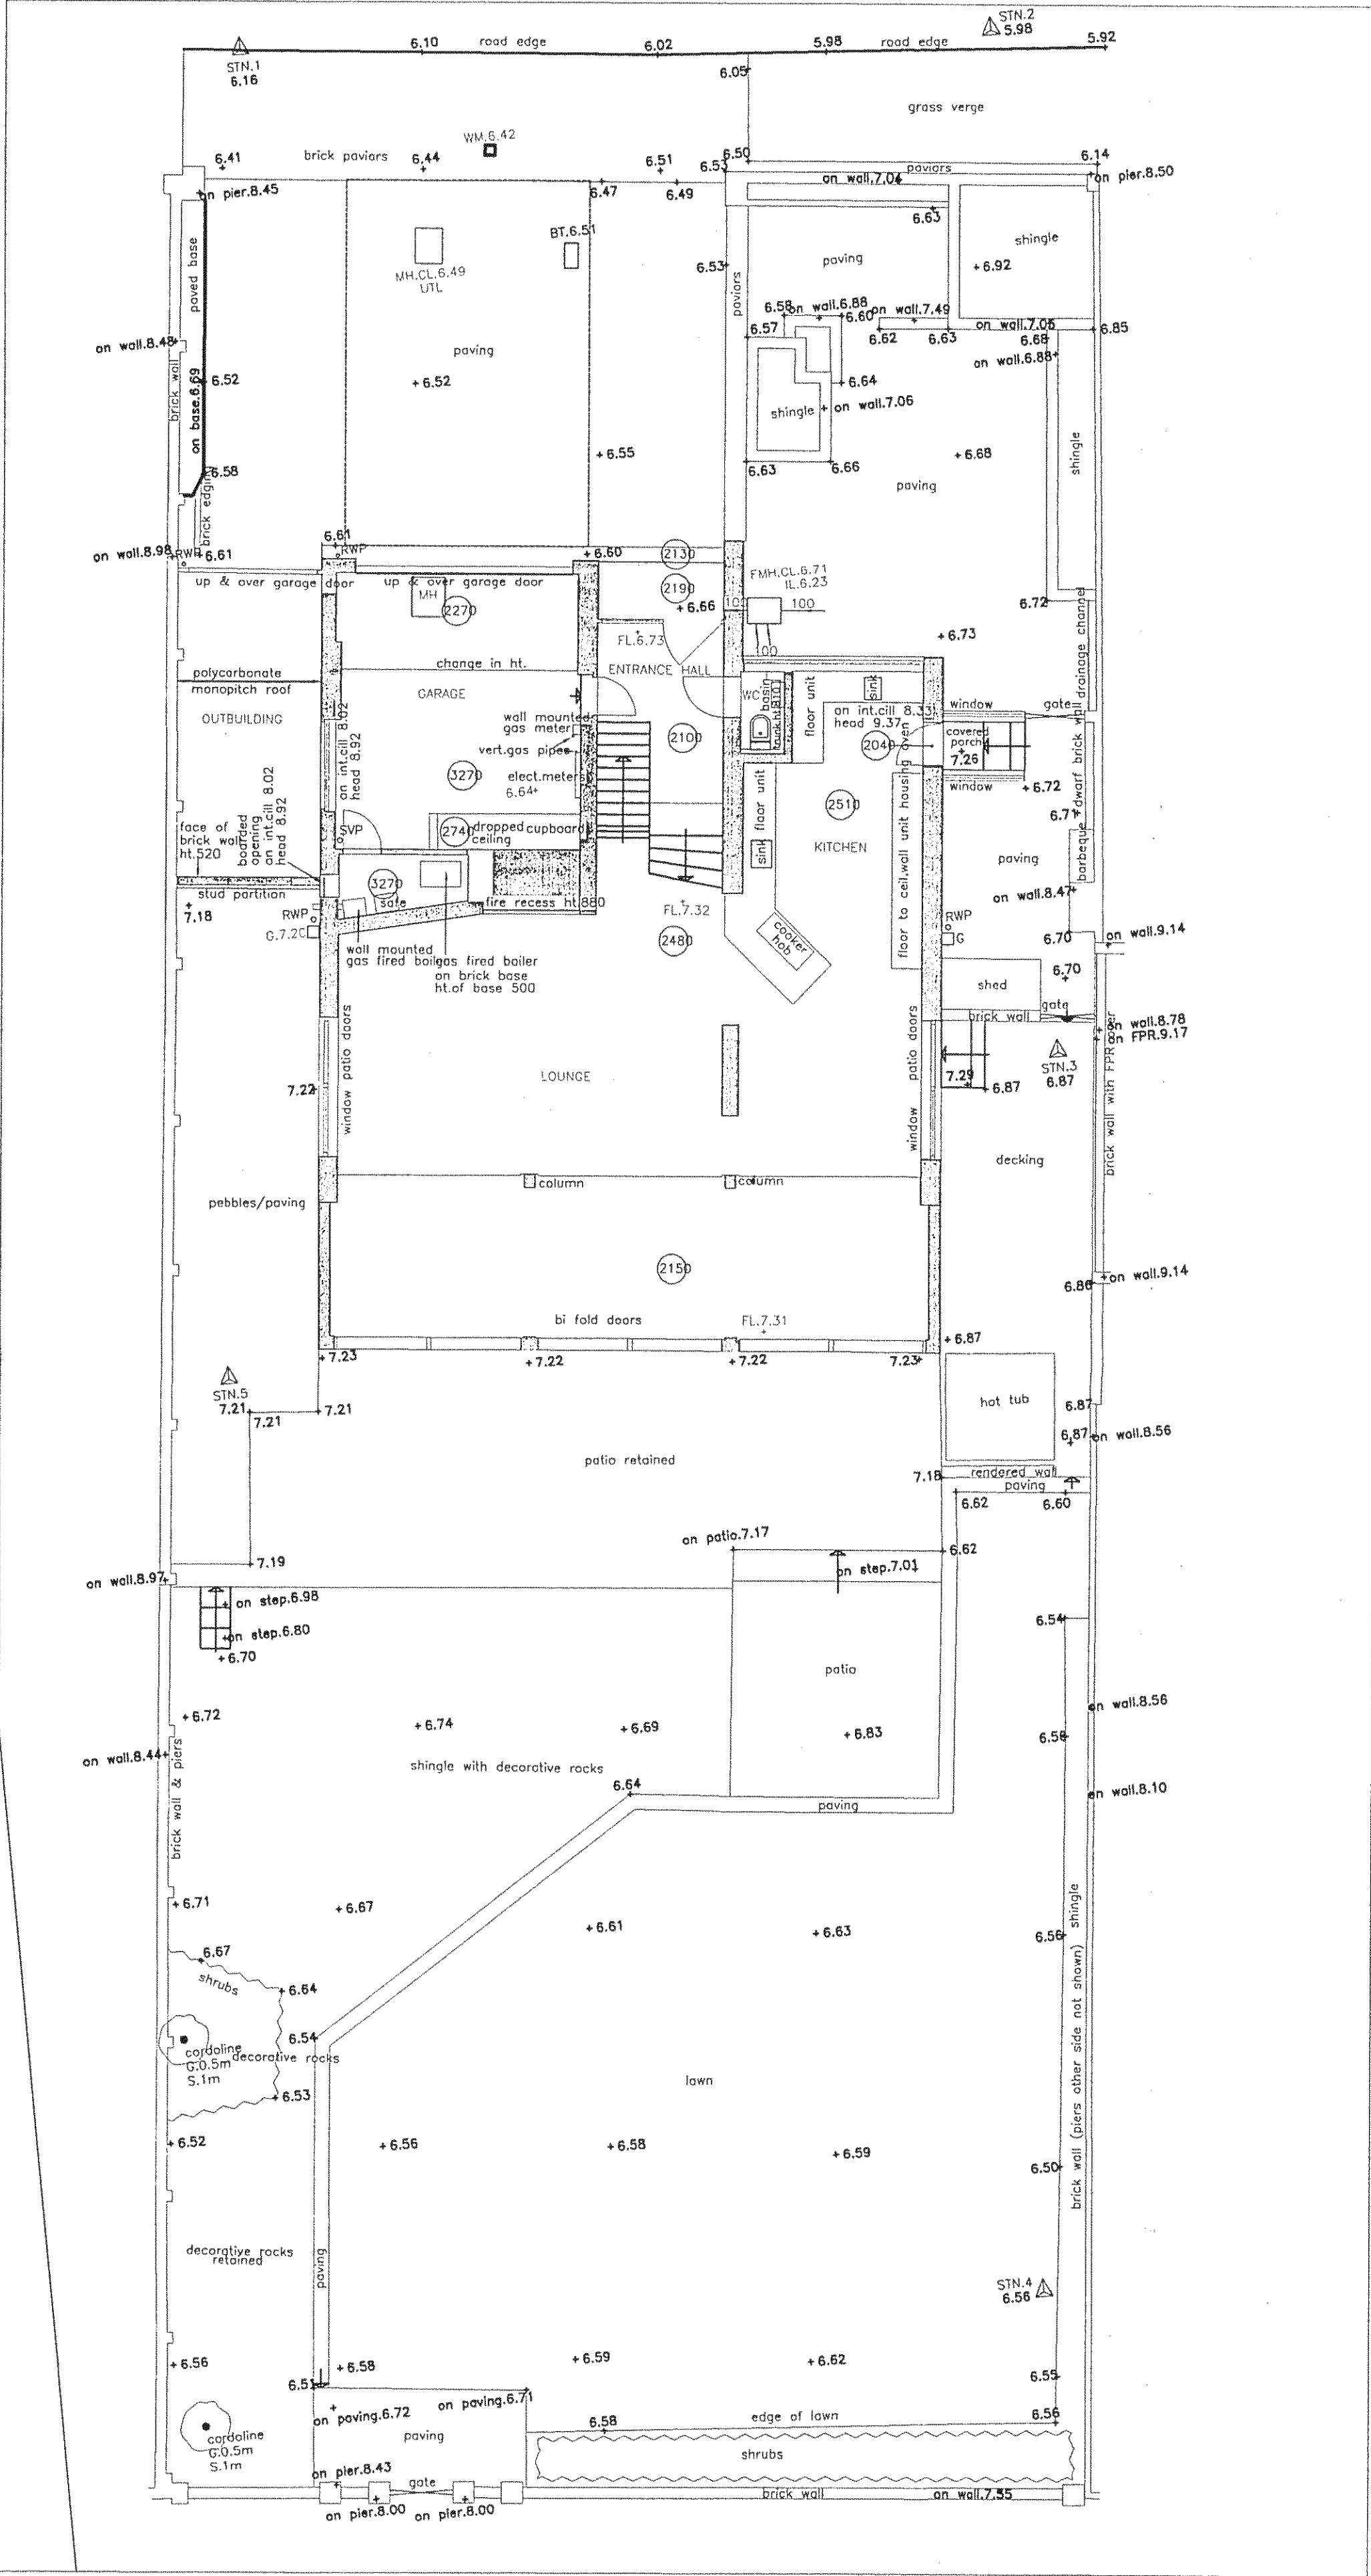


1:100 Site plan & ground floor plan

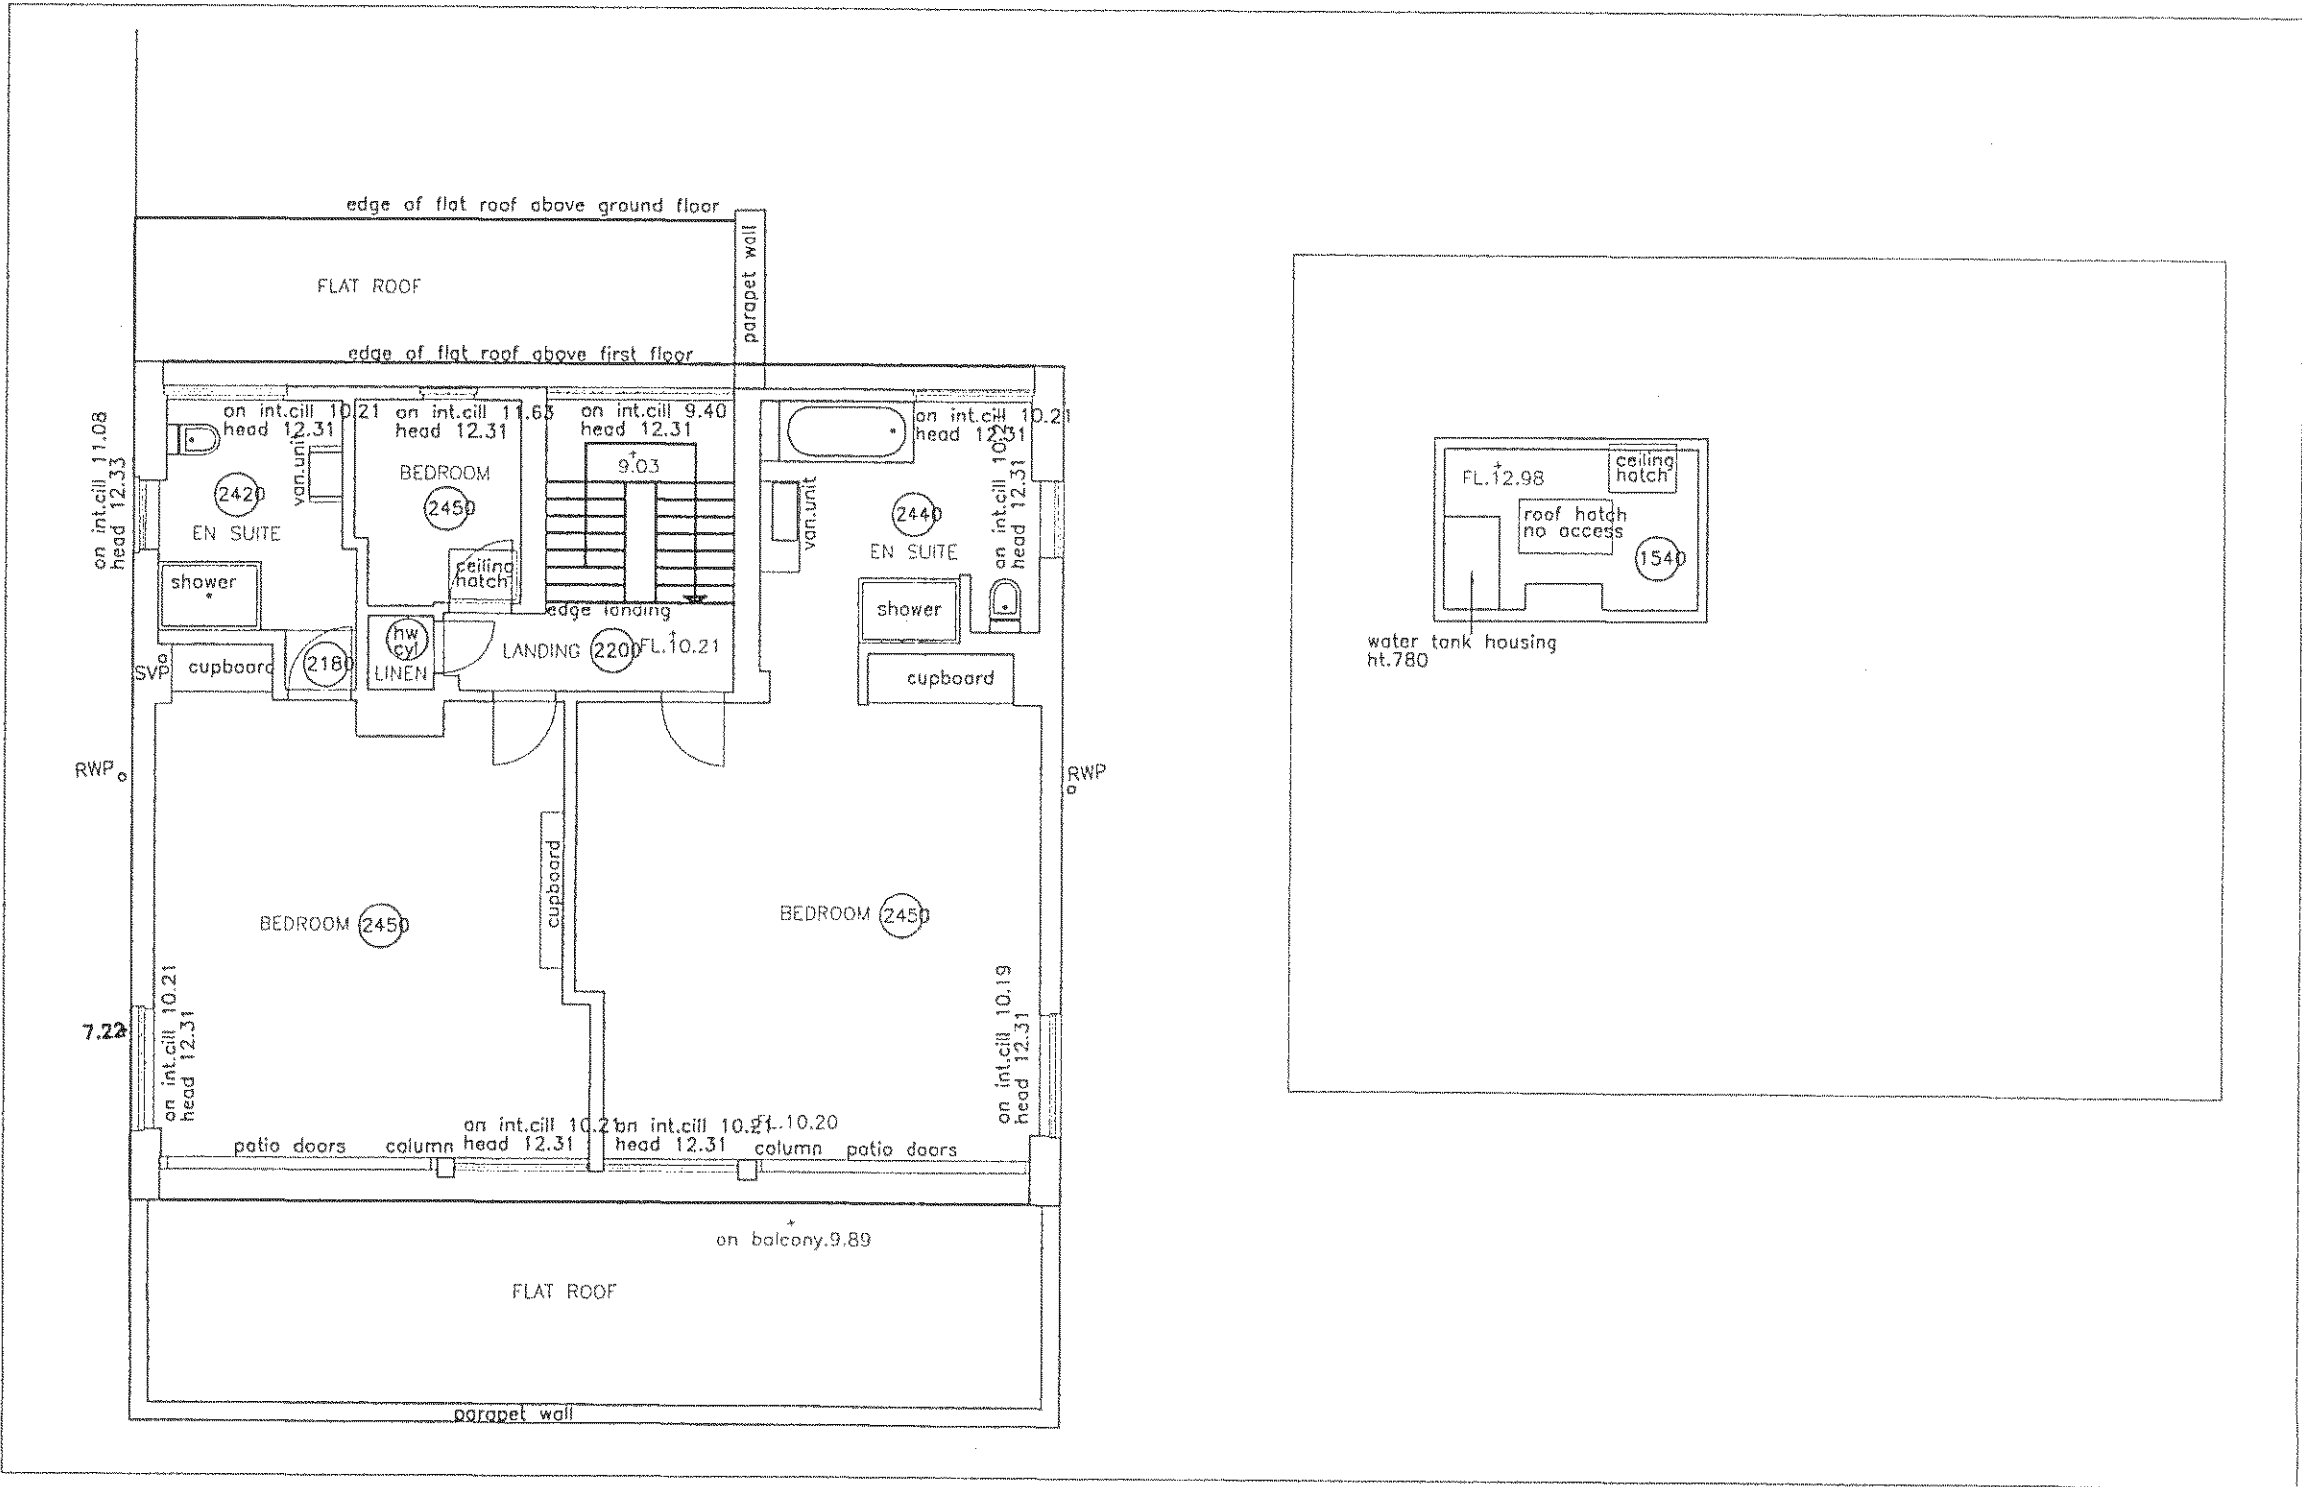


1:100 First floor plan

1:100 Roof plan

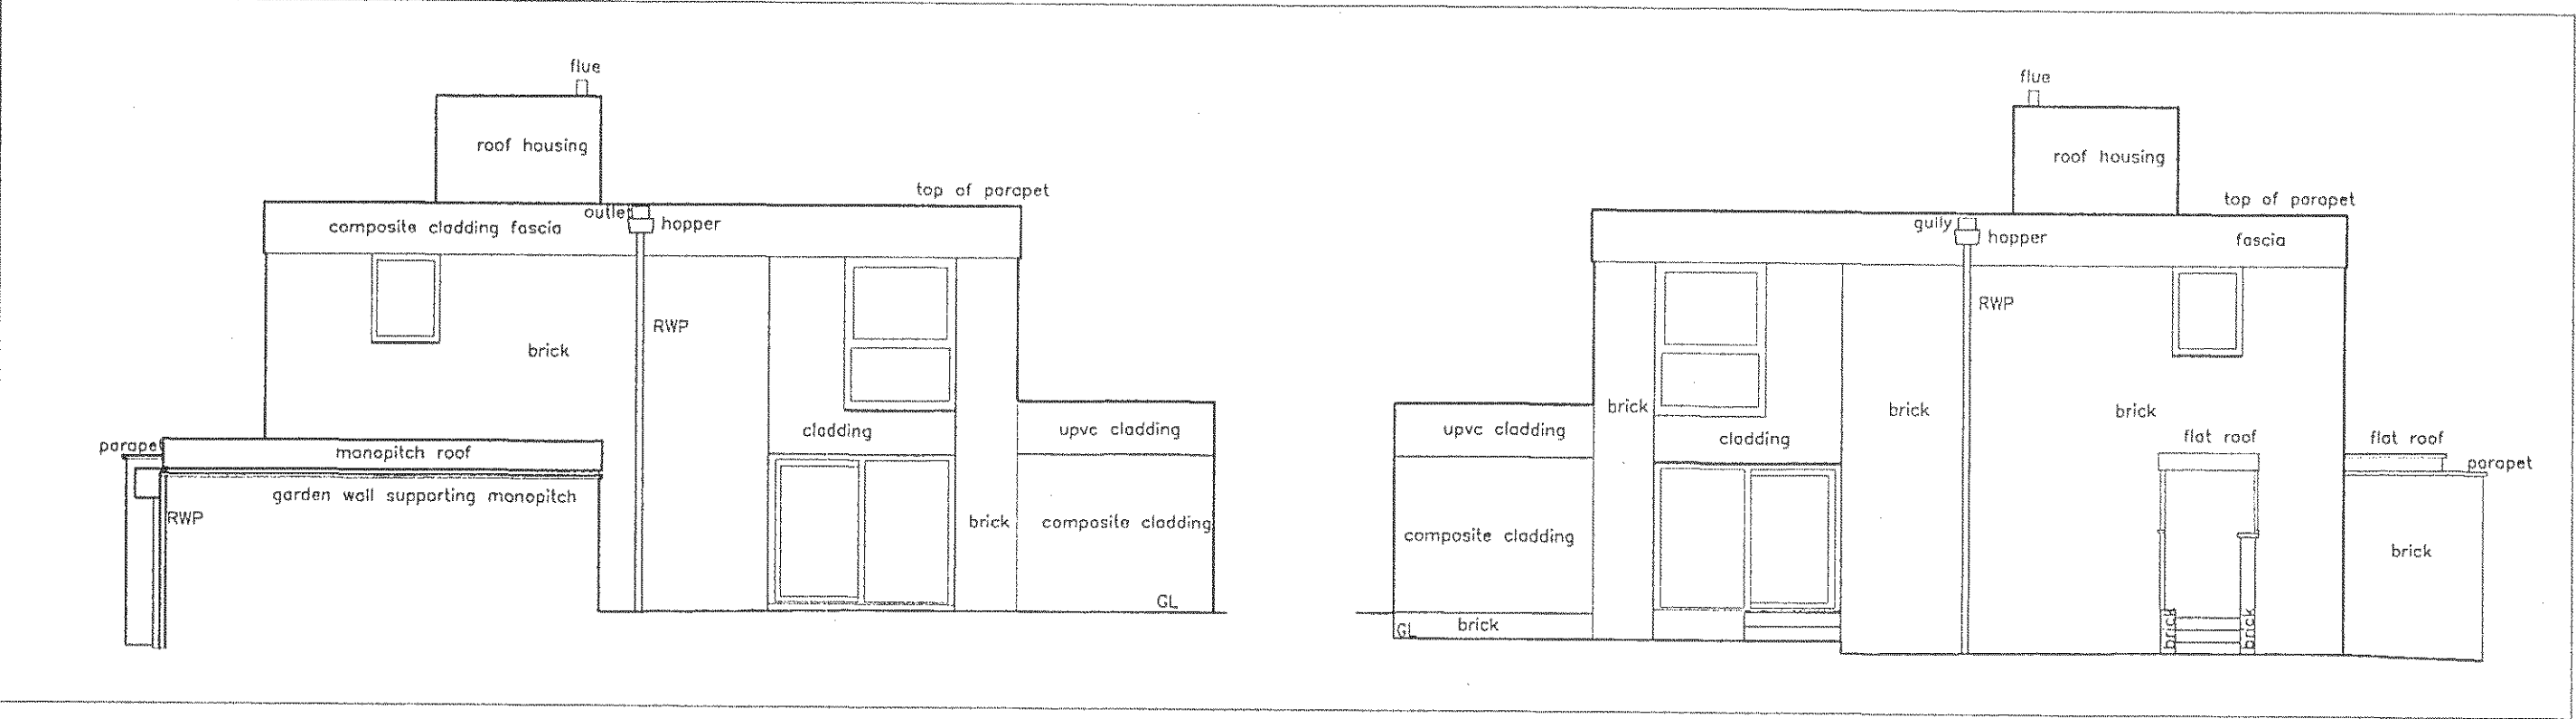

1:100 West Elevation

1:100 East Elevation

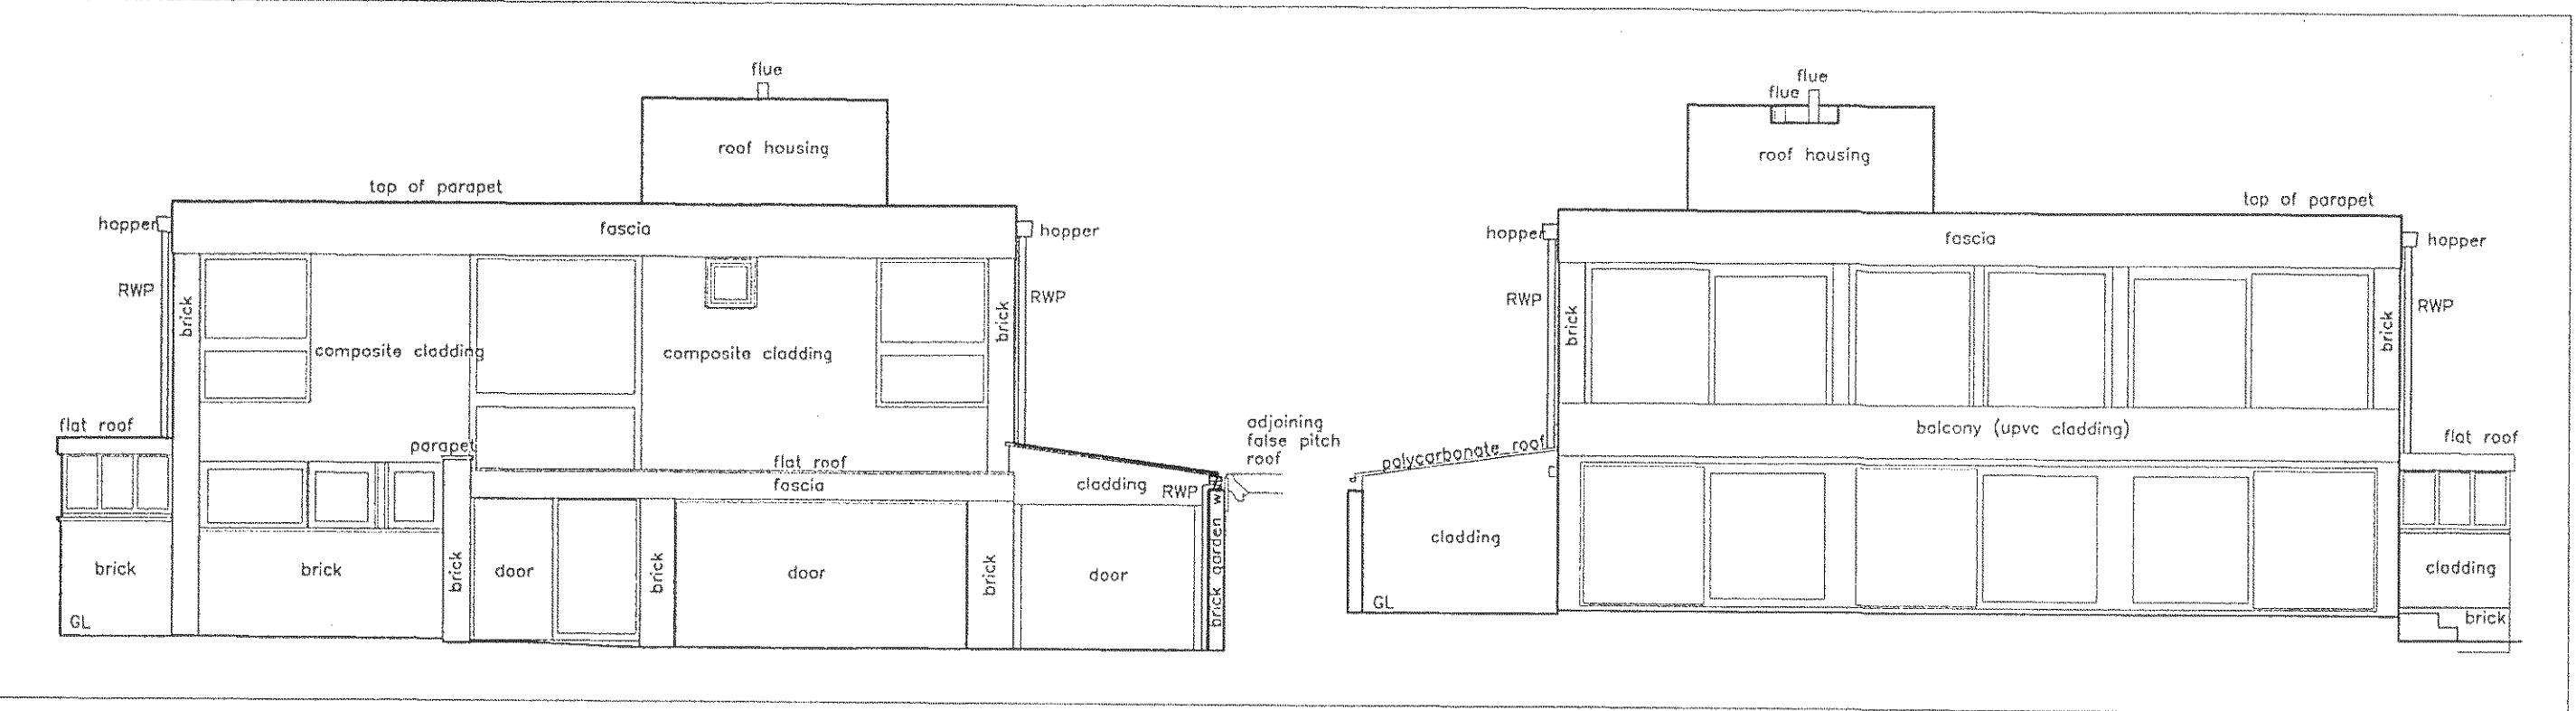

1:100 North Elevation

1:100 South Elevation

ALL DRAWINGS TO BE READ IN CONJUNCTION WITH SPECIALIST SUB-CONTRACTORS DETAILS.

DO NOT SCALE FROM THIS DRAWING. ONLY FIGURED DIMENSIONS TO BE USED FOR CONSTRUCTION PURPOSES. ALL DIMENSIONS ARE TO BE CHECKED ON SITE PRIOR TO INSTALLATION AND THE ARCHITECT IS TO BE NOTIFIED OF ANY DISCREPANCIES.

© This drawing is copyright and must not be reproduced without the written consent of the Architect.

REV	DATE	DESCRIPTION
A	10 APRIL 15	NOTES AMENDED FOLLOWING CLIENT COMMENTS: PEBBLES N LIEU OF SHINGLE; COMPOSITE CLADDING/UPVC CLADDING NOTES REVISED.
B	23 APRIL 15	REVISED FOR PLANNING.

PLANNING