





© This drawing is a copyright and must not be reproduced without the written consent of the Architect.

Rev. Date Description

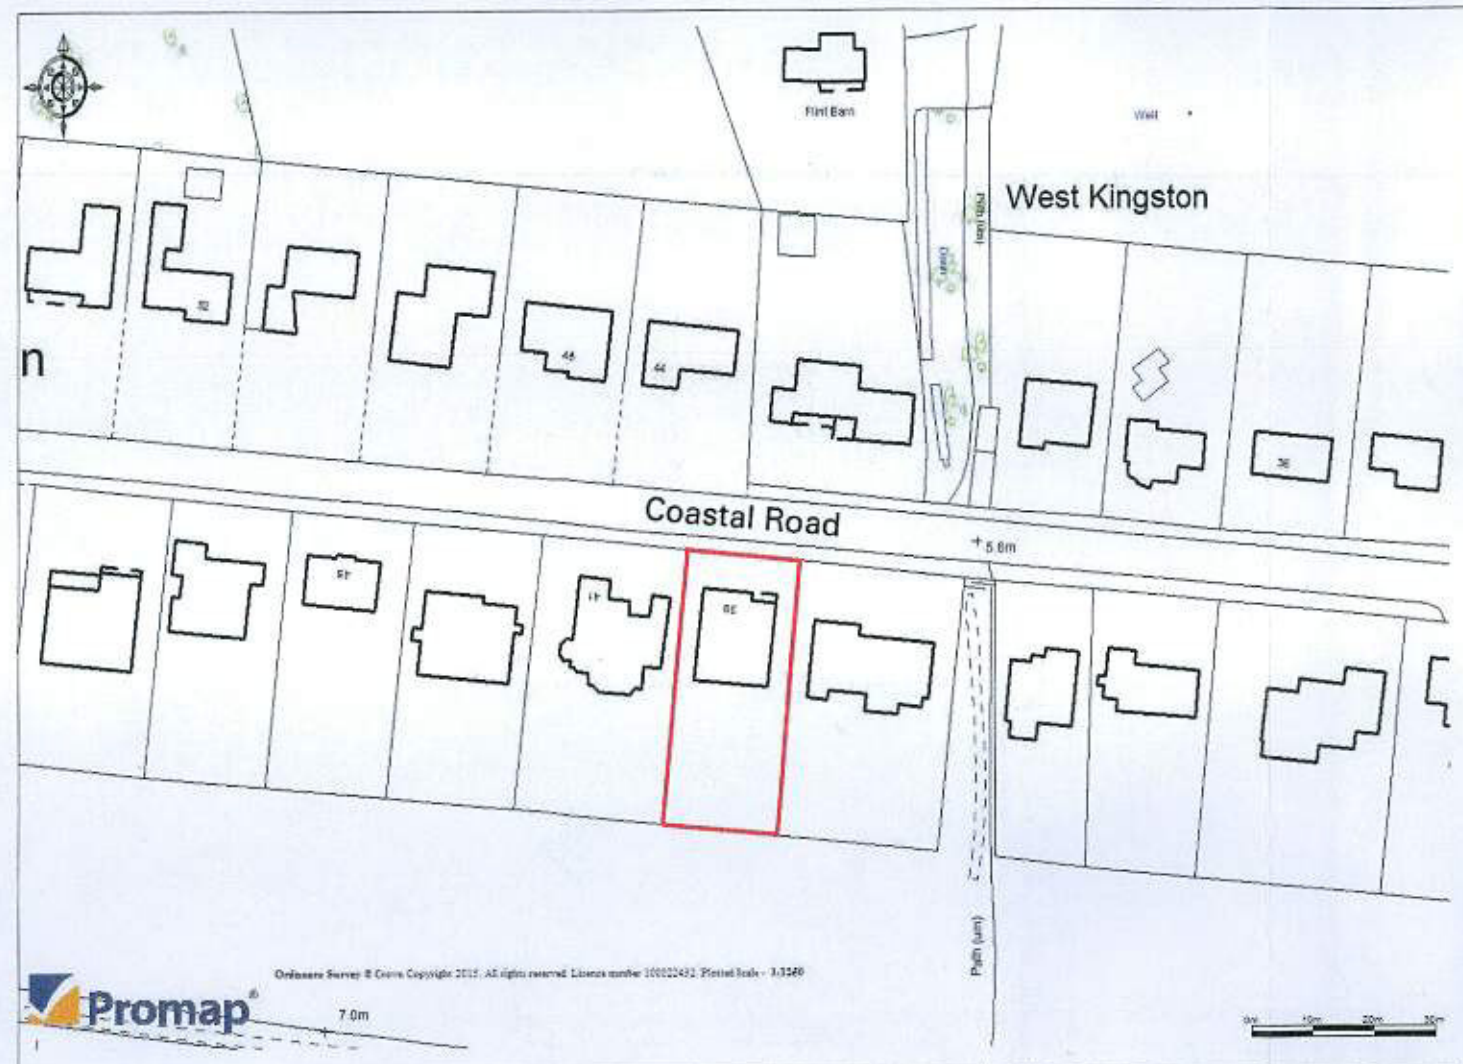

Location Plan

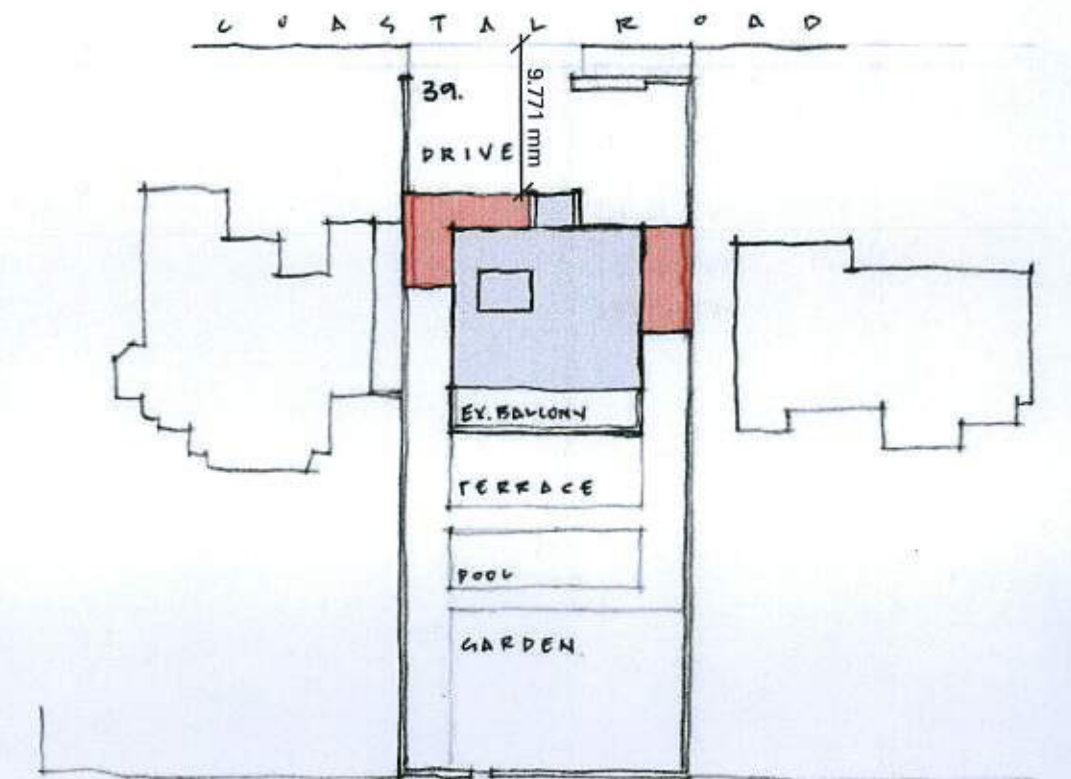

Block Plan

1419 SK11

Broad Beach

Proposed Location & Block Plan
(alterations and extensions)

1:1250 & 1:500

July 2015

t +44 (0)1903 211 363
f +44 (0)1903 211 114

saville jones architects