




© This drawing is a copyright and must not be reproduced without the written consent of the Architect.

Rev. Date Description

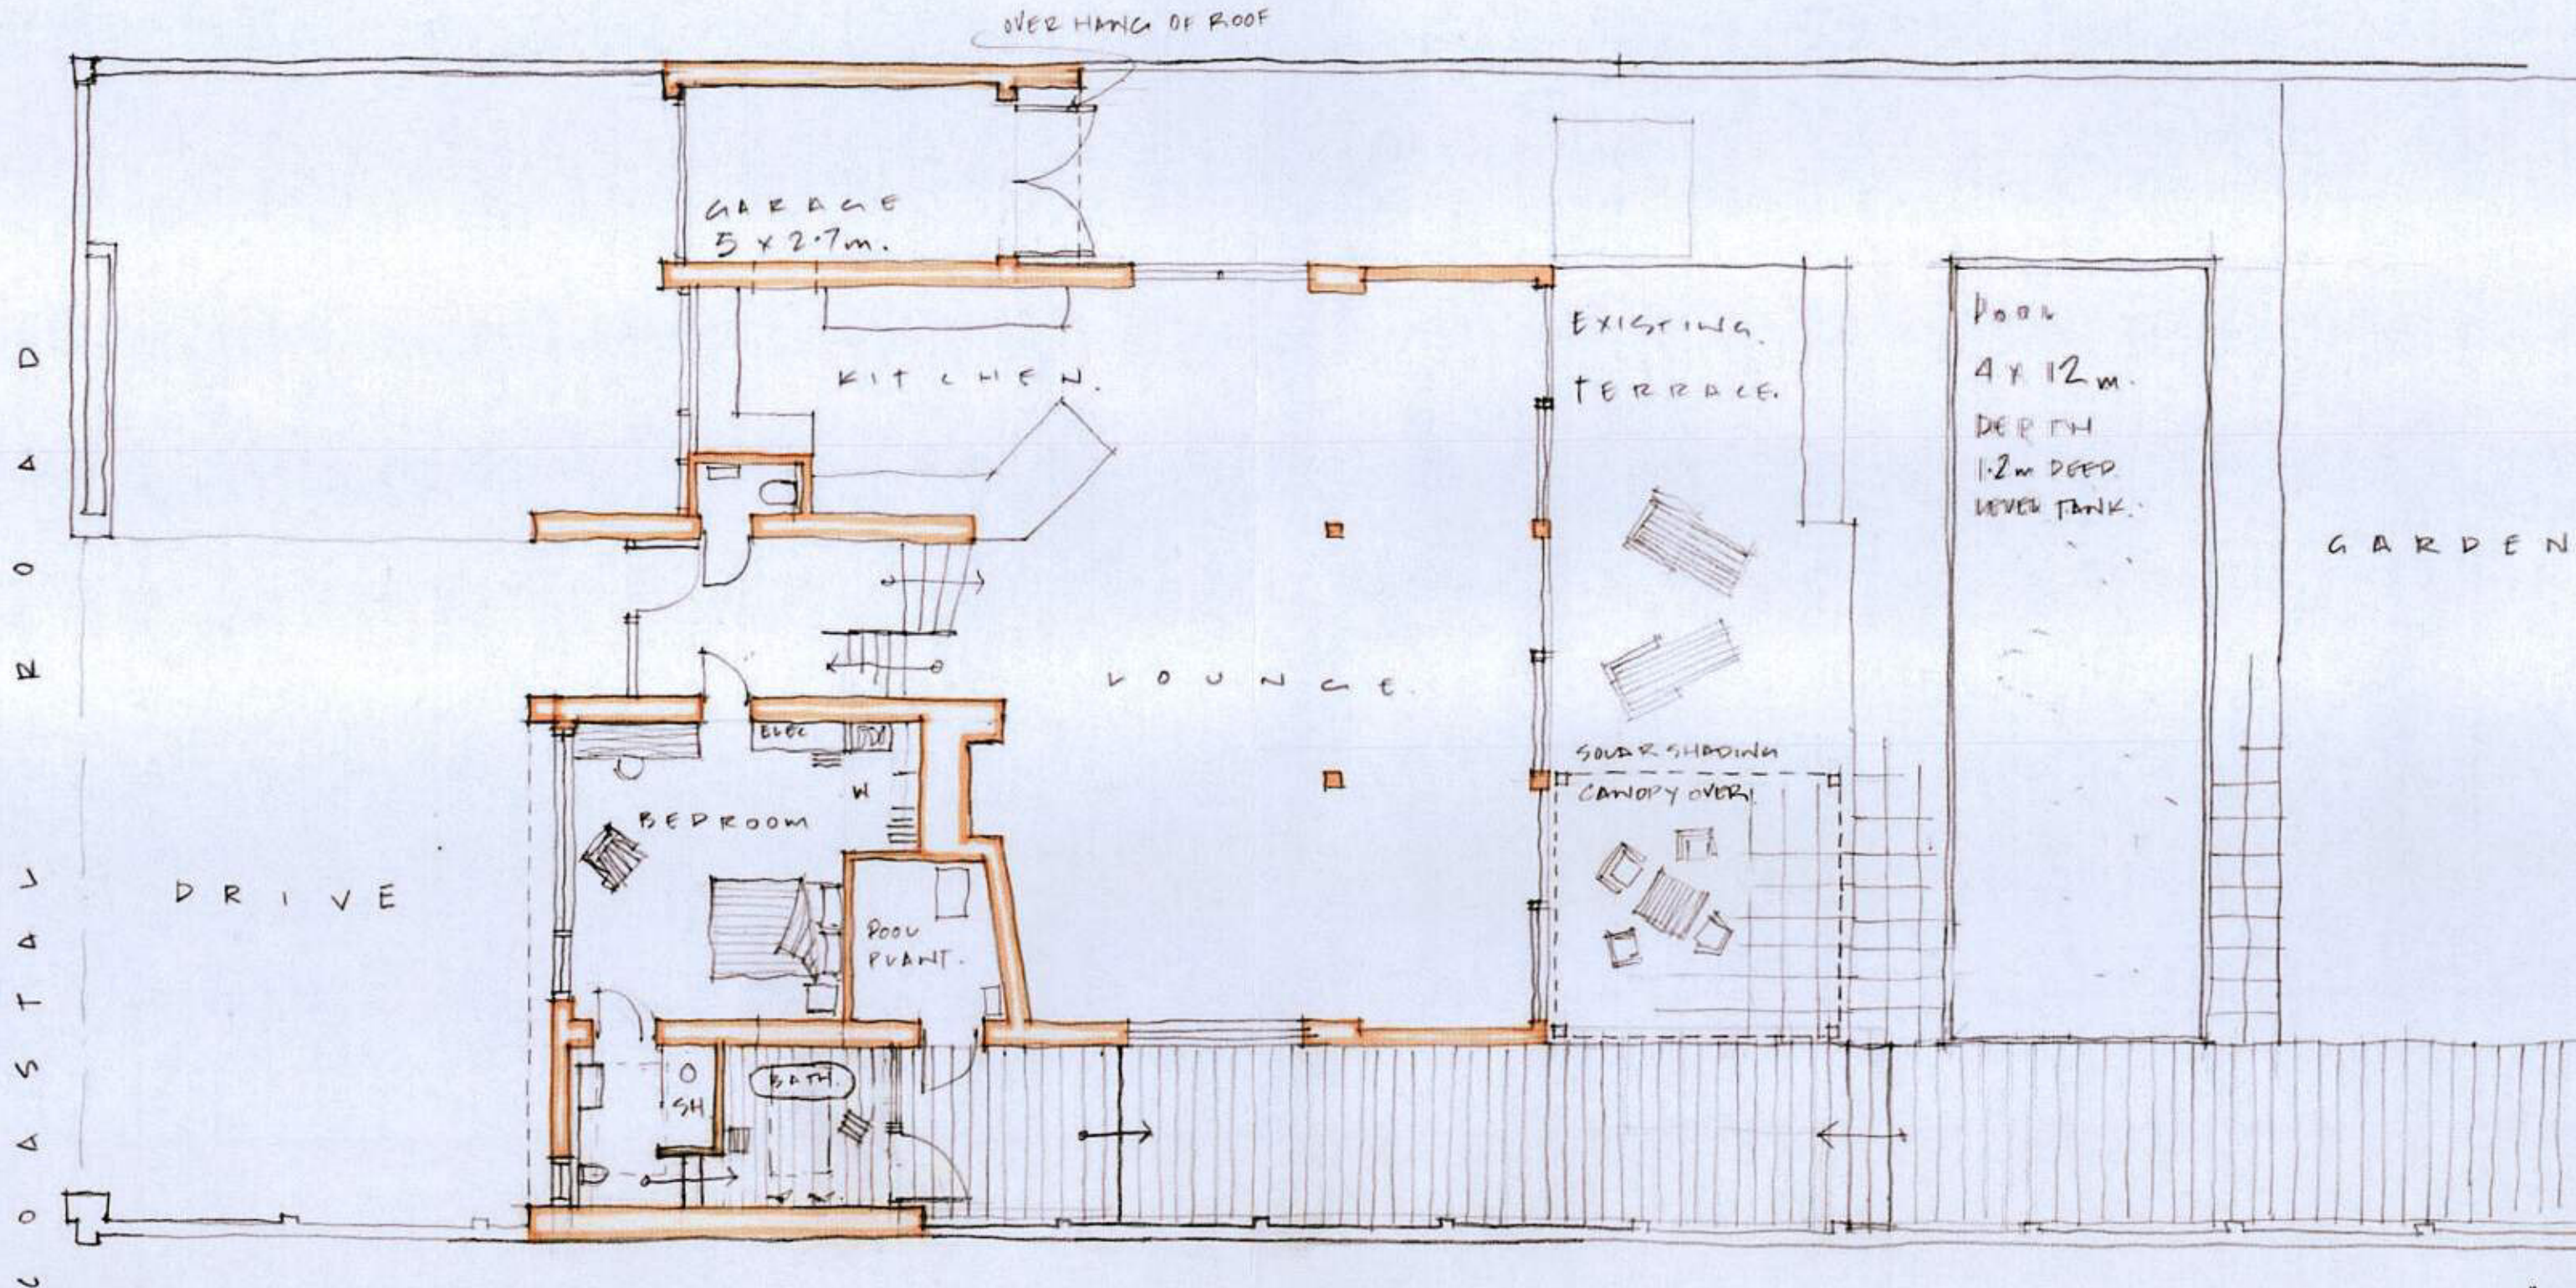

1419 SK12

Broad Beach

1:100

Proposed Ground Floor Plan
(alterations and extensions)

July 2015

saville jones architects

T +64 (0)1903 211 363
F +64 (0)1903 211 114

74 victoria road worthing wes

ARUN DISTRICT COUNCIL K/22/15/CLP