




© This drawing is a copyright and must not be reproduced without the written consent of the Architect.

Rev. Date Description

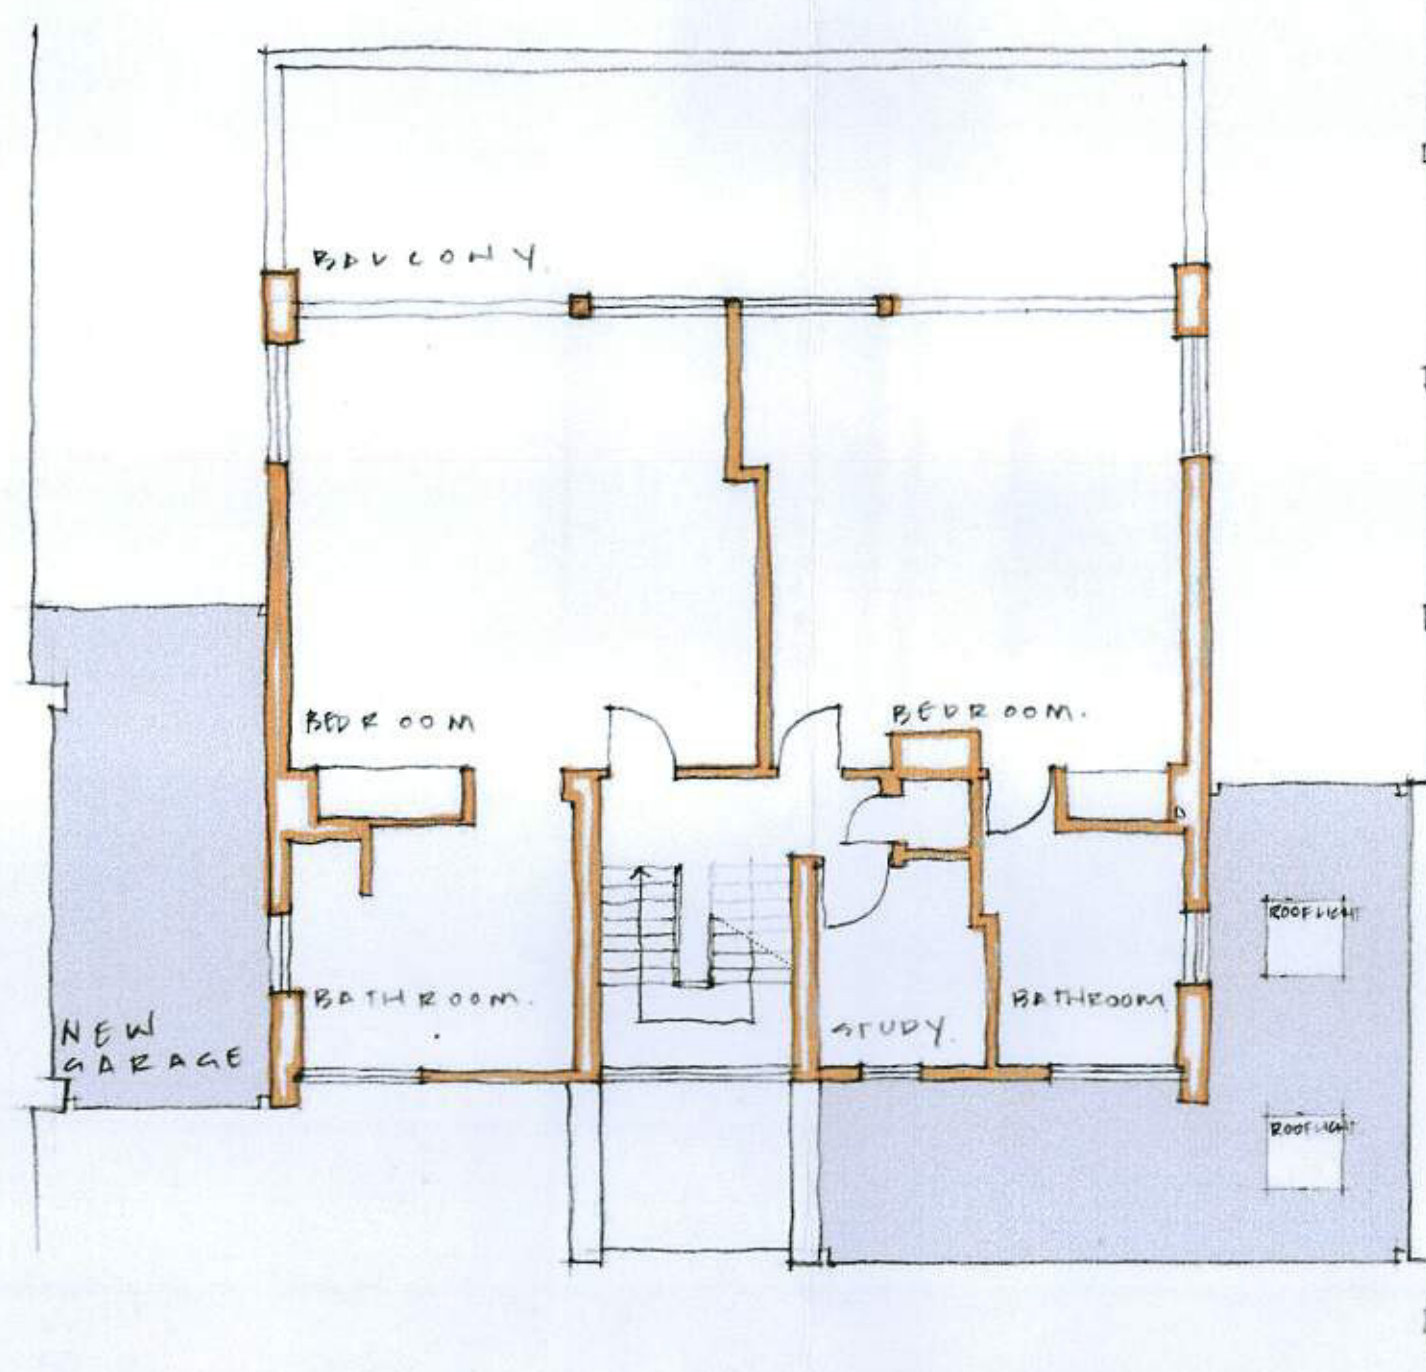

First Floor Plan

1419 SK13

Broad Beach 1:100

Proposed First Floor
(alterations and extensions)

July 2015

saville jones architects

T +44 (0)1903 211 363
F +44 (0)1903 211 114