



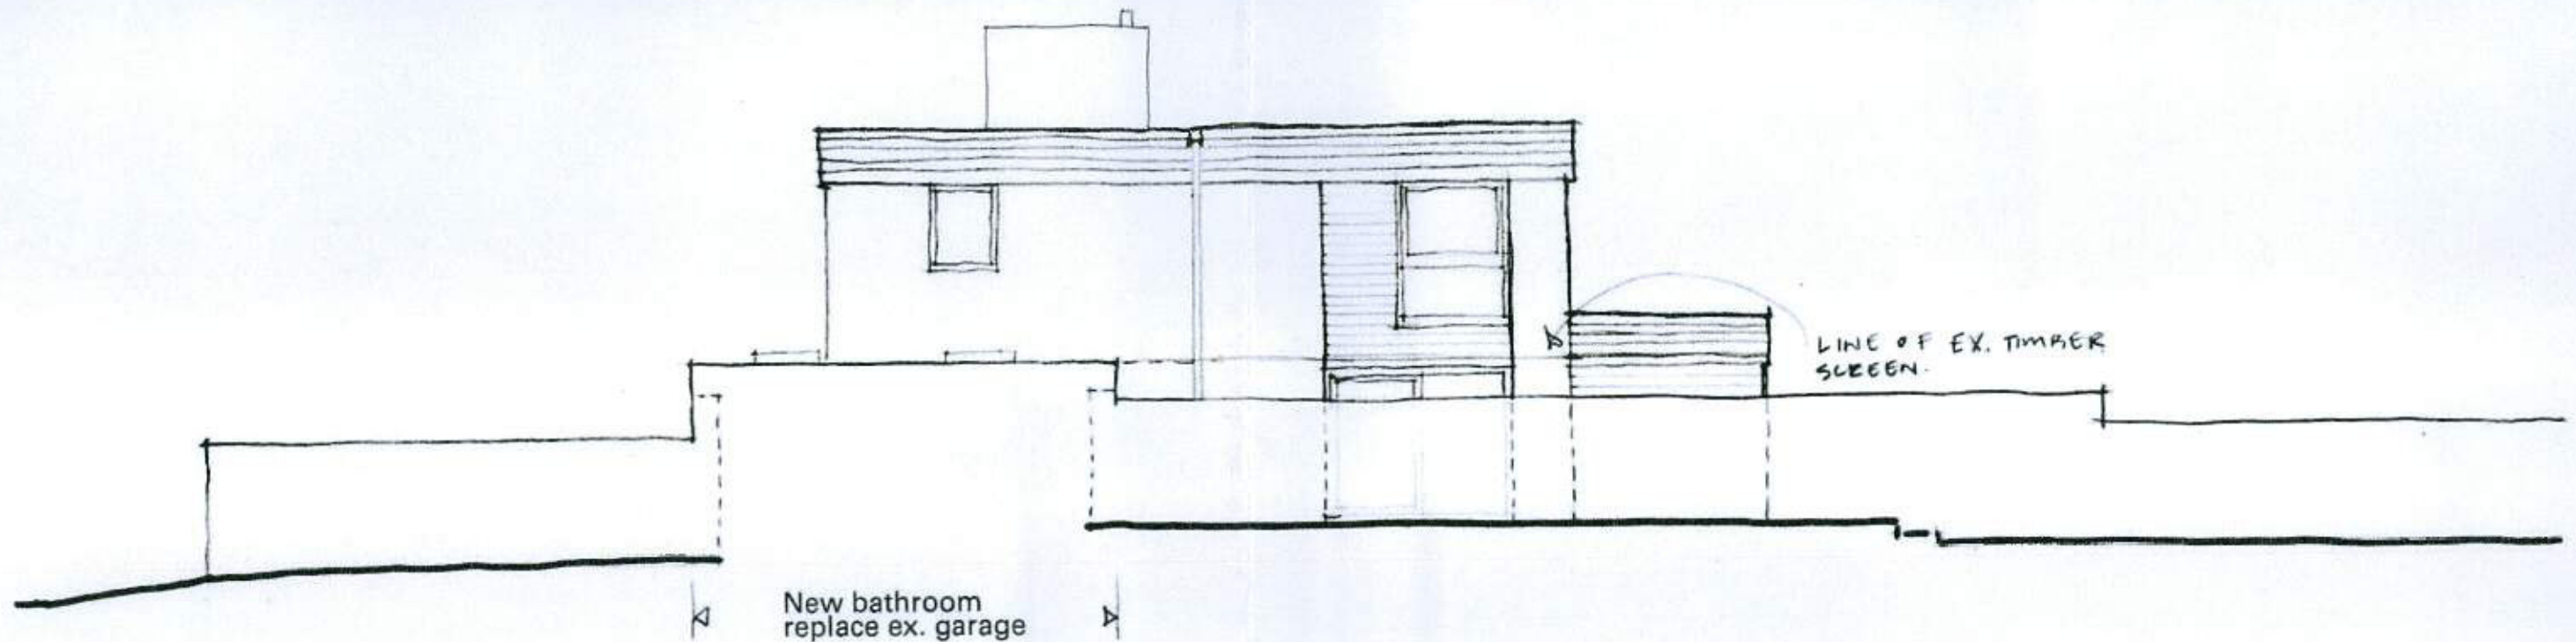

Proposed West Elevation

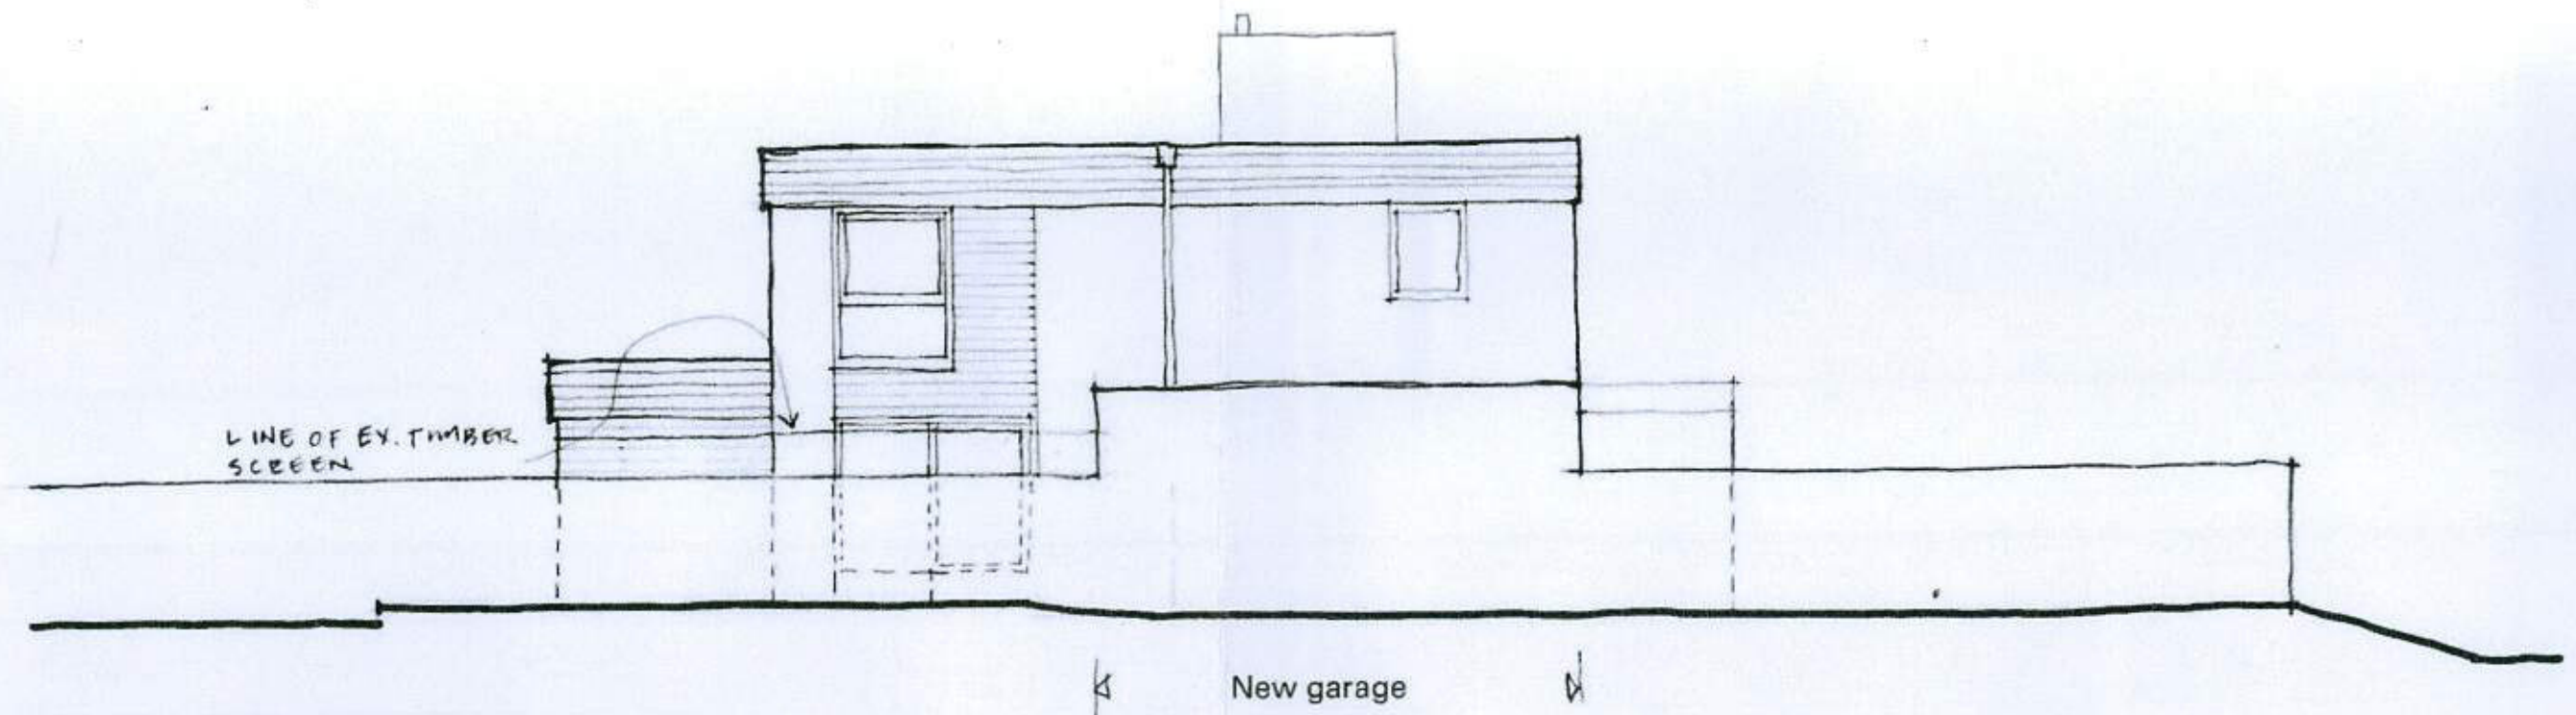

Proposed East Elevation

1419 SK15

Broad Beach

1:100

Proposed West & East Elevations  
(alterations and extensions)

July 2015

T: +44 (0)1903 211 363  
F: +44 (0)1903 211 114

saville jones architects