



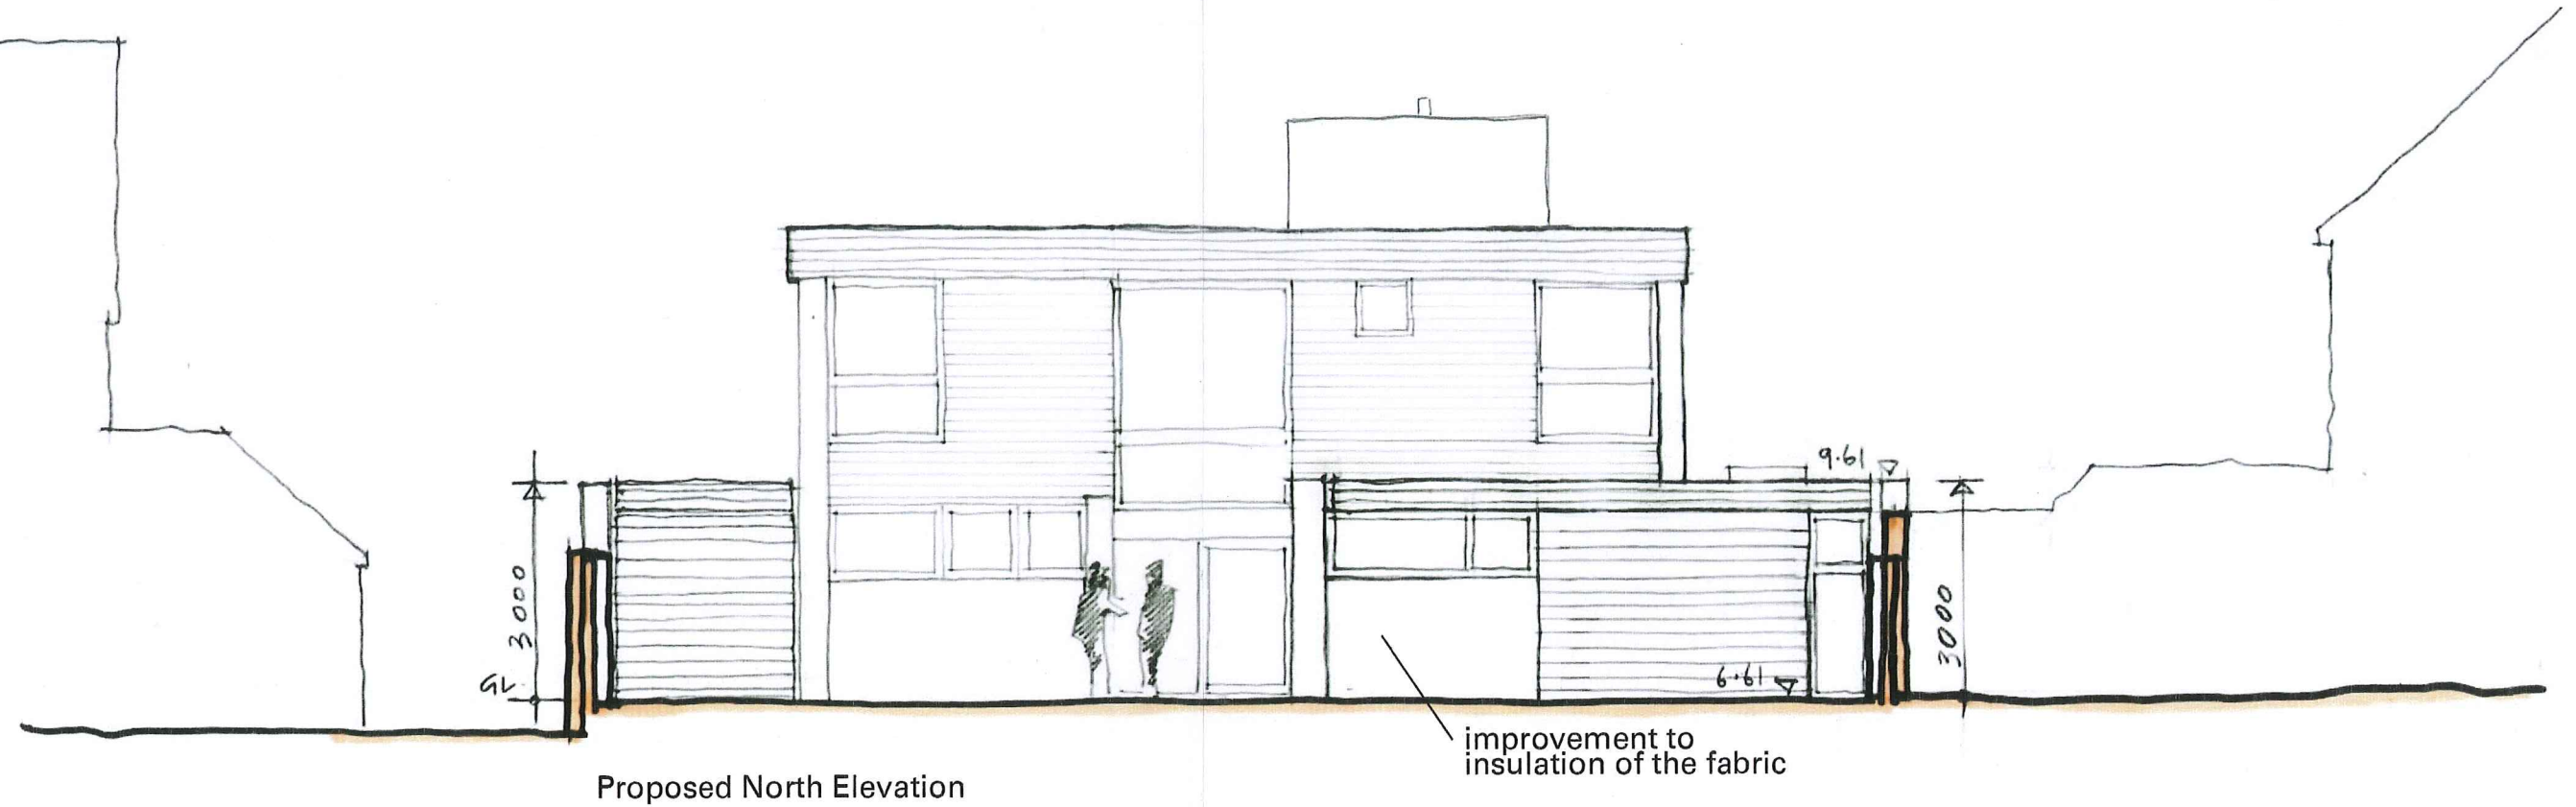

Materials Ground Floor Extension

Roof: Single Ply membrane
 External walls: Fair face brickwork to match existing
 Fascia: Composite board to match existing

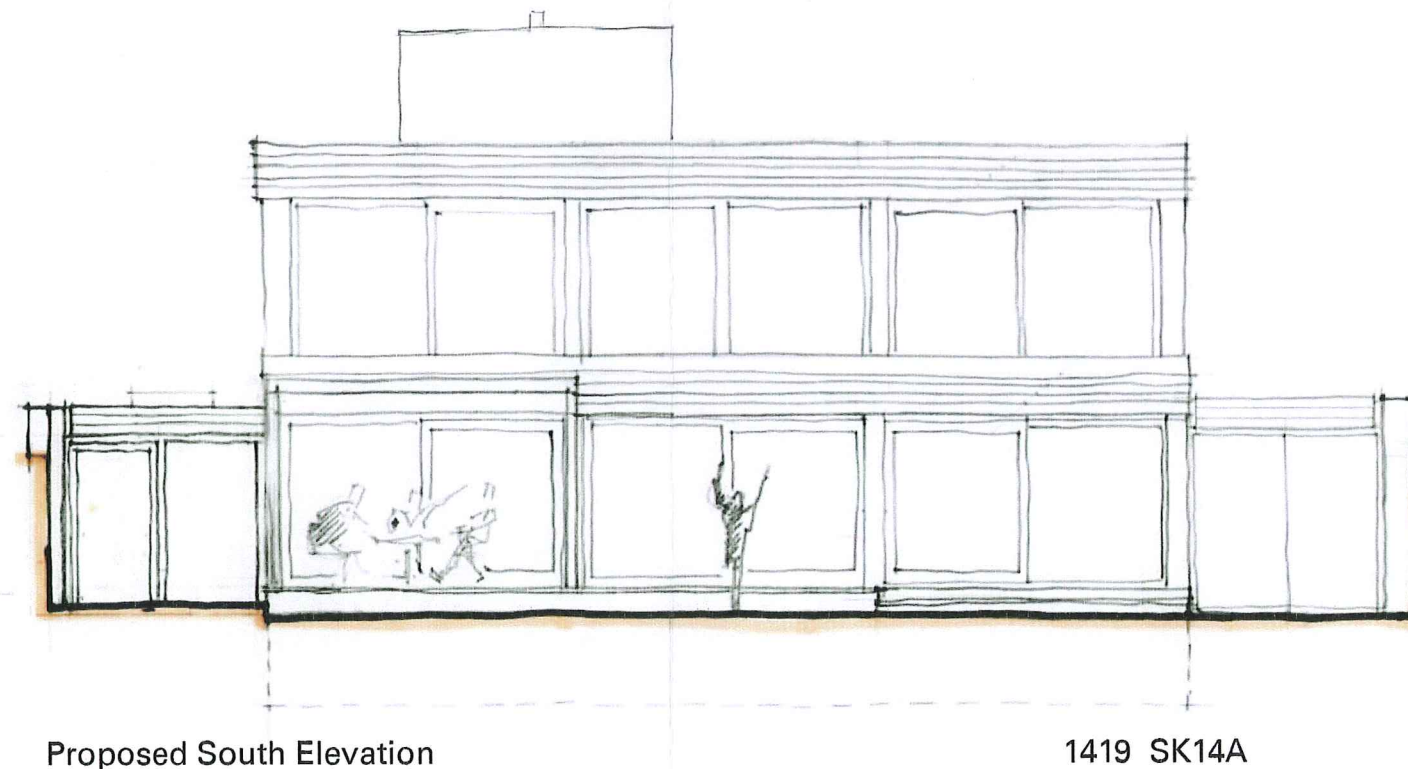

1419 SK14A

Broad Beach

1:100

Proposed North & South Elevation
 (alterations and extensions)

July 2015

t +44 (0)1903 211 363
 f +44 (0)1903 211 114

saville jones architects