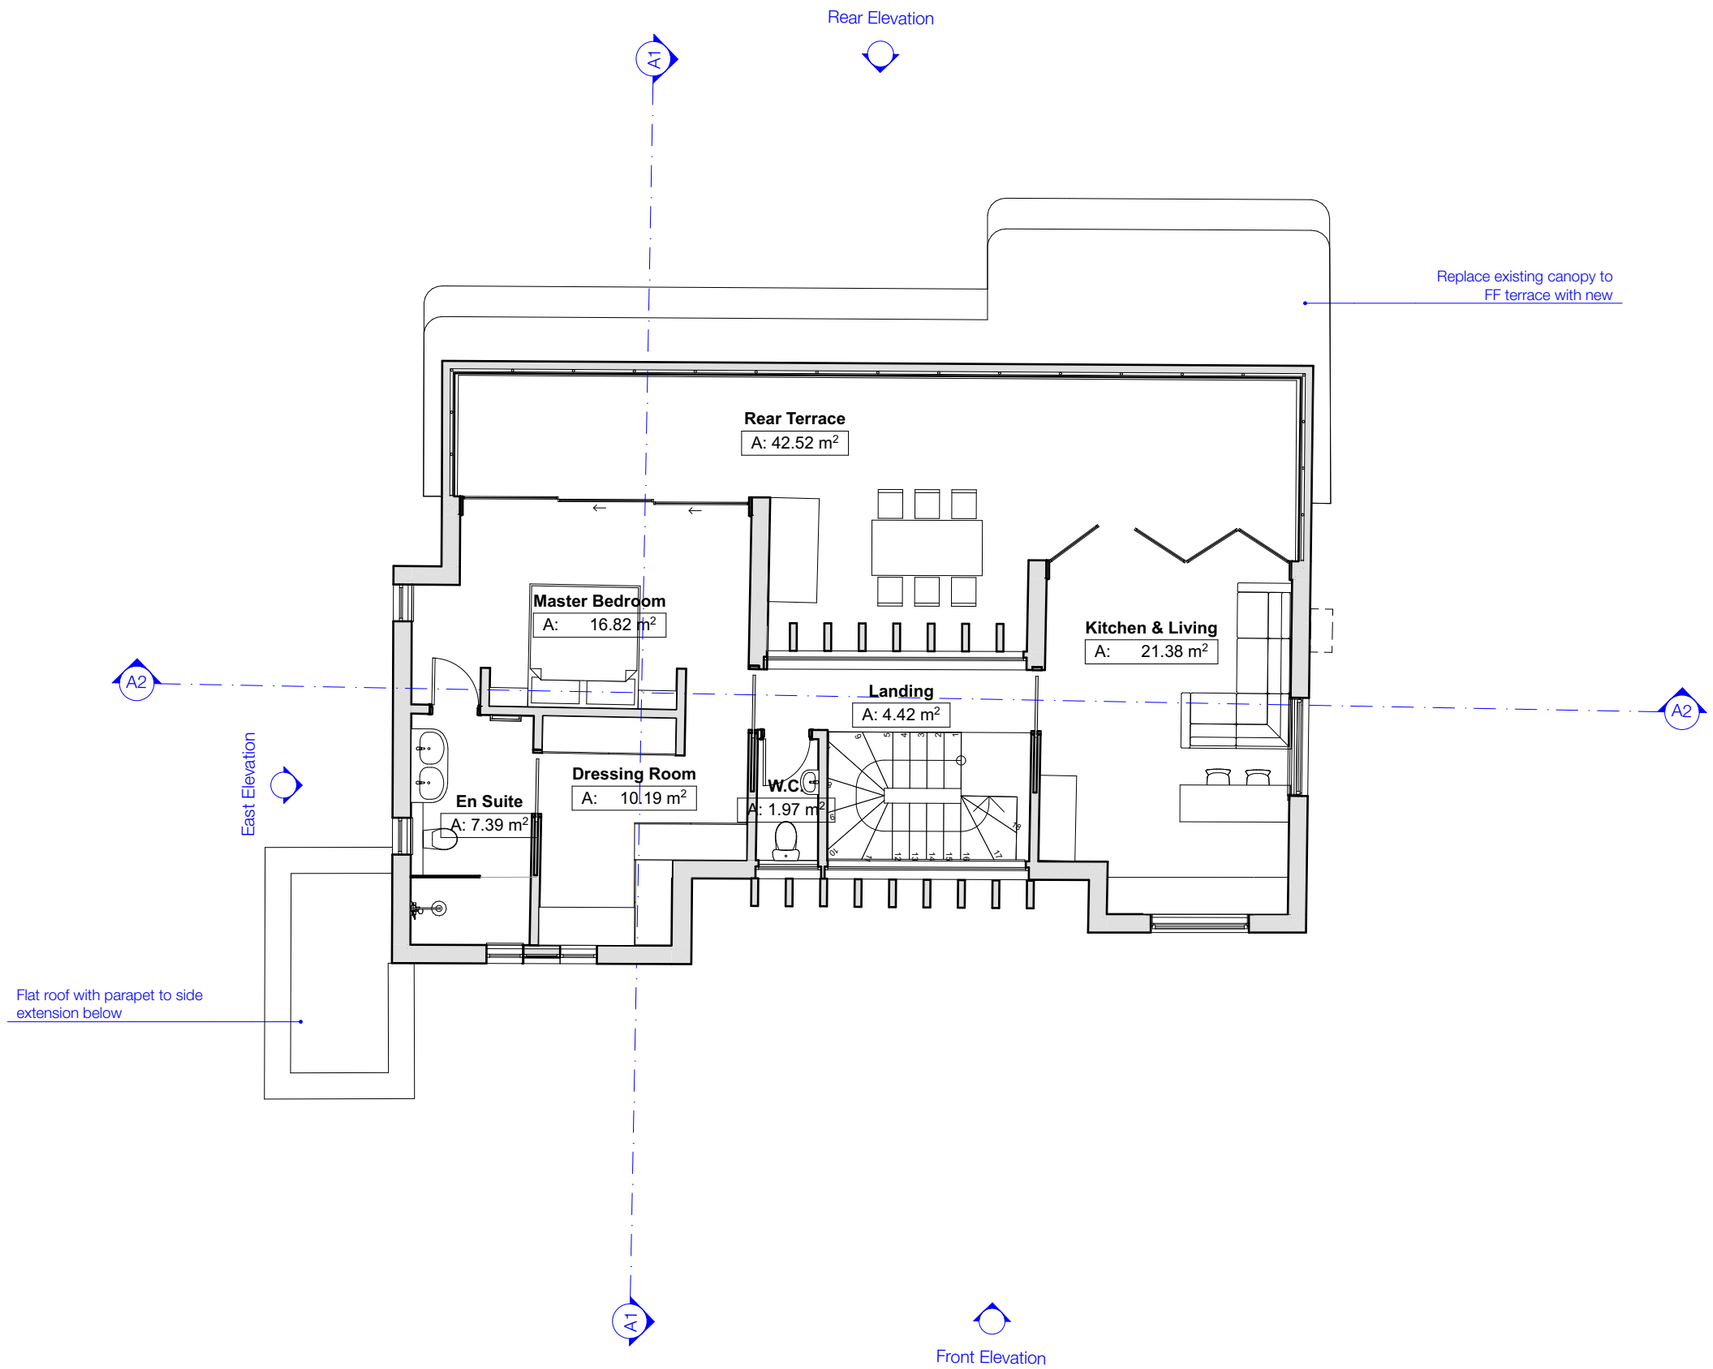

0 1 2 3 4 5

N

REV	DATE	DRAWN	AMENDMENT

Granit
Architecture + Interiors

© GRANIT CHARTERED ARCHITECTS LTD

Studios 18-19, 16 Porteus Place,
Clapham, London SW4 0AS

t +44 (0) 20 7924 4555
e info@granit.co.uk
w www.granit.co.uk

THIS DRAWING HAS BEEN PRODUCED FOR THE NAMED CLIENT AND NAMED PROJECT AND IS NOT INTENDED FOR USE BY ANY OTHER PERSON OR FOR ANY OTHER PURPOSE.

Project	**2107 Coastal Road**	Drawing No.	**2107/P/104**
For	**Nick and Emma Miller**	Drawing	**Proposed Second Floor Plan**
Project Address	**South Shore House 29, Coastal Road East Preston**	Revision	*
Scale	1:100 @ A3 Date 05/05/2021 Drawn WT	Purpose	**FOR Planning**
Notes	IF THIS DRAWING HAS BEEN ISSUED 'FOR CONSTRUCTION' DO NOT SCALE DIRECTLY FROM IT. ALL DIMENSIONS TO BE CHECKED ON-SITE, PLEASE CONTACT ARCHITECT IF YOU REQUIRE CONFIRMATION OF ANY DIMENSIONS. ANY DISCREPANCIES TO BE RAISED WITH CONTRACT ADMINISTRATOR.	File	2107_Coastal_Road_Current.pln