



Section A1

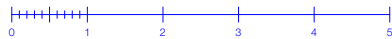

Section A2

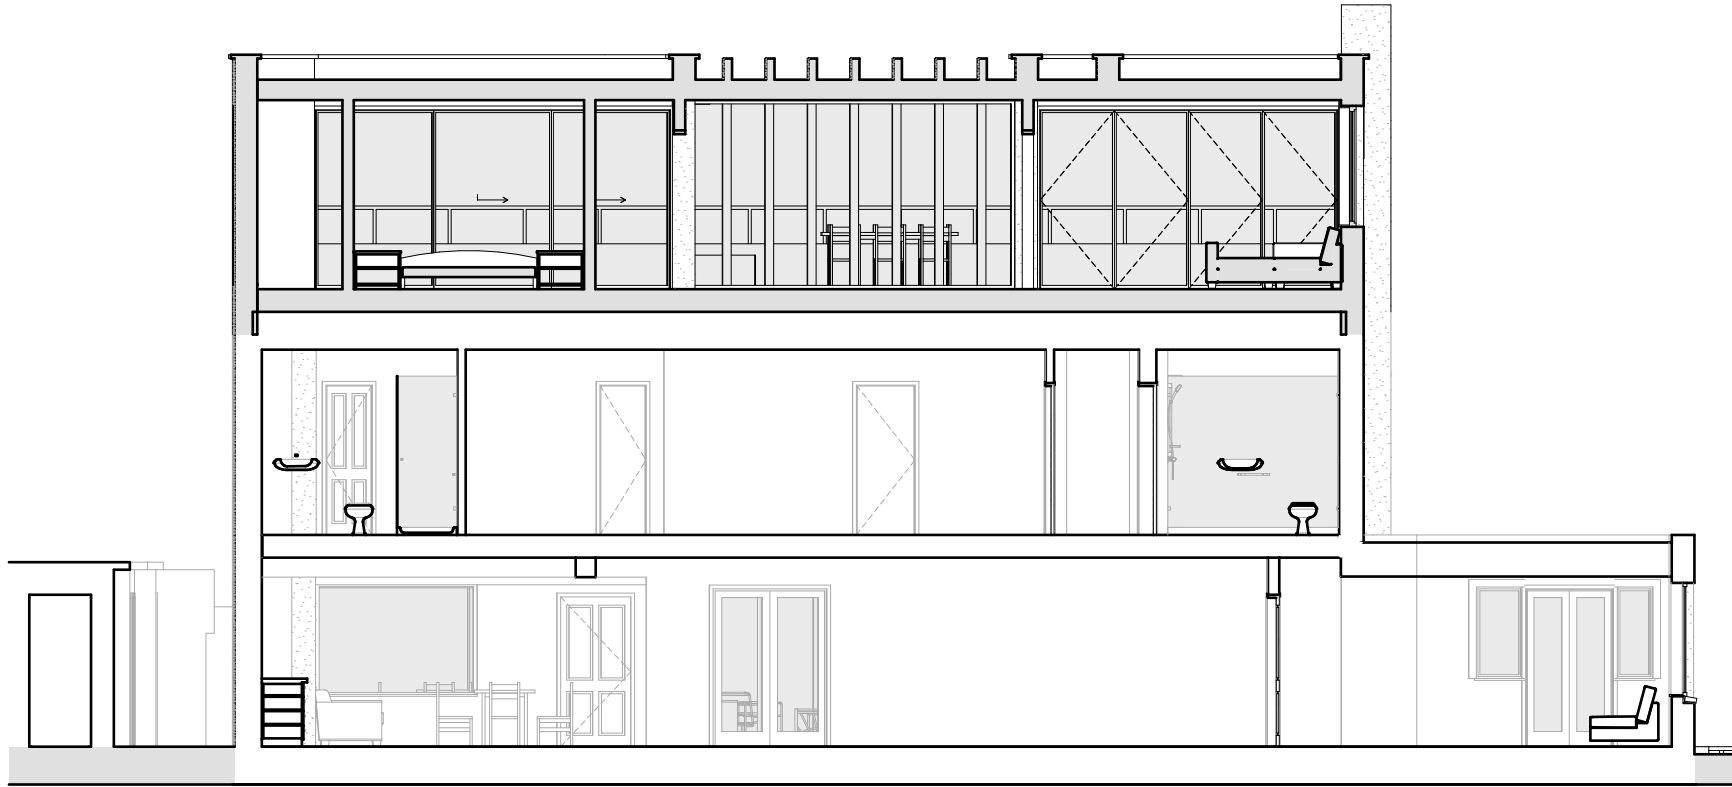

REV	DATE	DRAWN	AMENDMENT



Studios 18-19, 16 Porteus Place,
Clapham, London SW4 0AS

t +44 (0) 20 7924 4555
e info@granit.co.uk
w www.granit.co.uk

THIS DRAWING HAS BEEN PRODUCED FOR THE NAMED
CLIENT AND NAMED PROJECT AND IS NOT INTENDED
FOR USE BY ANY OTHER PERSON OR FOR ANY OTHER
PURPOSE.

© GRANIT CHARTERED ARCHITECTS LTD

Project **2107 Coastal Road**
For **Nick and Emma Miller**
Project **South Shore House 29, Coastal**
Address **Road East Preston**

Scale 1:100 @ A3 Date 06/05/2021 Drawn WT

Notes IF THIS DRAWING HAS BEEN ISSUED 'FOR CONSTRUCTION' DO NOT SCALE DIRECTLY FROM IT. ALL DIMENSIONS TO BE
CHECKED ON-SITE, PLEASE CONTACT ARCHITECT IF YOU REQUIRE CONFIRMATION OF ANY DIMENSIONS. ANY
DISCREPANCIES TO BE RAISED WITH CONTRACT ADMINISTRATOR.

Drawing No. **2107/P/106**

Drawing **Proposed Sections**

Revision

★

Purpose **FOR Planning**

File 2107_Coastal_Road_Current.pln