



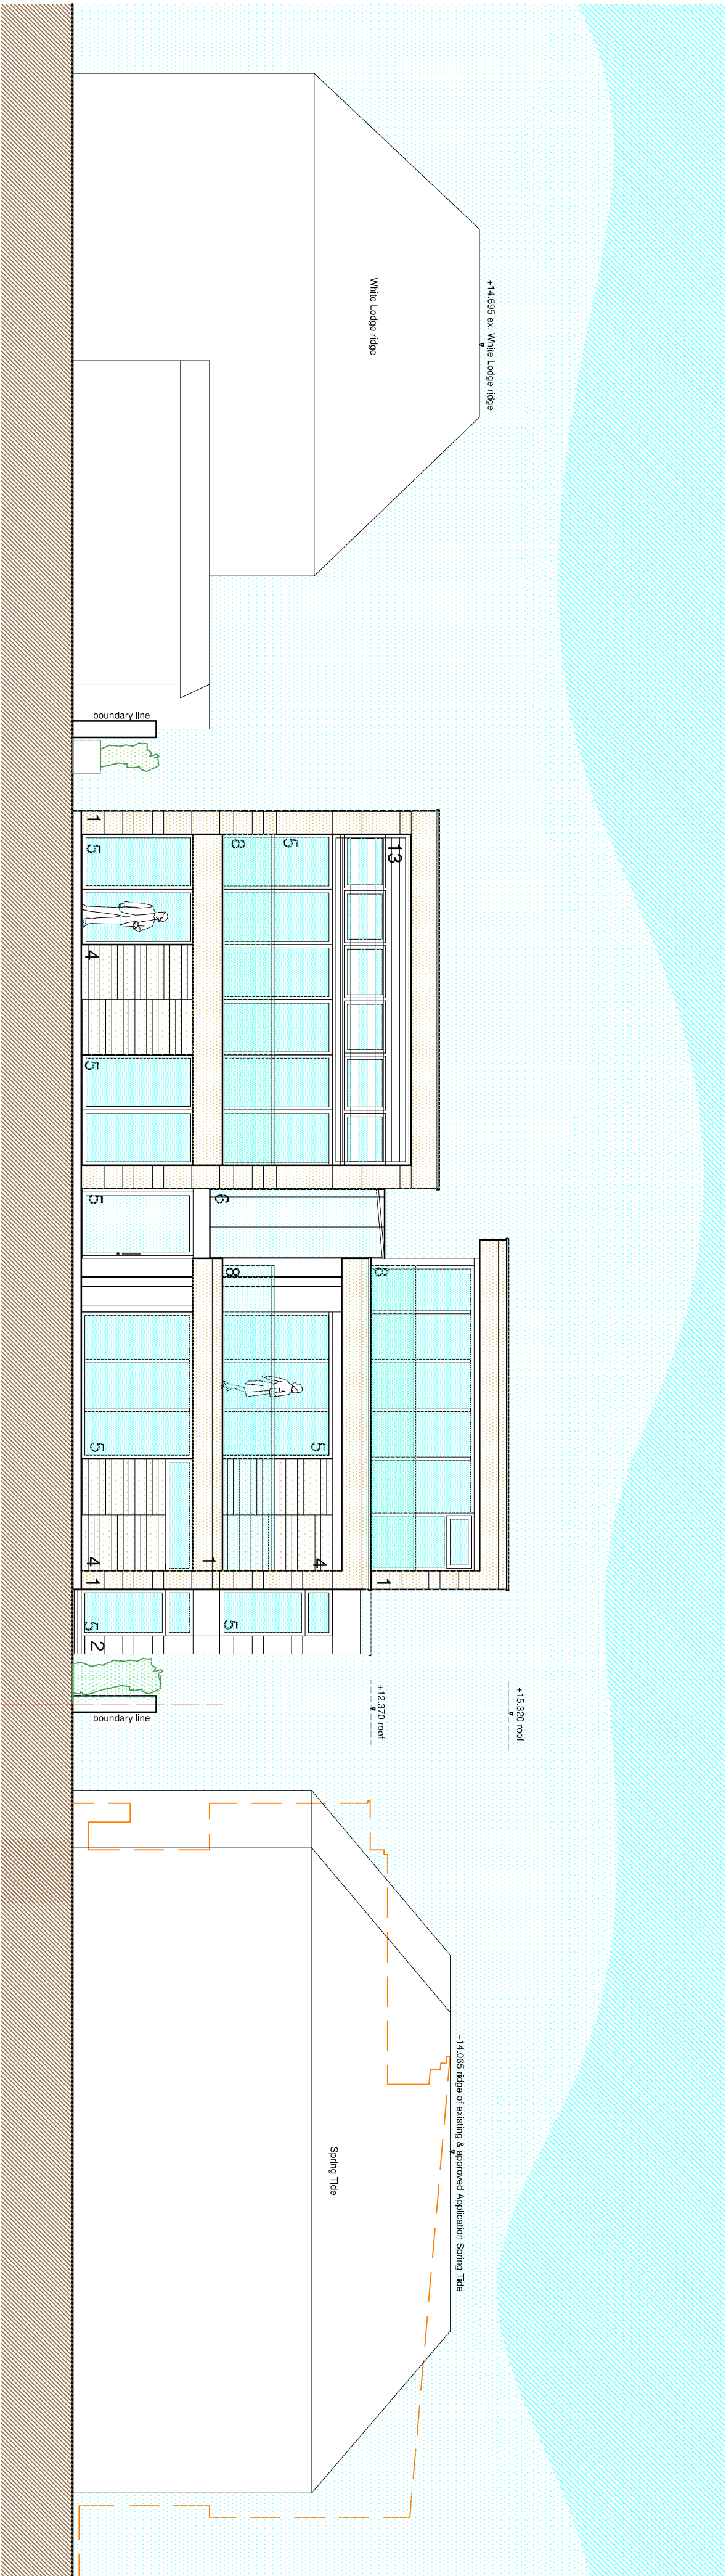

1:100 South elevation as proposed

- Materials Key**
1. Limestone cladding
 2. Textural cladding board, colour tba
 3. Render, colour tba
 4. Pre-painted zinc, colour tba
 5. Powder coated aluminium frame clear glass window/door, colour tba
 6. Structural glass
 7. Powder coated aluminium frame garage door, colour tba
 8. Glazed balustrade
 9. Powder coated aluminium frame opaque glass window/door, colour tba
 10. Powder coated aluminium frame solid door
 11. Galvanised spiral staircase
 12. Powder coated rainwater pipes, colour tba
 13. Powder coated louvers, colour tba
 14. Powder coated aluminium gate, colour tba

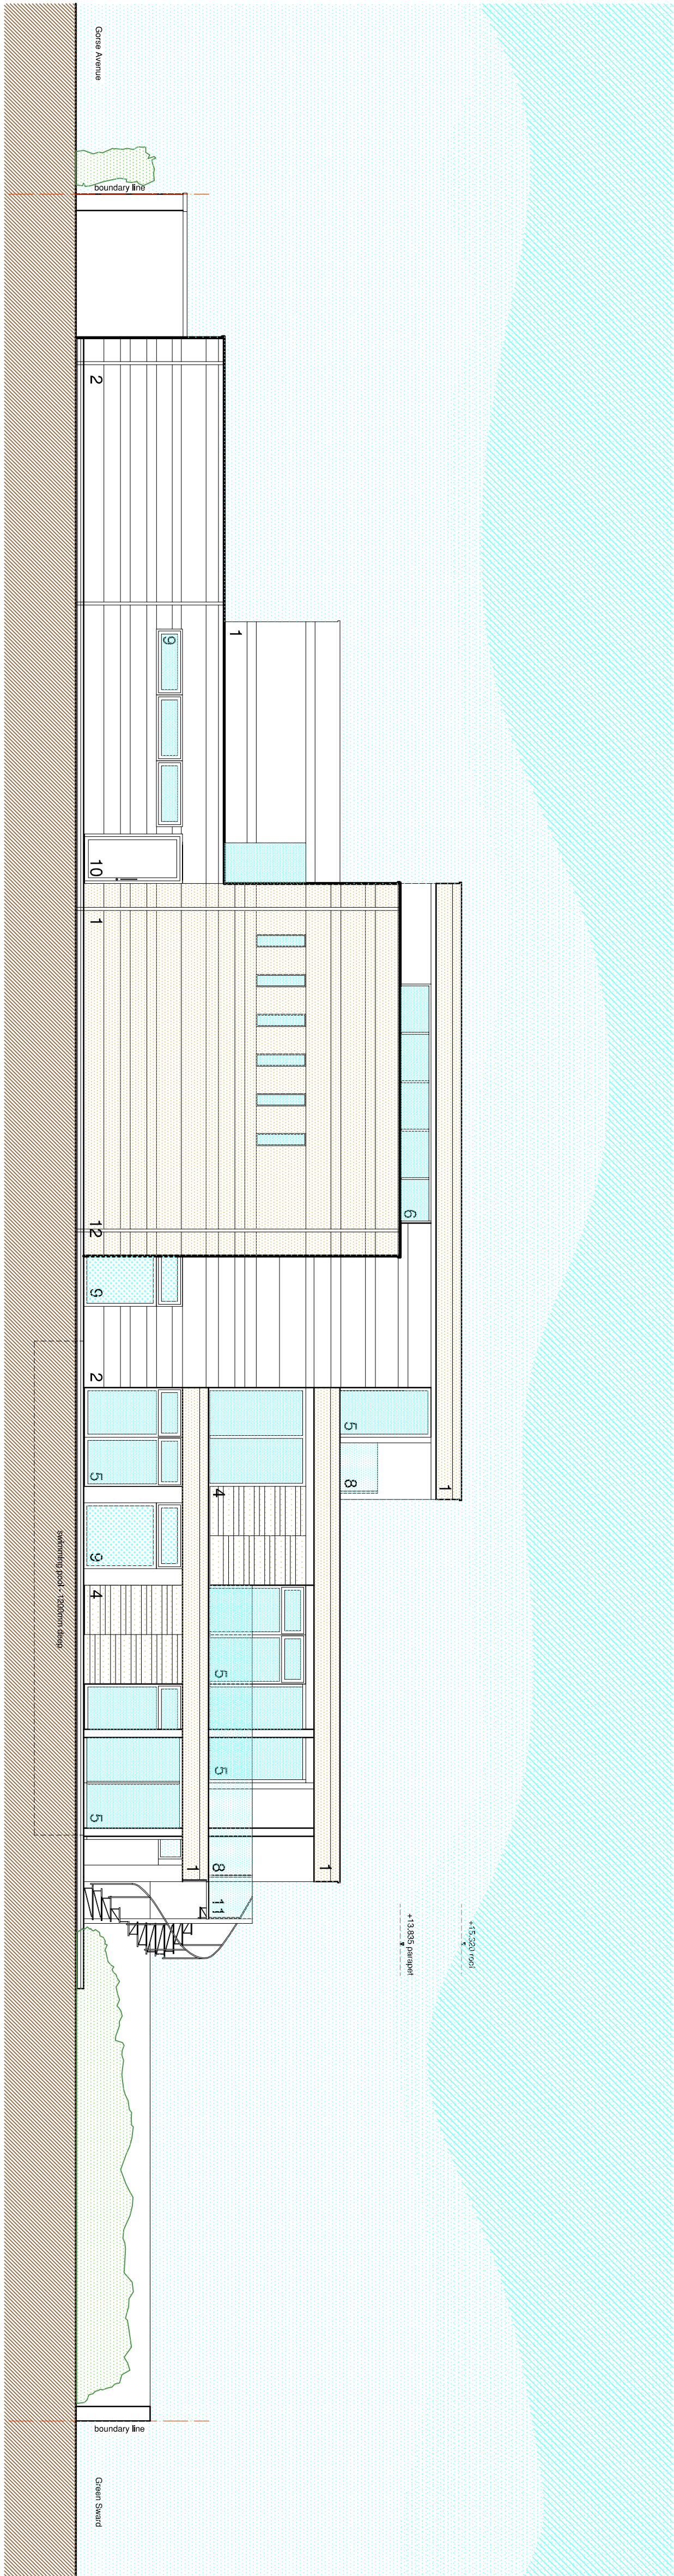

1:100 West elevation as proposed

0m 5m

PLANNING

Little Deerswood,
Kingston Gorse

saville jones | architects

South & West Elevations as proposed

date:	June 18	1703	SK	41
scale:	1 : 100 @A1			

Draw: Saville Jones Architects Ltd., 2023 (Rev)