


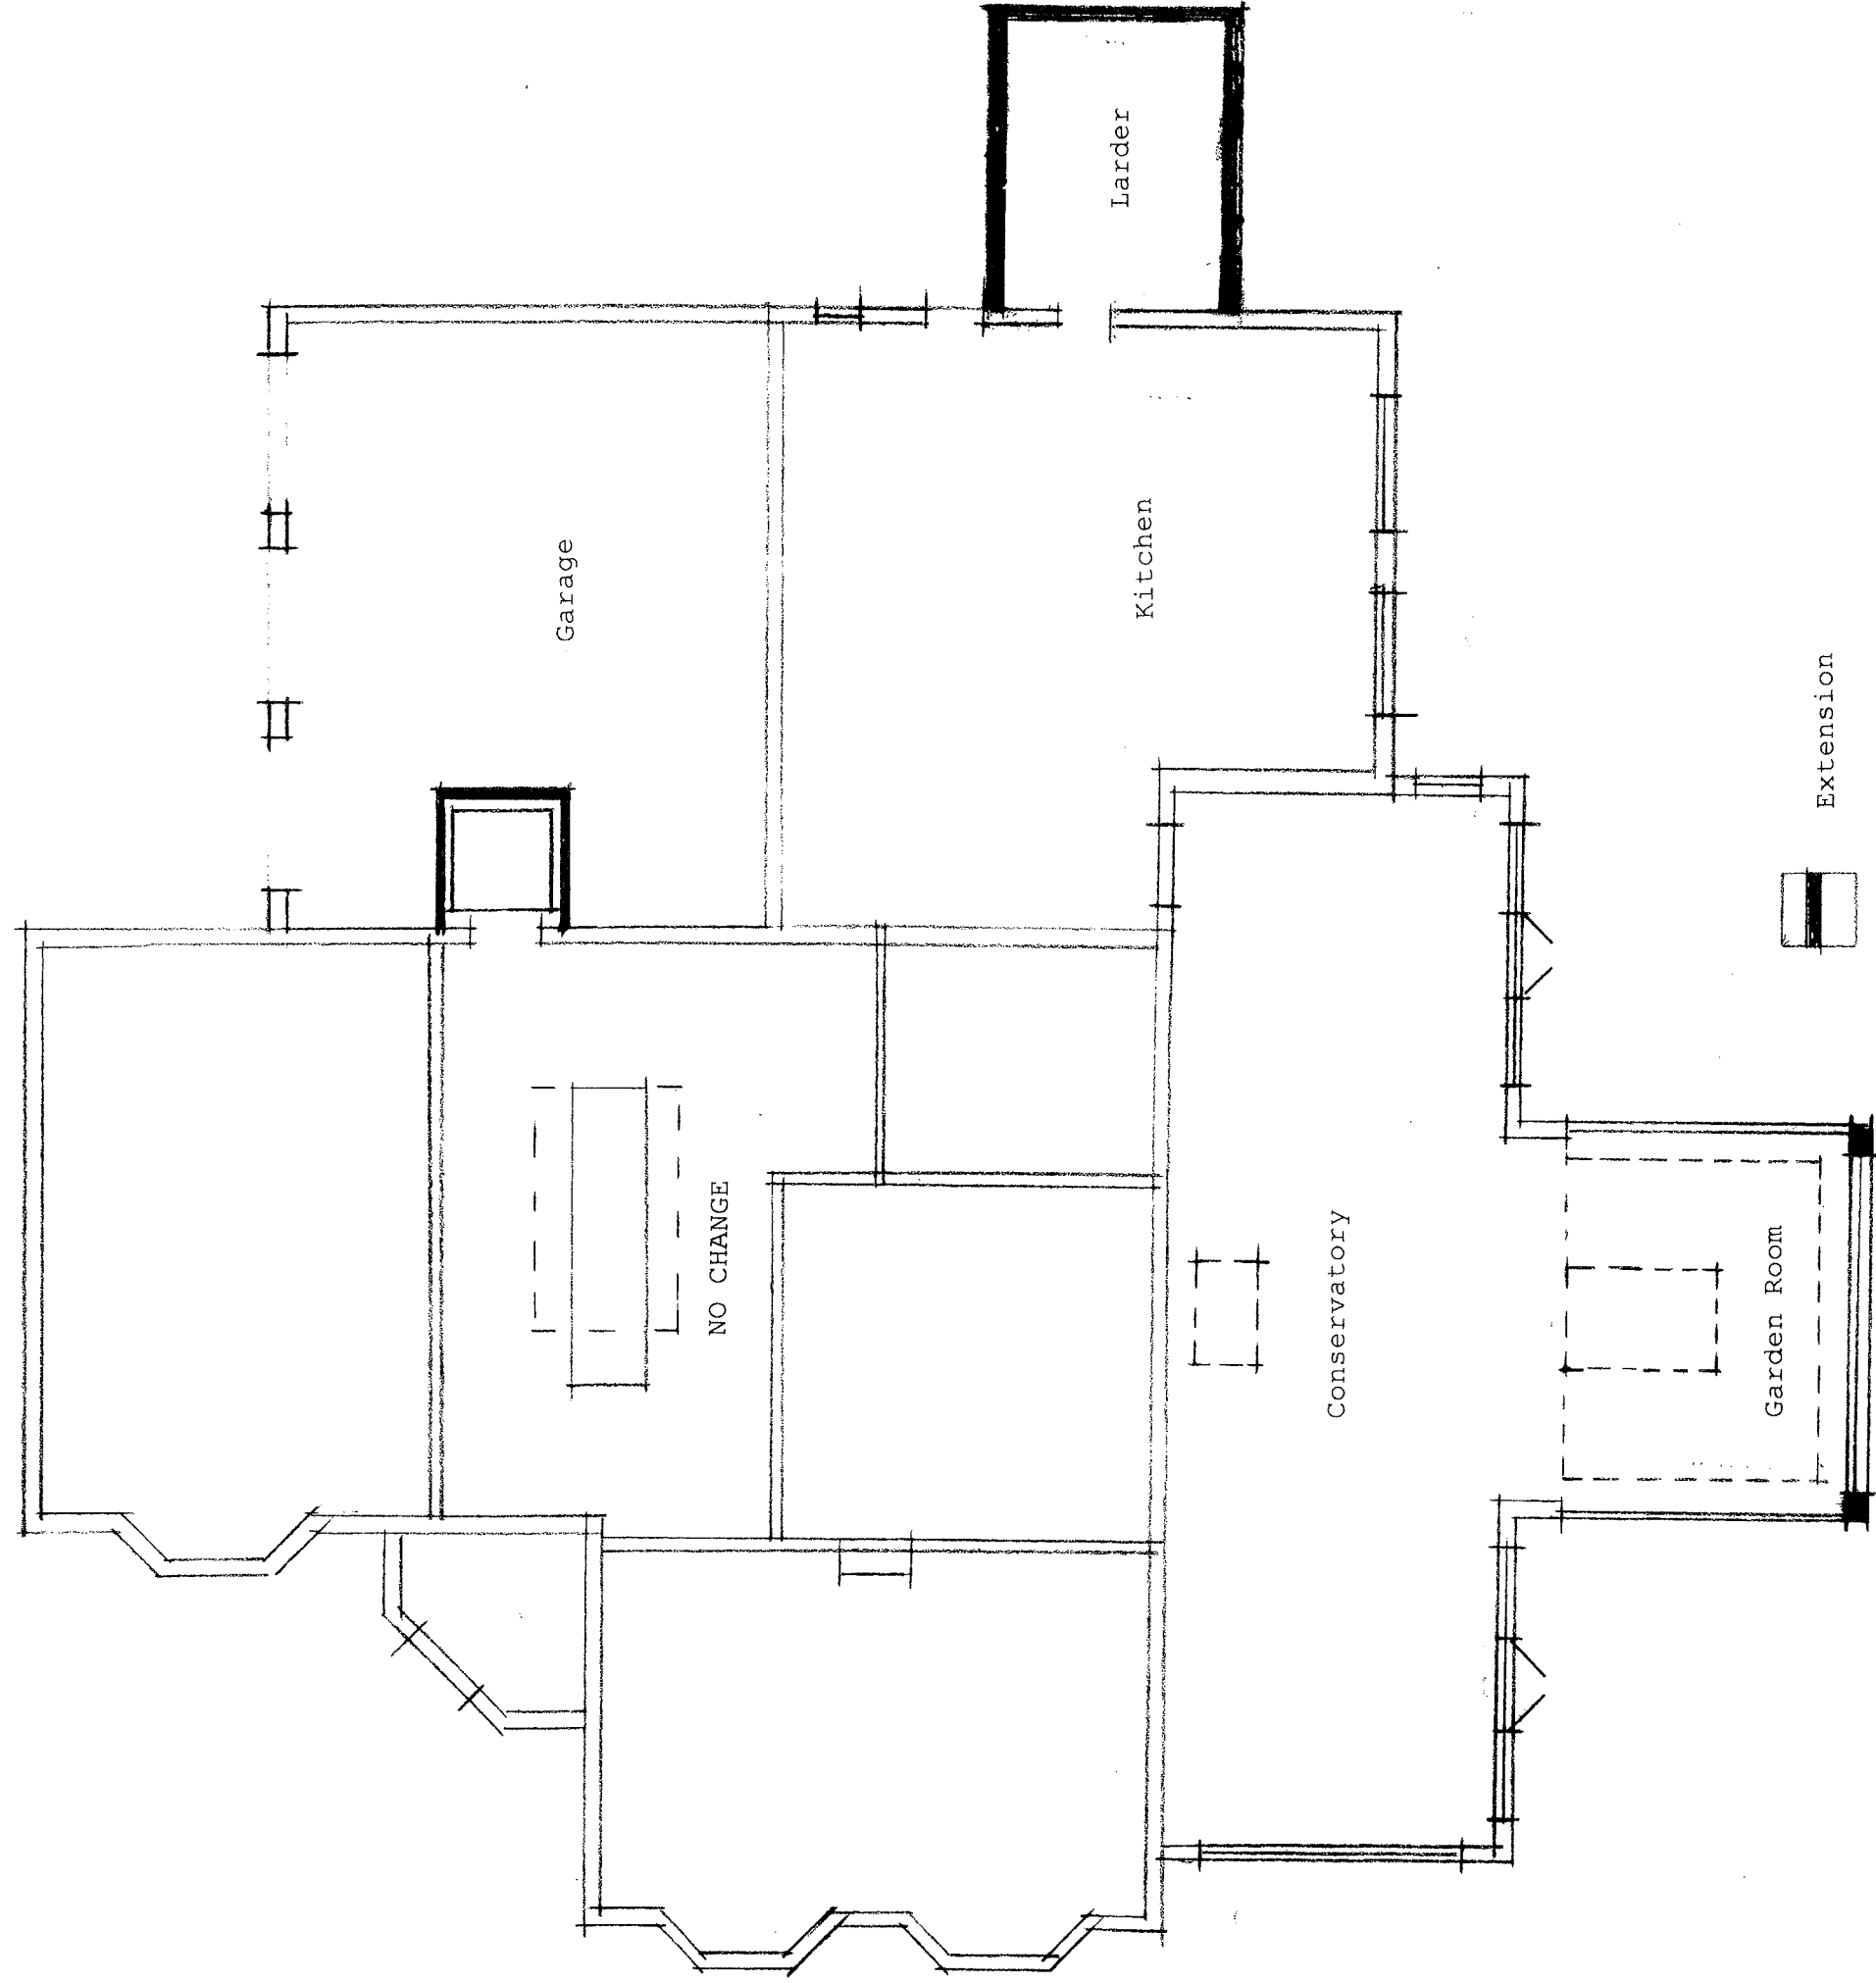

Alterations & Extension

Kingston House

East Preston

Proposed Ground Floor 2520.4 1.100