




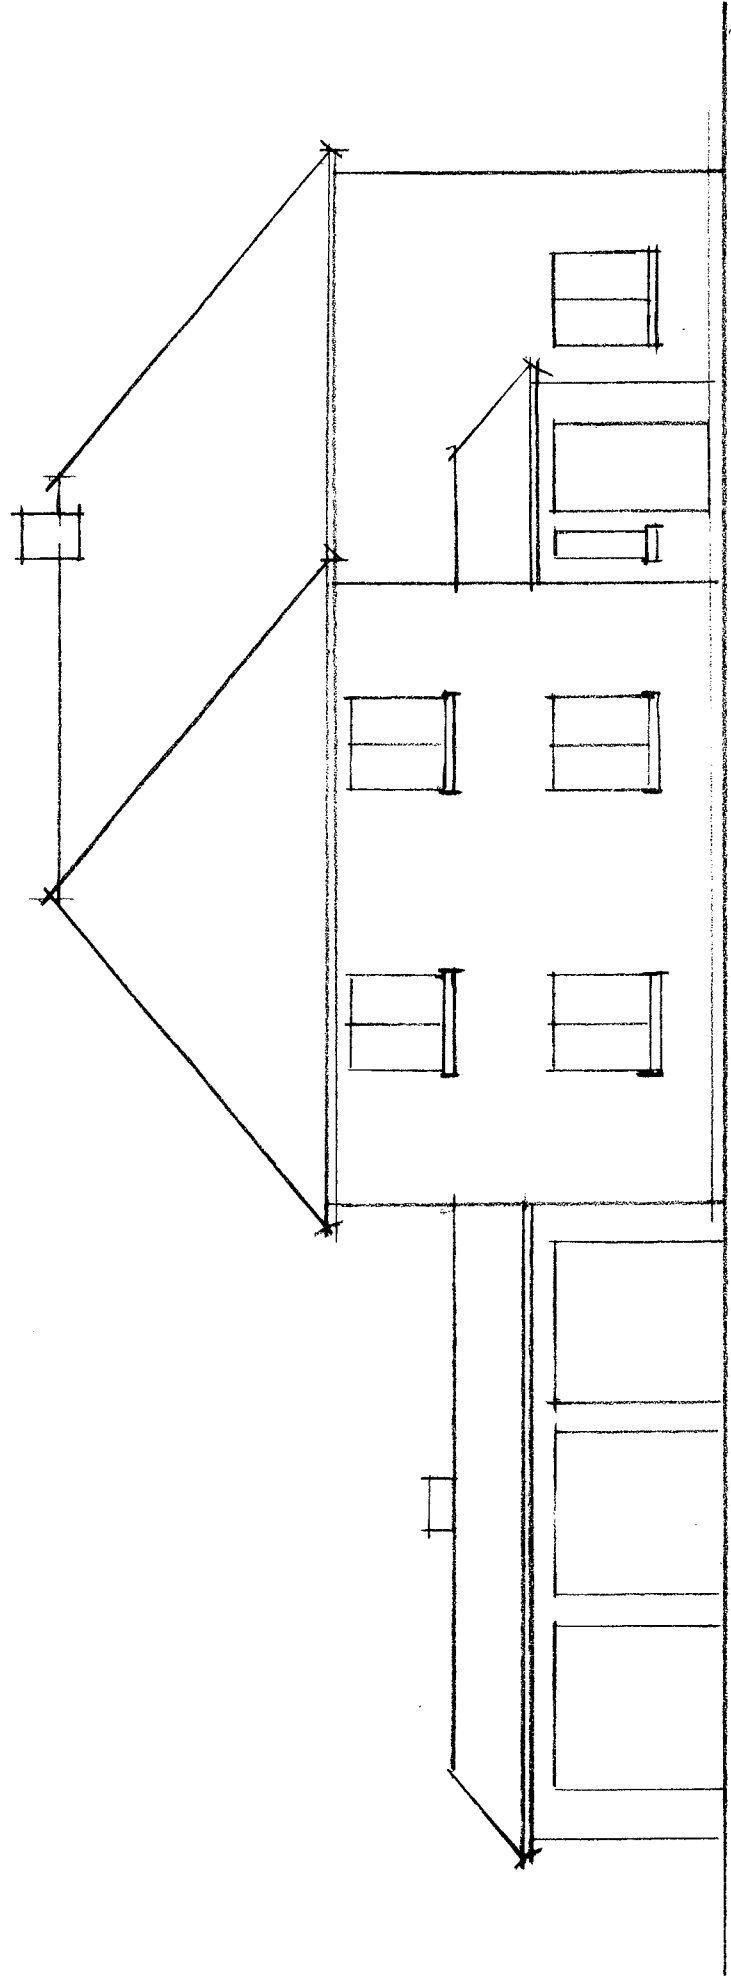


North

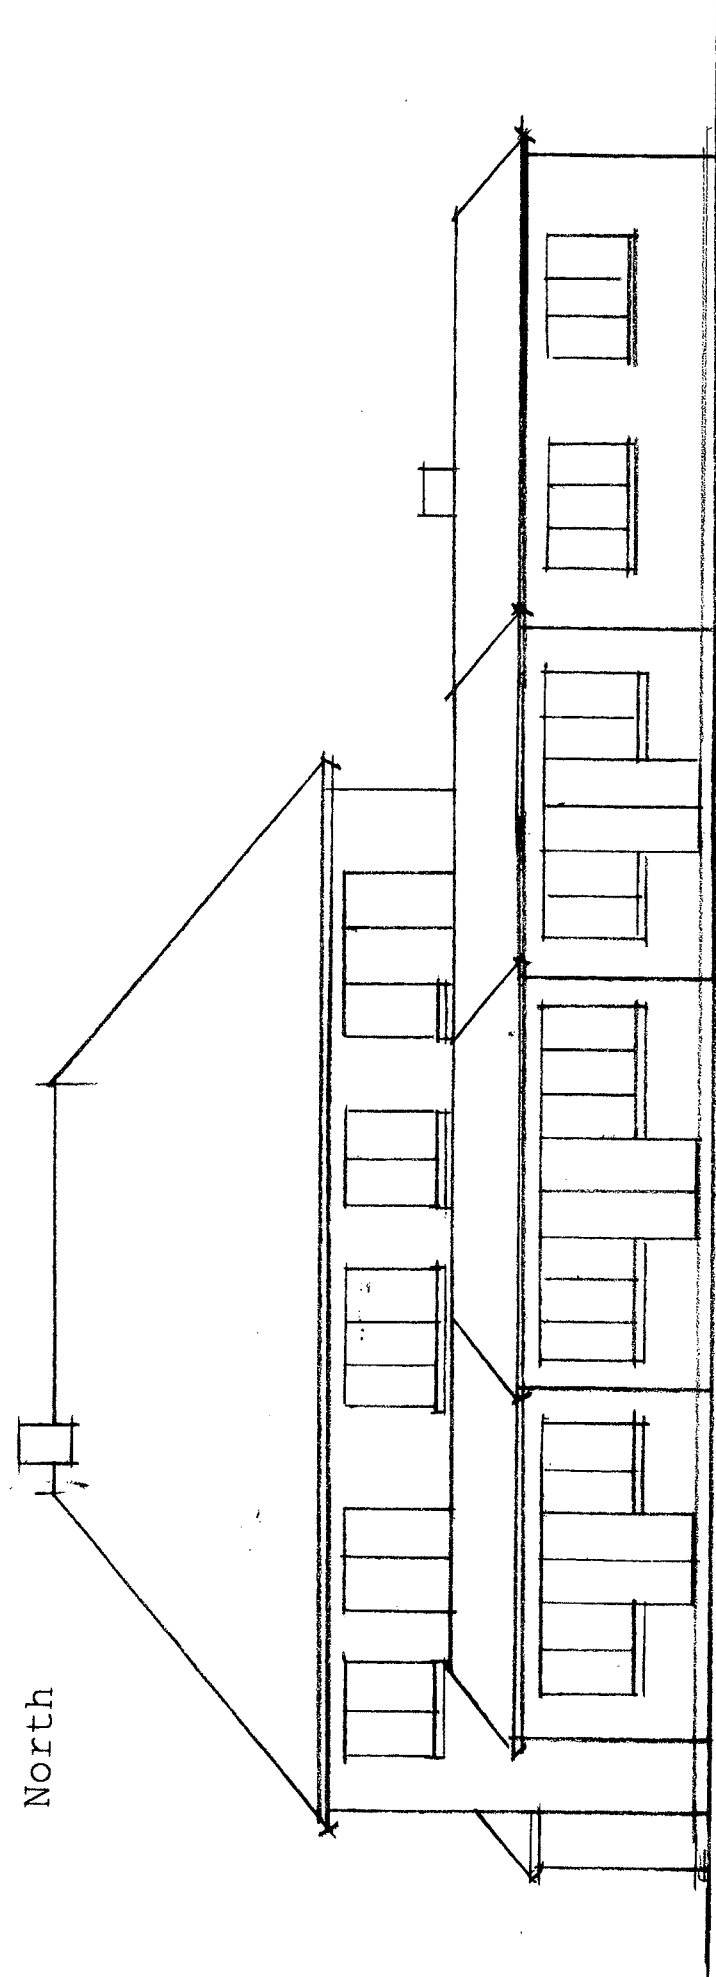

South

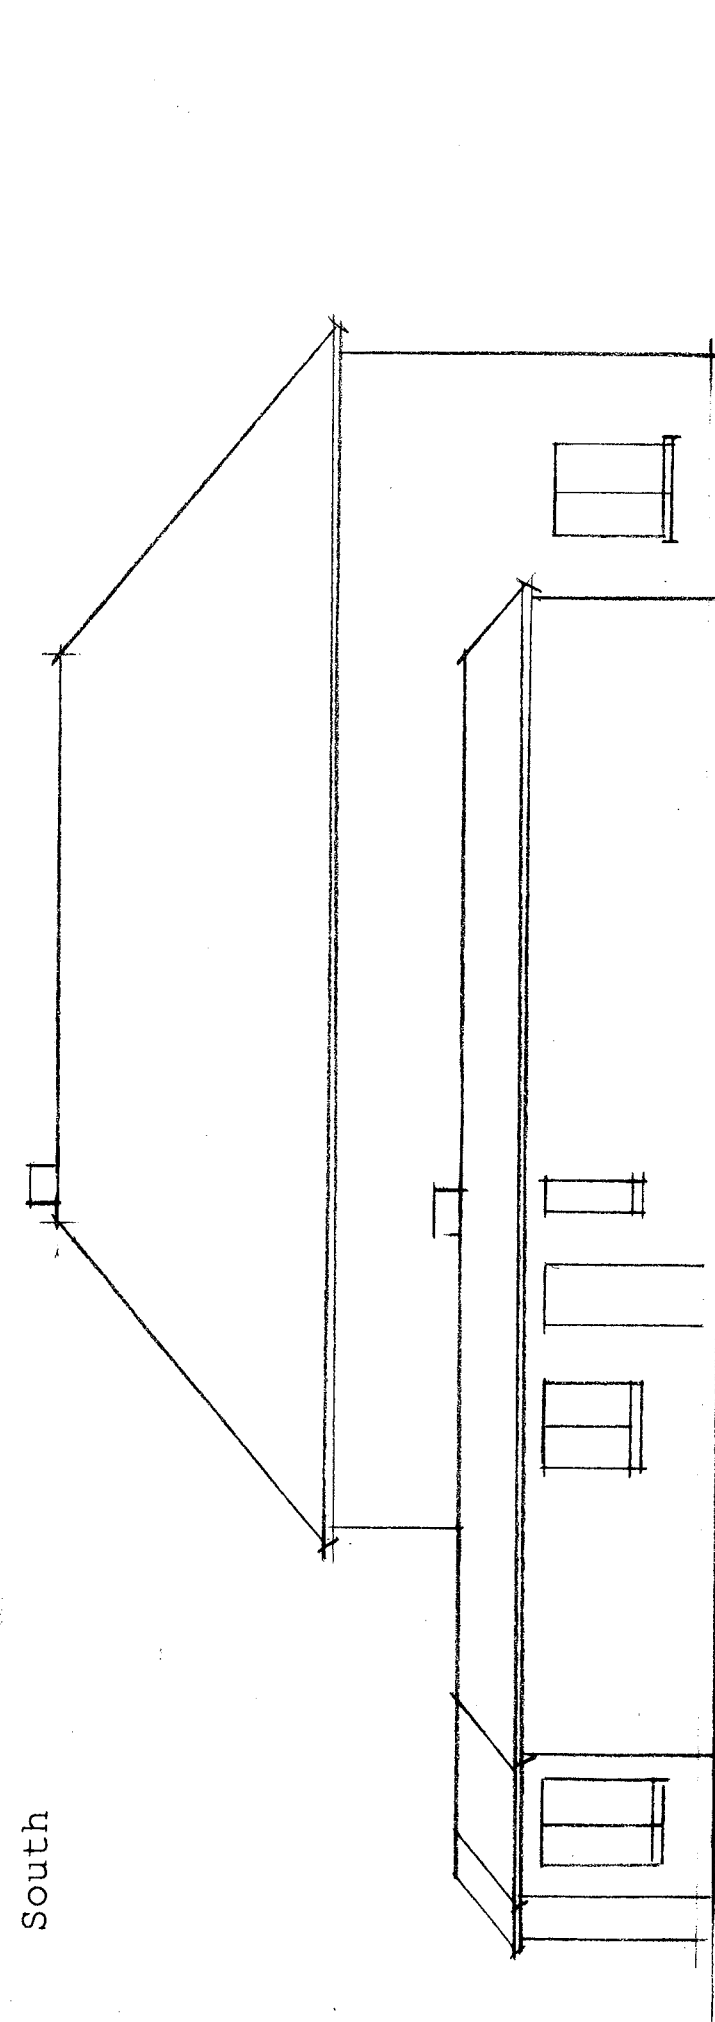

East

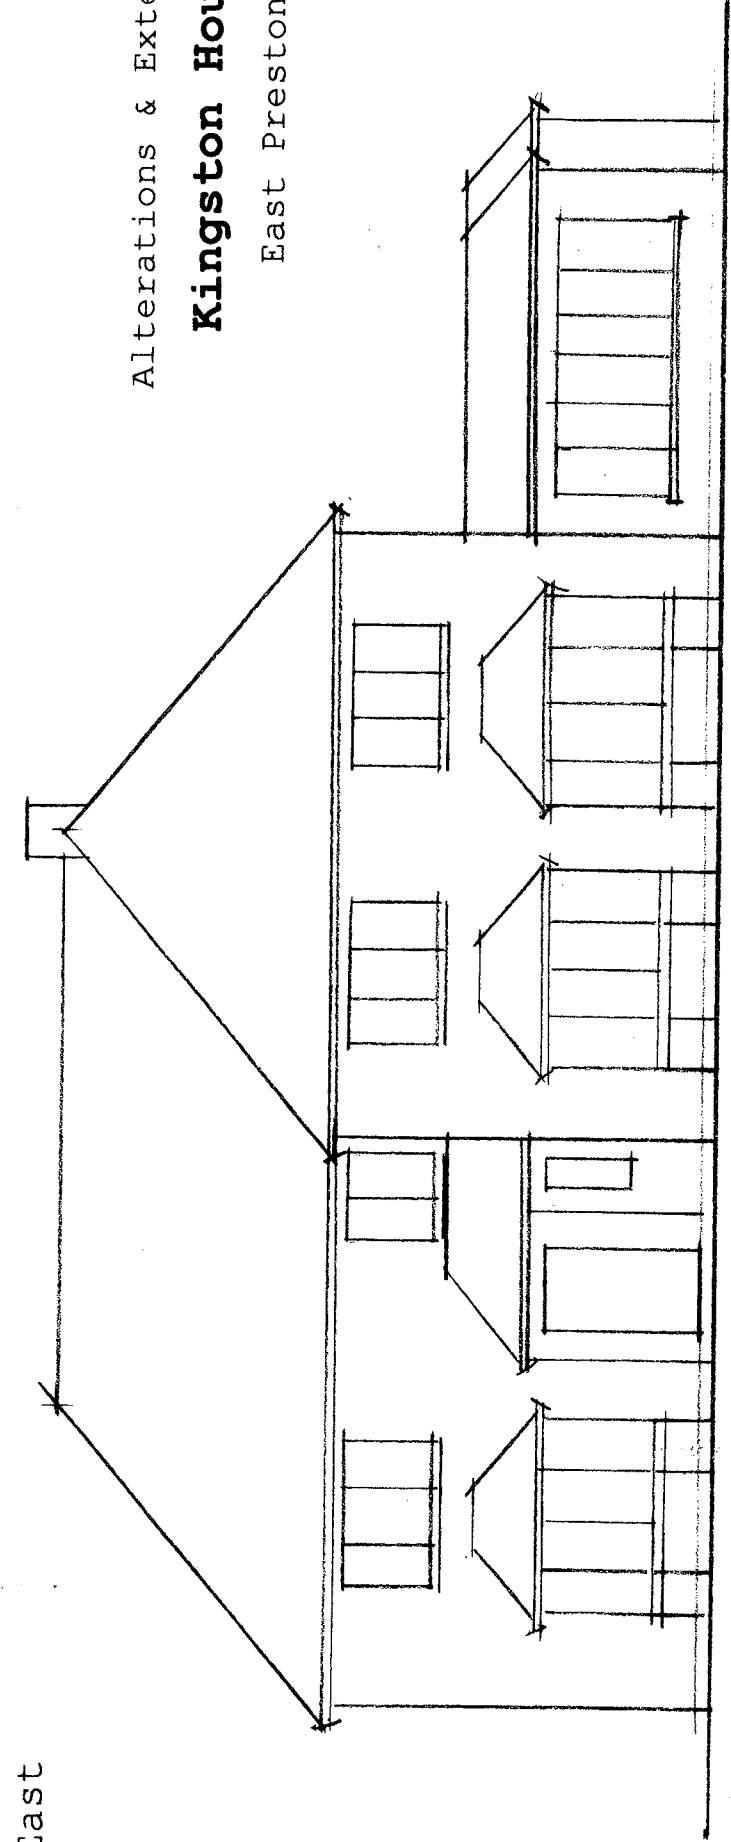

West

Alterations & Extension
Kingston House
 East Preston

Existing Elevations 2520.6 1.100