



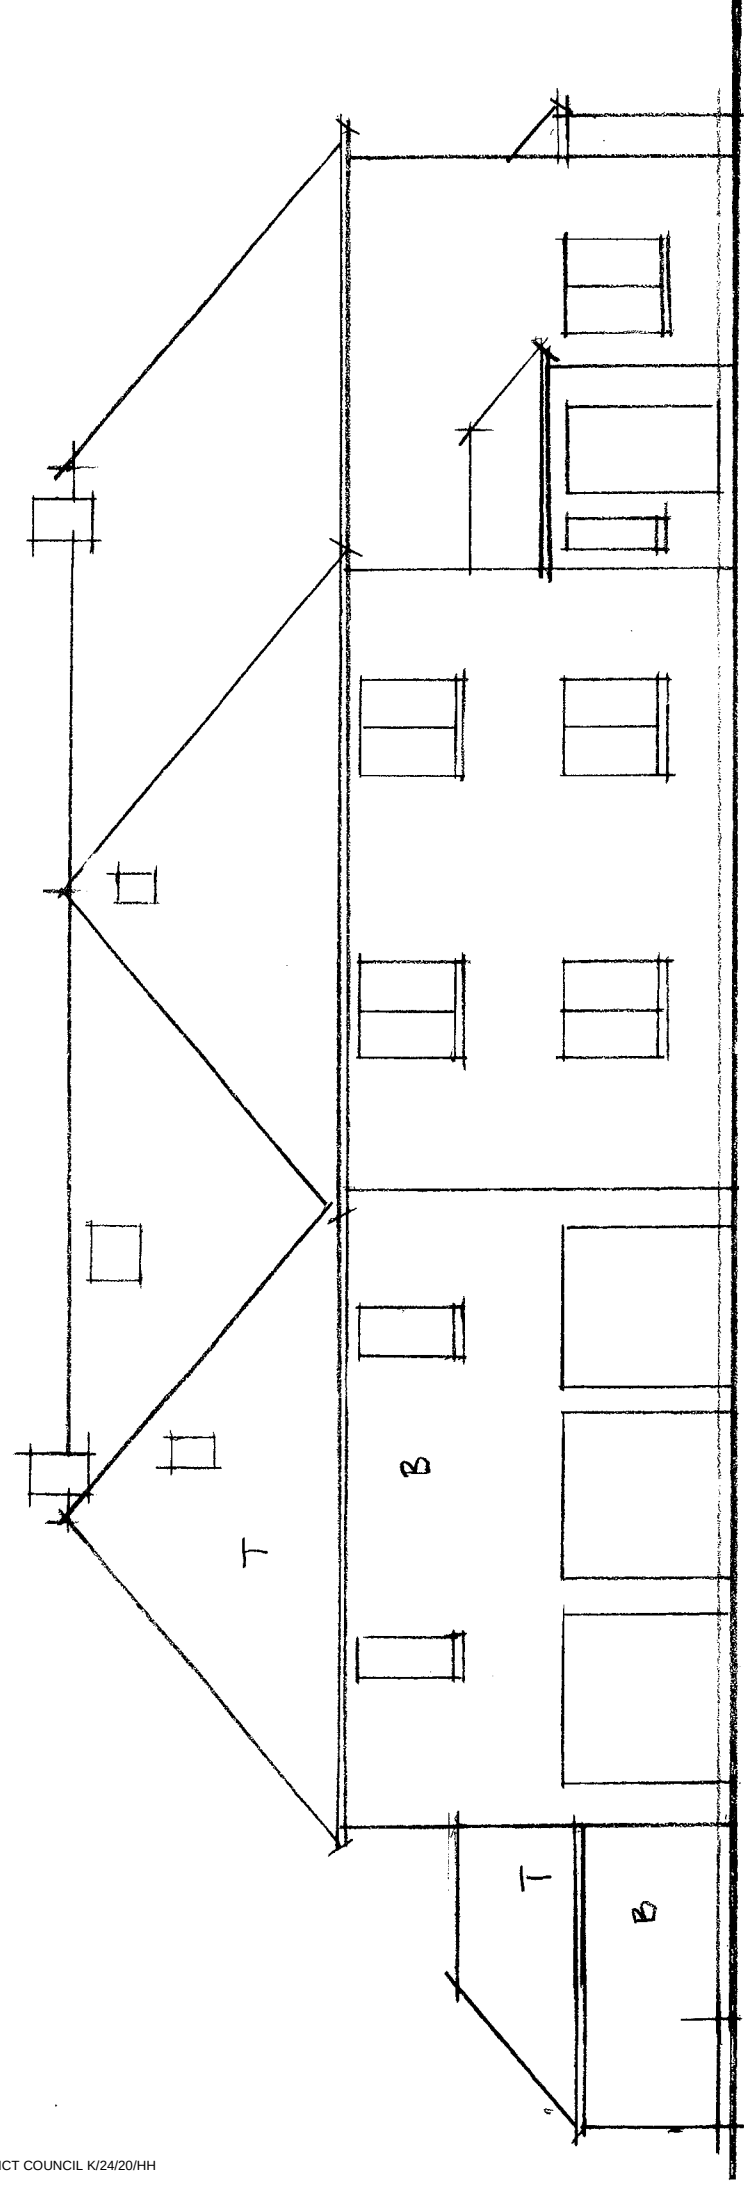

North

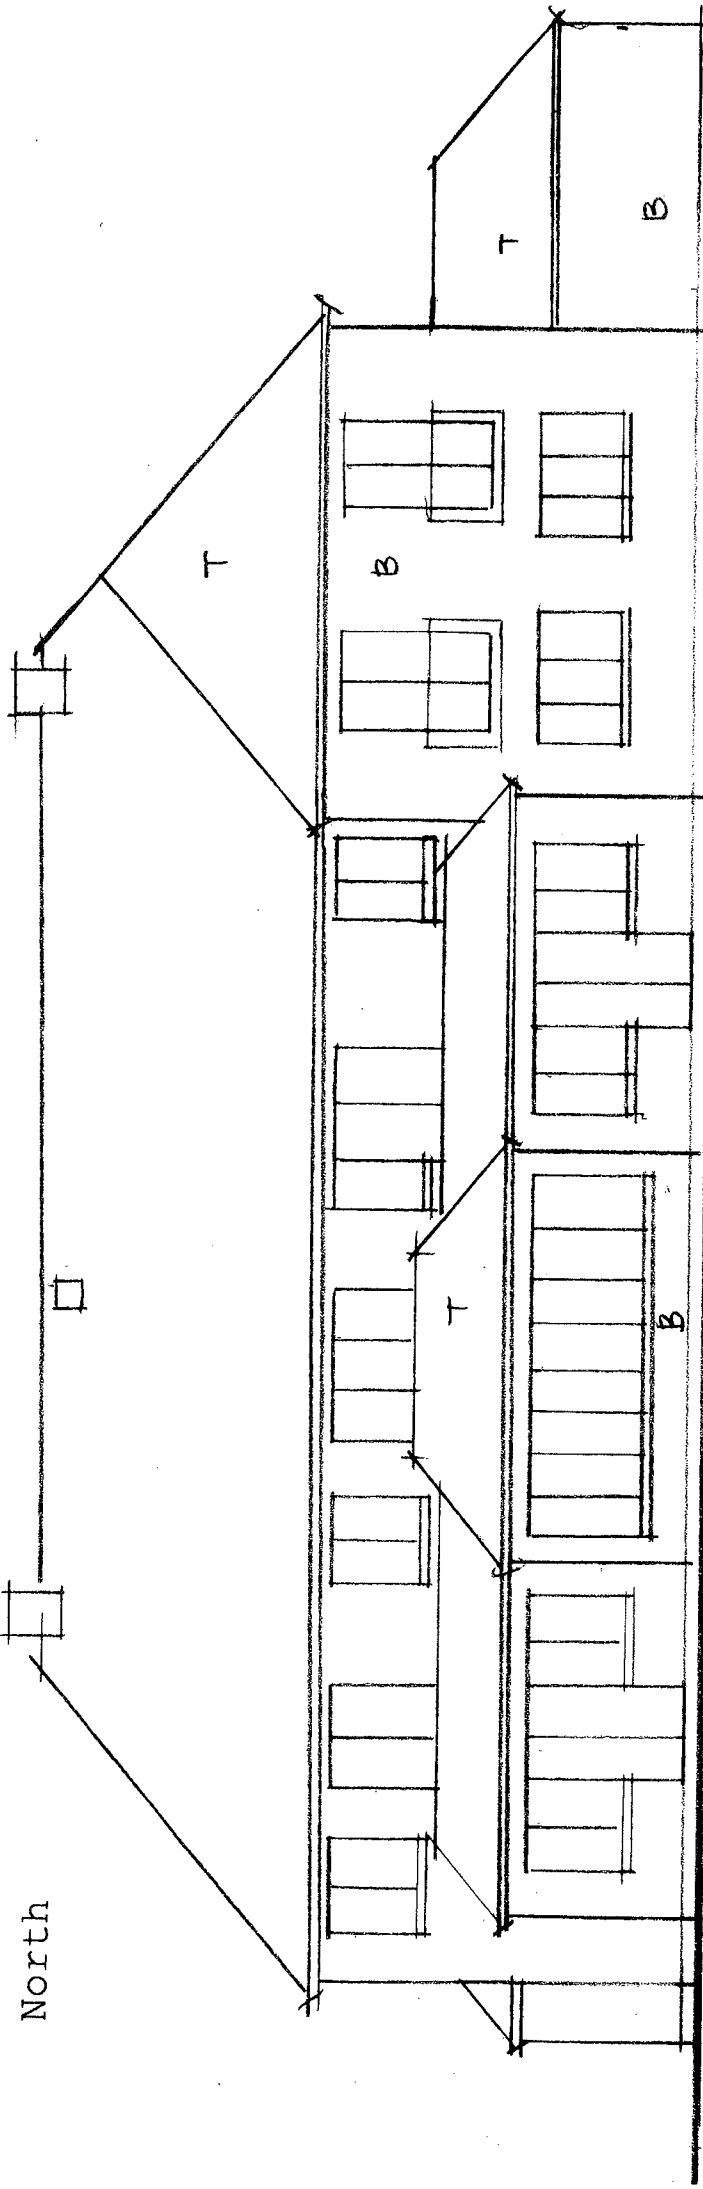


South

Materials


T Roof tiles and gutter to match

B Facing brick to match

Windows and doors to match

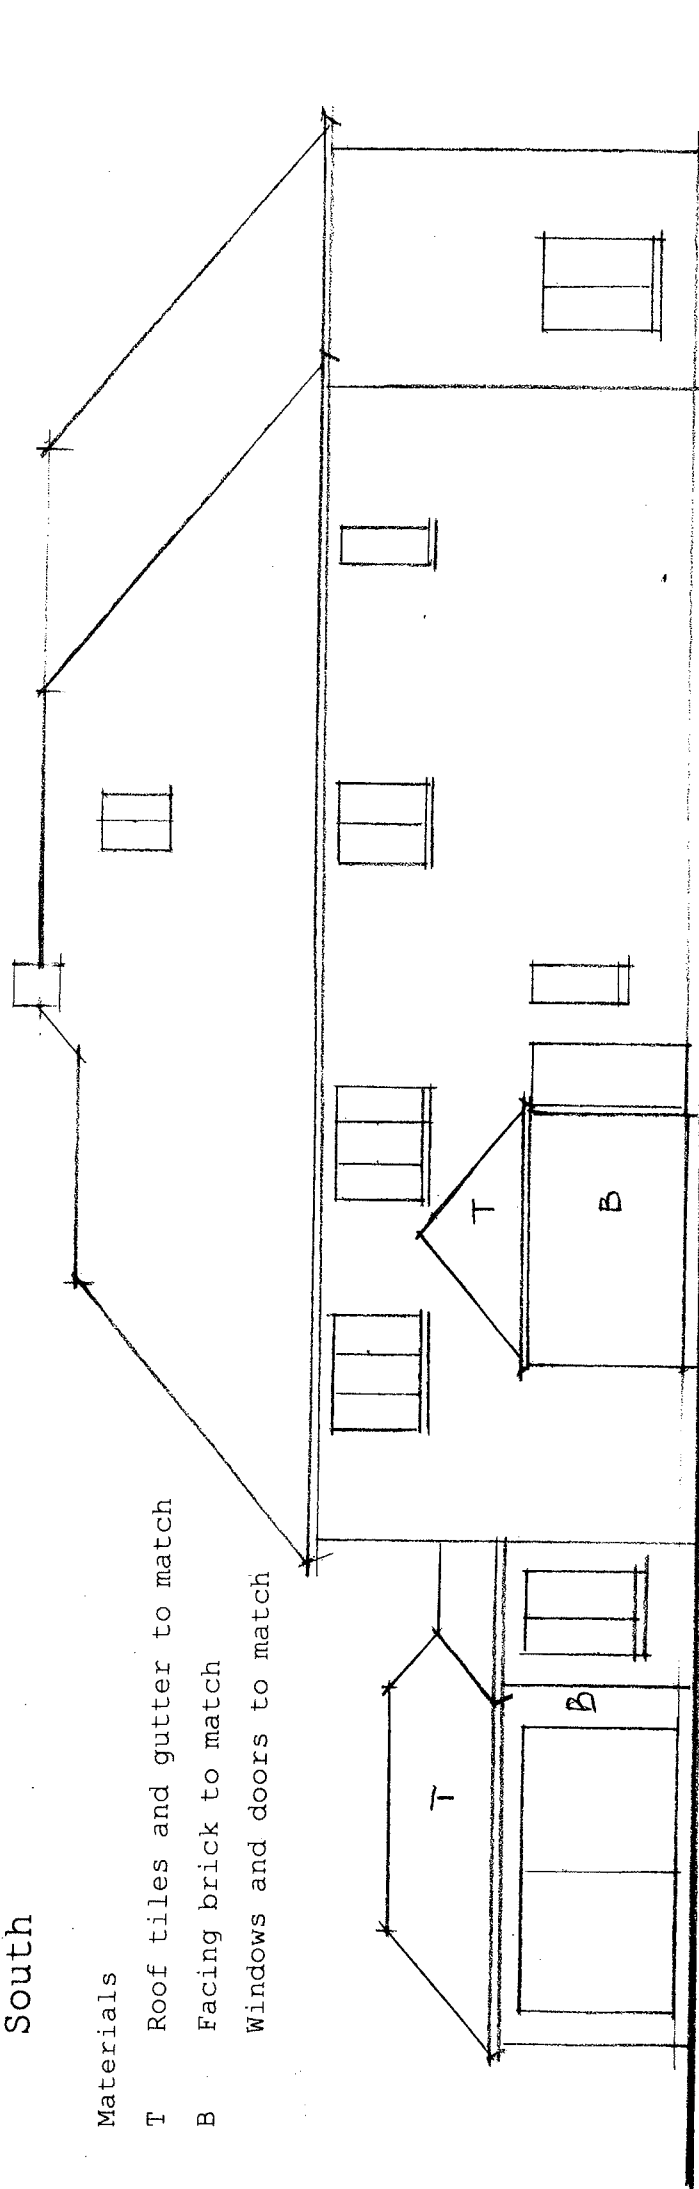

East

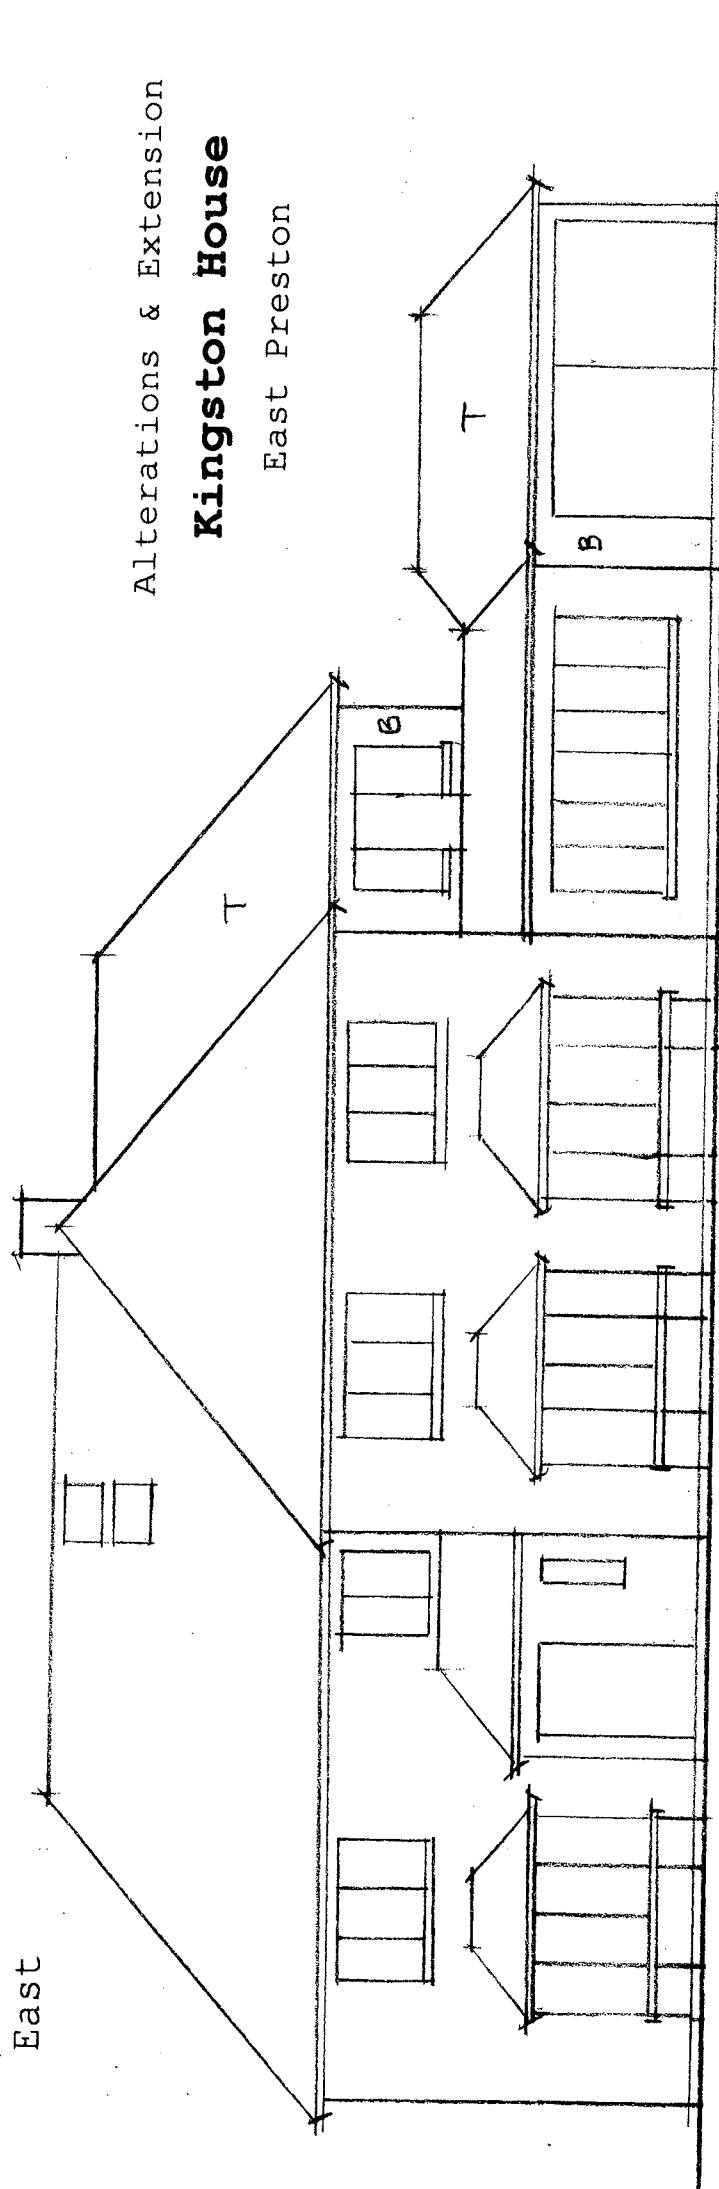

West

Alterations & Extension

Kingston House

East Preston

Proposed Elevations

2520.7

1.100