





North



1:2500

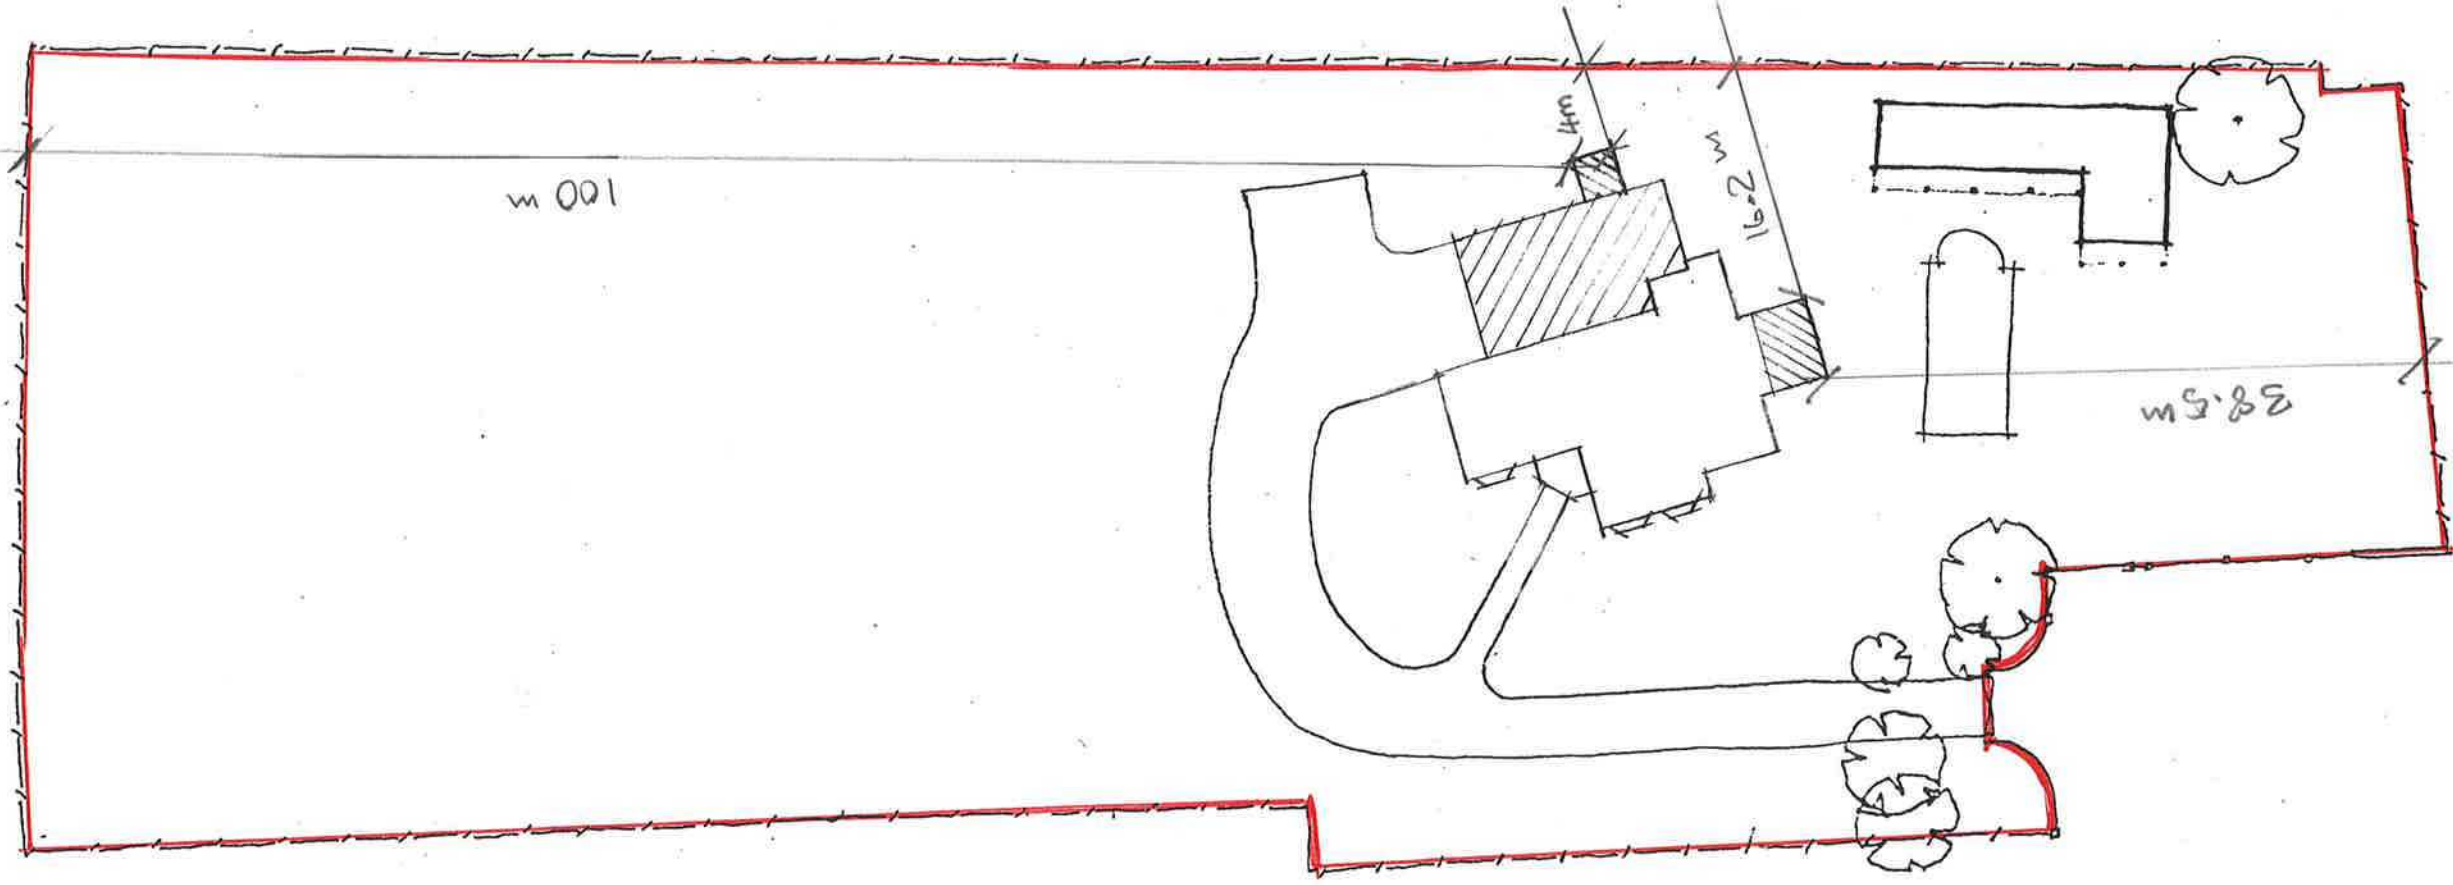

1:500

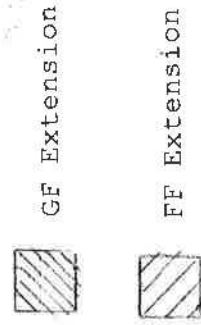

A DIMENSIONS ADDED .
Alterations & Extension

Kingston House

East Preston