

Existing Side Elevation (Scale 1:100)

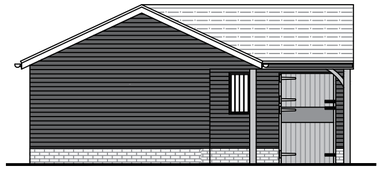

Existing Front Elevation (Scale 1:100)

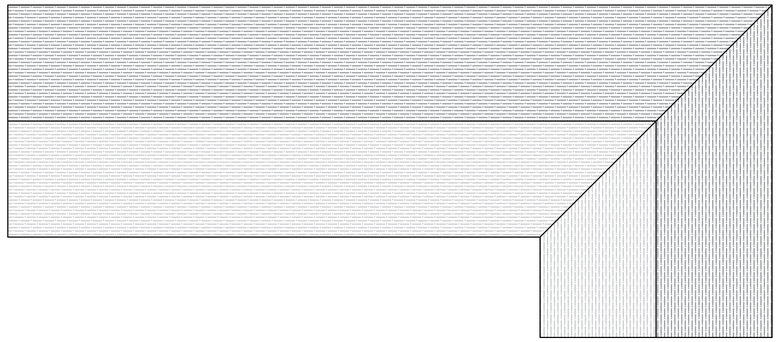

Existing Roof Plan (Scale 1:100)

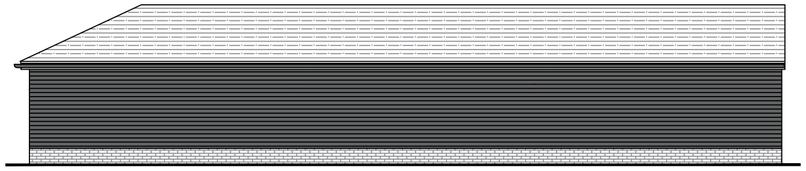

Existing Side Elevation (Scale 1:100)

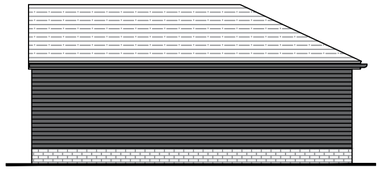

Existing Rear Elevation (Scale 1:100)

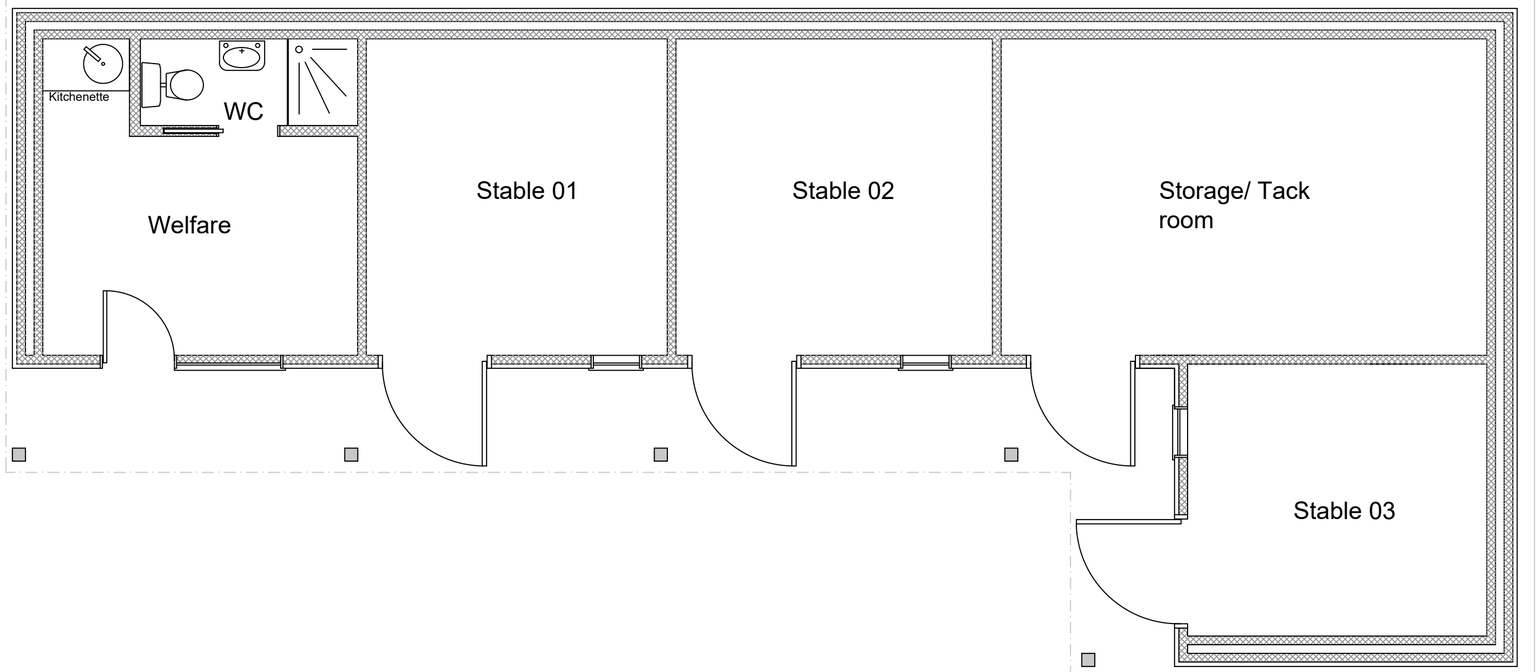

Existing Layout (Scale 1:50)

Scale Bar (1:100)

0m 5m 10m

Scale Bar (1:50)

0m 5m

revisions

DOWNSVIEW
ASSOCIATES
Chartered Surveyors
Little Acorns, Hampers Lane, Storrington,
West Sussex, RH20 3HZ
Tel: 01903 746307 Mob: 7525 844965
Email: matt@downsview-surveyors.co.uk
RICS

address
Land to the East of Kingston House
Kingstone Lane
Kingstone
BN16 1RP

project
Erection of a stable (Part Retrospective)

title
Existing layouts and elevations

scale: As noted @ A2
date: September 2026
revision:

drawing number
2024.419a.01