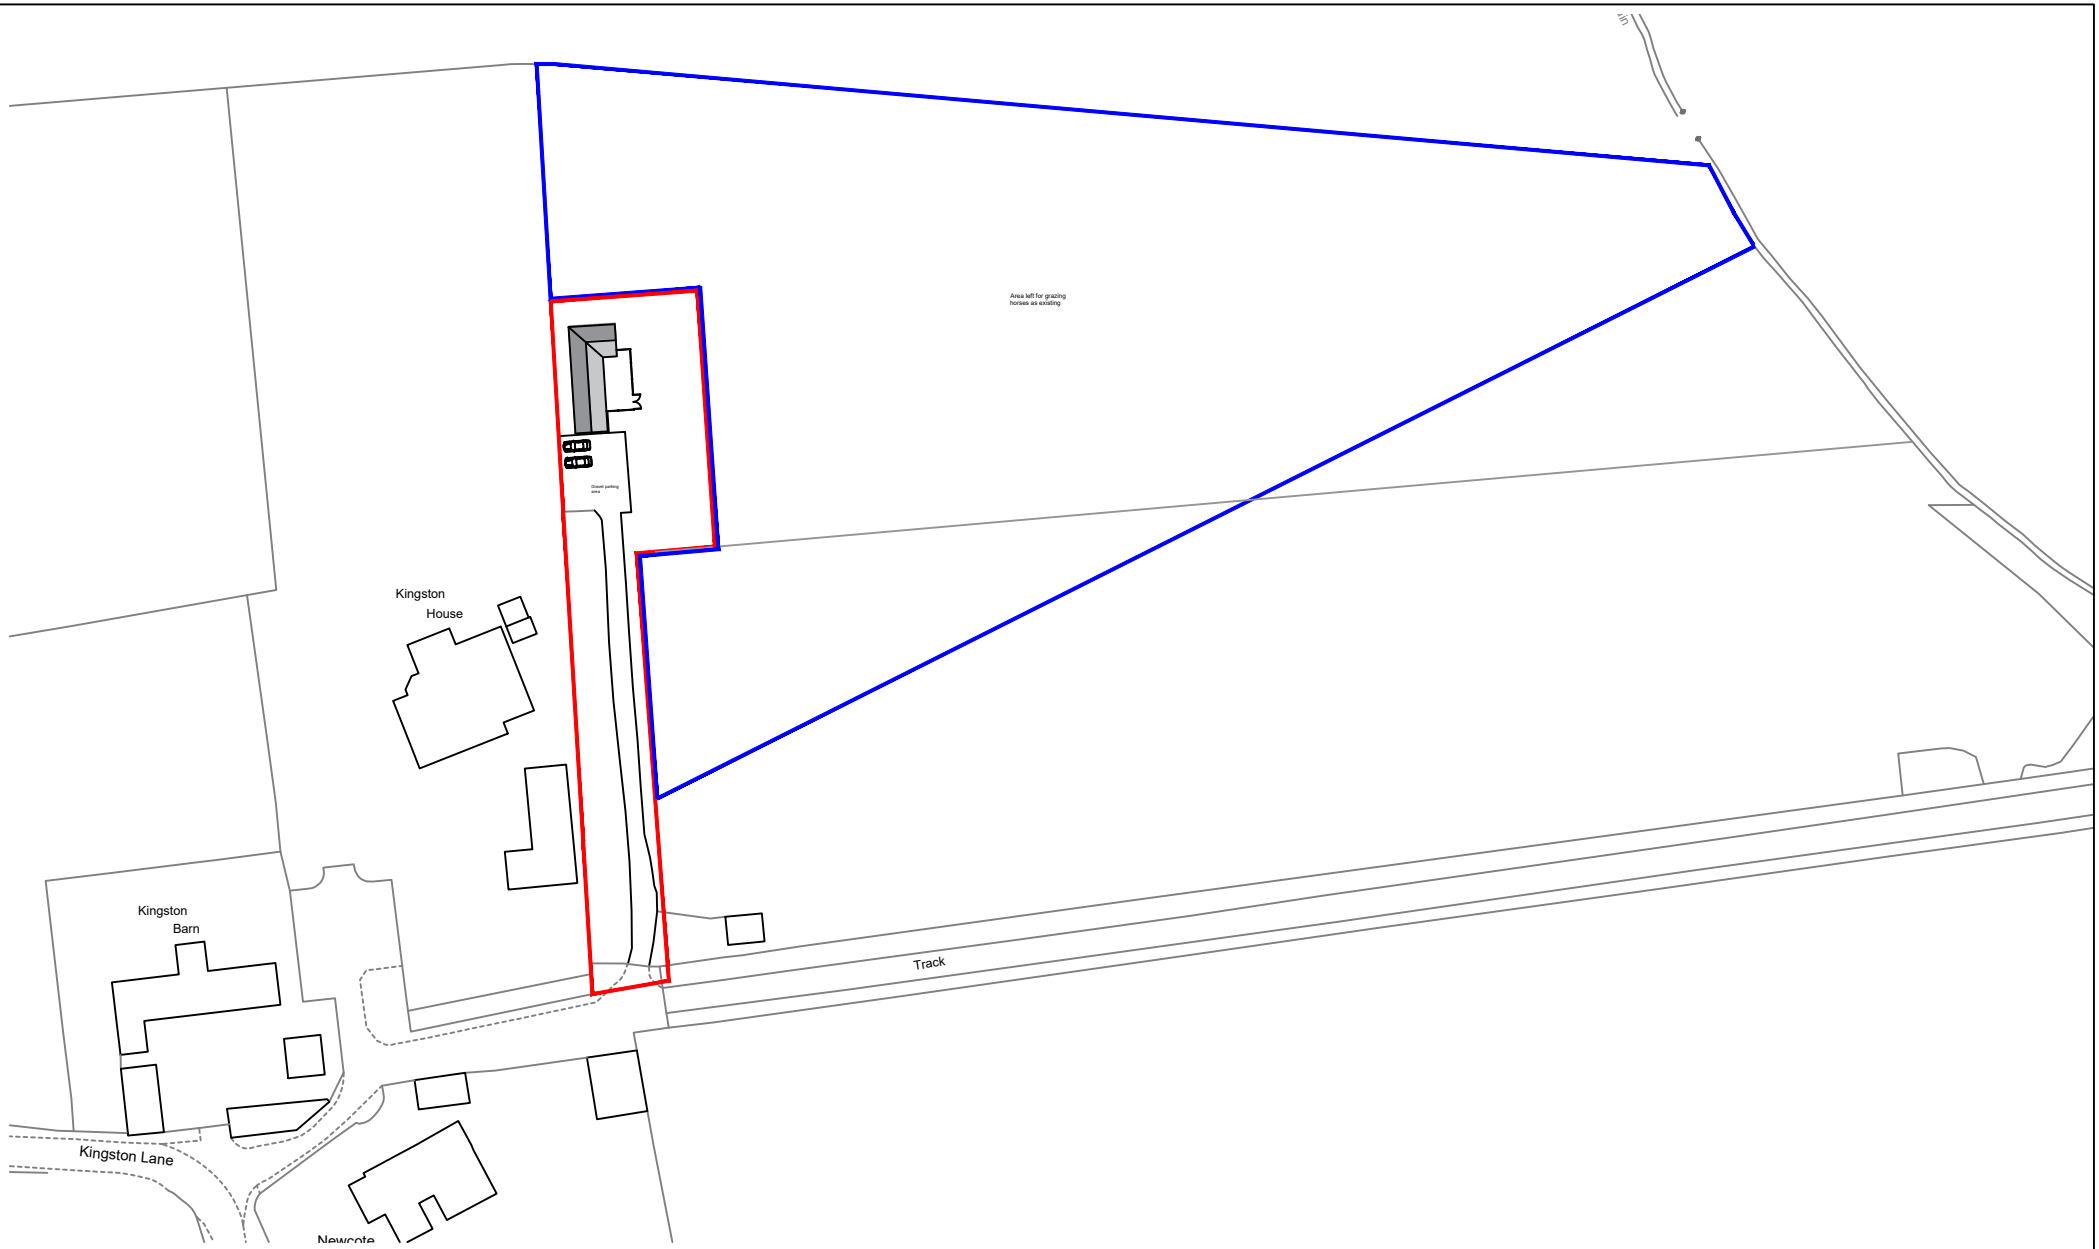

© Crown copyright 2024 Ordnance Survey 100053143

Scale Bar (1:1250)

0m 10m 20m 30m 40m 50m 60m 70m 80m 90m 100m

Revision:	A	Oct 2026	Road name added

address
Land East of Kingston House, Kingstone Lane, Kingston, BN16 1RP

project
Erection of a stable building (Part Retrospective)

title
Existing Location Plan

scale	date	dwg no.	revision
1:1250 @ A4	September 2026	2024.419a.03	A

DOWNSVIEW ASSOCIATES
Chartered Surveyors

Little Acorns
Hampers Lane
Storrington
West Sussex
RH20 3HZ

Tel: *01903 746367*
Mob: *07525 844965*

Email:
mail@downsview-surveyors.co.uk

RICS