Scale Bar (1:200)
0m 5m 10m

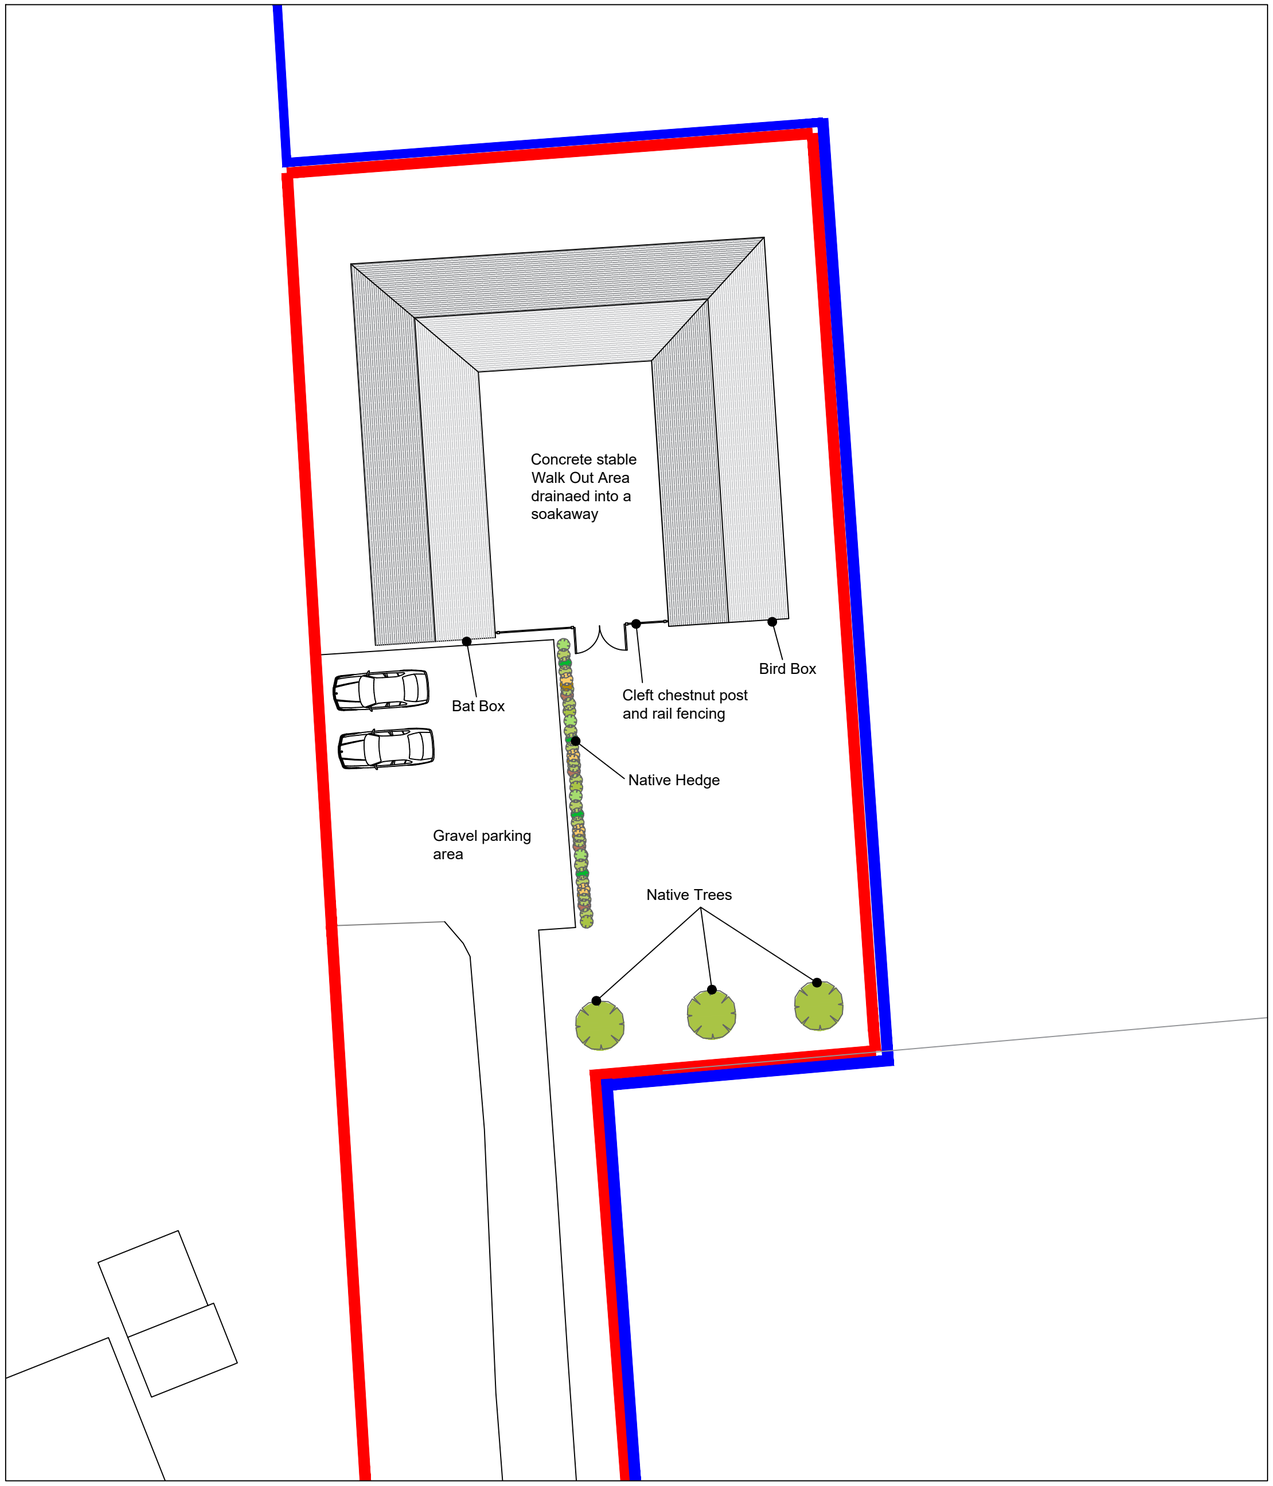

Proposed Site Plan (Scale 1:200)



Proposed Bat Box



Proposed Bird Box

revisions

DOWNSVIEW
ASSOCIATES
Chartered Surveyors
Little Acorns, Hampers Lane, Storrington,
West Sussex, RH20 3HZ
Tel: 01903 746367 Mob: 7525 844965
Email: mail@downsview-surveyors.co.uk
RICS

address
Land to the East of Kingston House
Kingstone Lane
Kingstone
BN16 1RP

project
Erection of a stable building (Part Retrospective)

title
Proposed Biodiversity Enhancements

scale:	date:	revision:
As noted @ A2	October 2026	

drawing number
2024.419a.05