

SIDE ELEVATION
West



REAR ELEVATION
South

PROPOSED ELEVATIONS 1:100

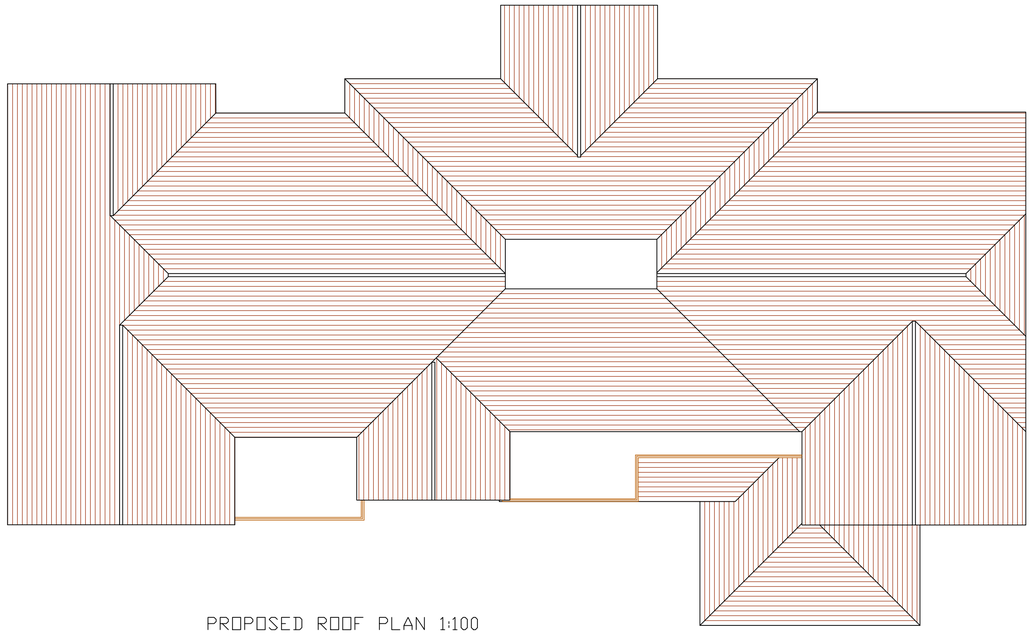

PROPOSED ROOF PLAN 1:100

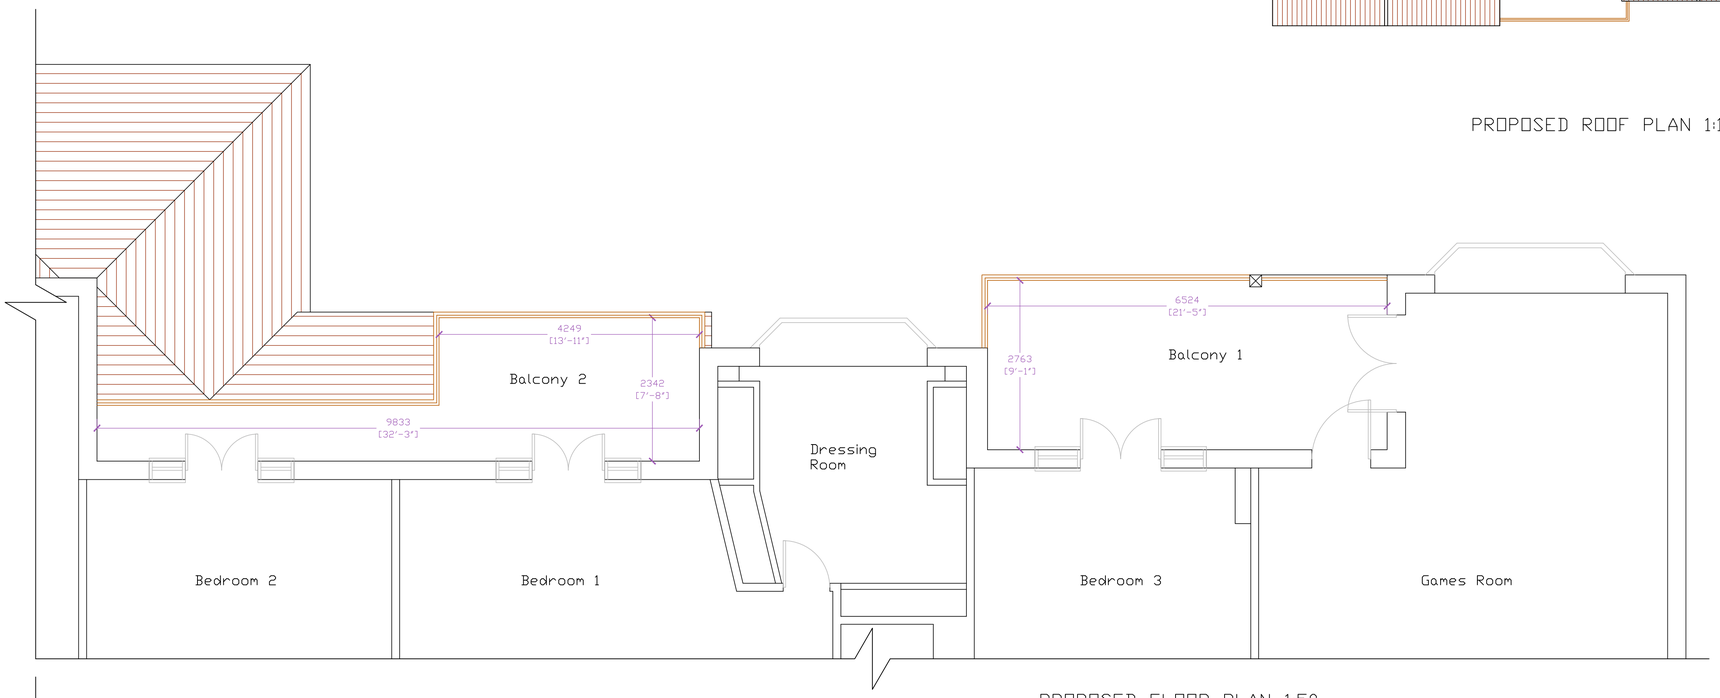

PROPOSED FLOOR PLAN 1:50
First Floor Extract

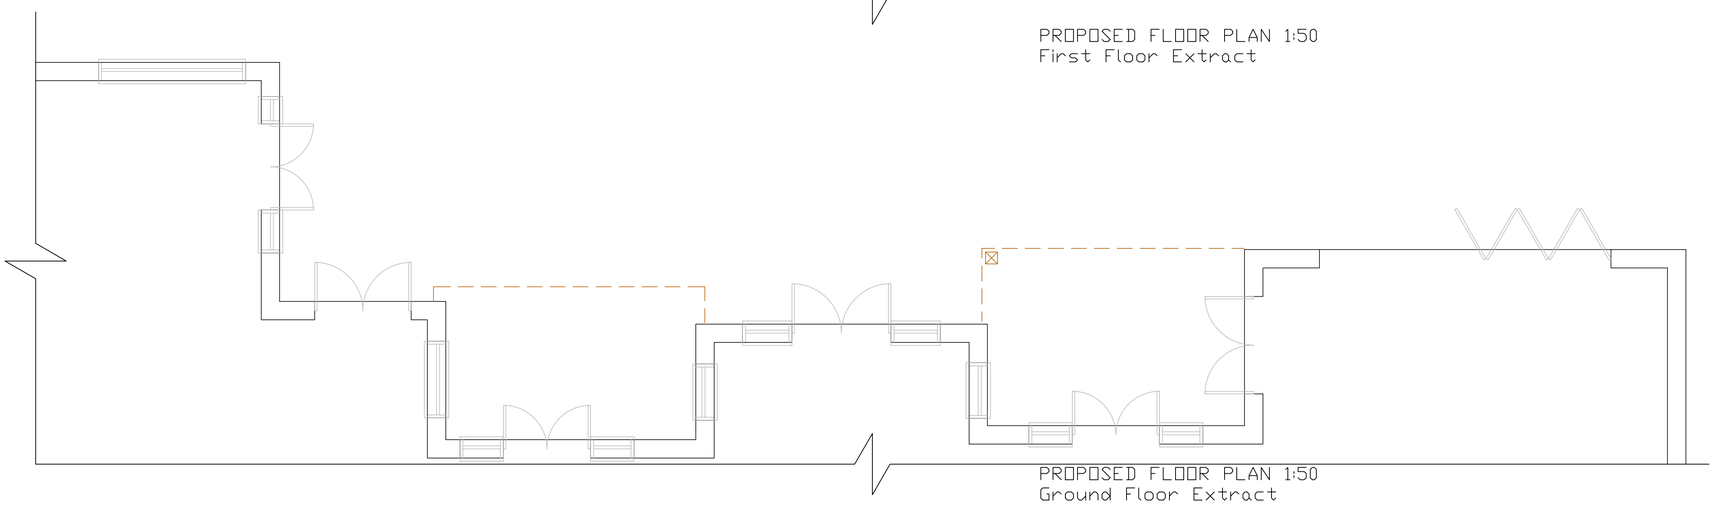

PROPOSED FLOOR PLAN 1:50
Ground Floor Extract

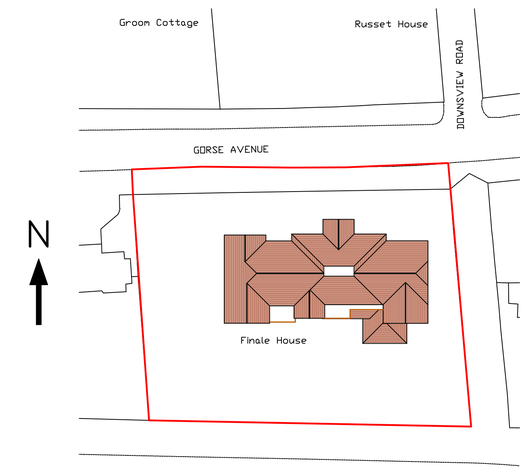

BLOCK 1:500

All dimensions to be checked on site prior to commencement of work, except for planning purposes.

This drawing is the copyright of
CALDOTEC LTD
and may not be copied, altered or reproduced in any way without written authority.

CALDOTEC LTD
41 WILLOWHAYNE AVE
EAST PRESTON
WEST SUSSEX
BN16 1PL
Telephone
01903 859176

PROPOSED FLOOR PLAN, ELEVATIONS, ROOF PLAN & BLOCK
Finale House
Gorse Avenue
Kingston Gorse
West Sussex BN16 1SG

CLIENT Mrs S Davies

R1	Client amendments	RM	11/06/13
Issue	Details	By	Date

SCALE AS SHOWN on A1
DATE 11/06/13
DRAWING NUMBER 13002/02R1

ARUN DISTRICT COUNCIL 4/2013