

SIDE ELEVATION
West



REAR ELEVATION
South

EXISTING ELEVATIONS 1:100

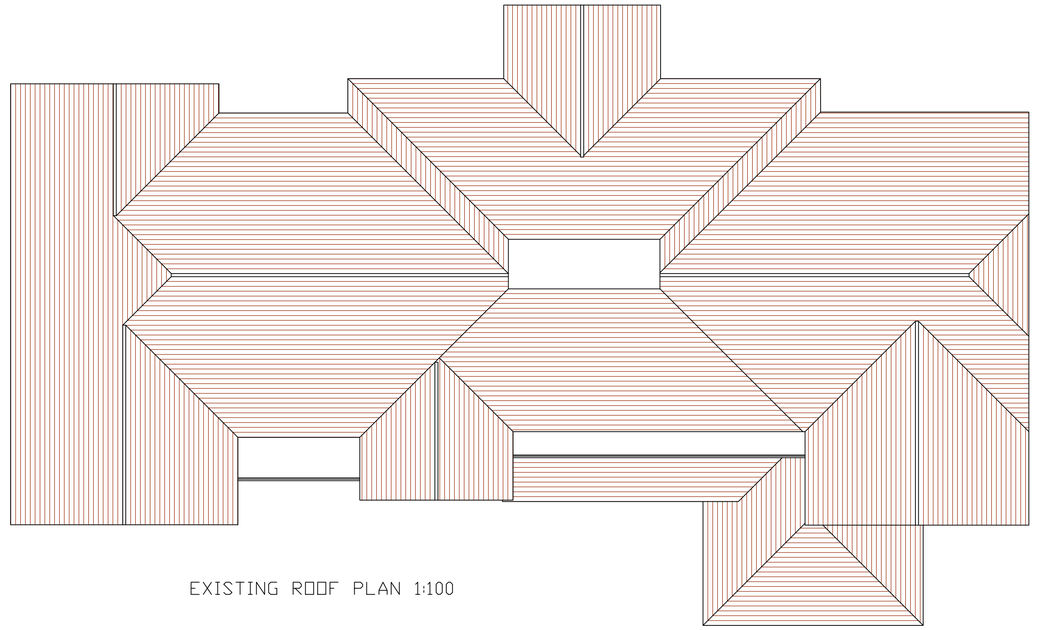

EXISTING ROOF PLAN 1:100

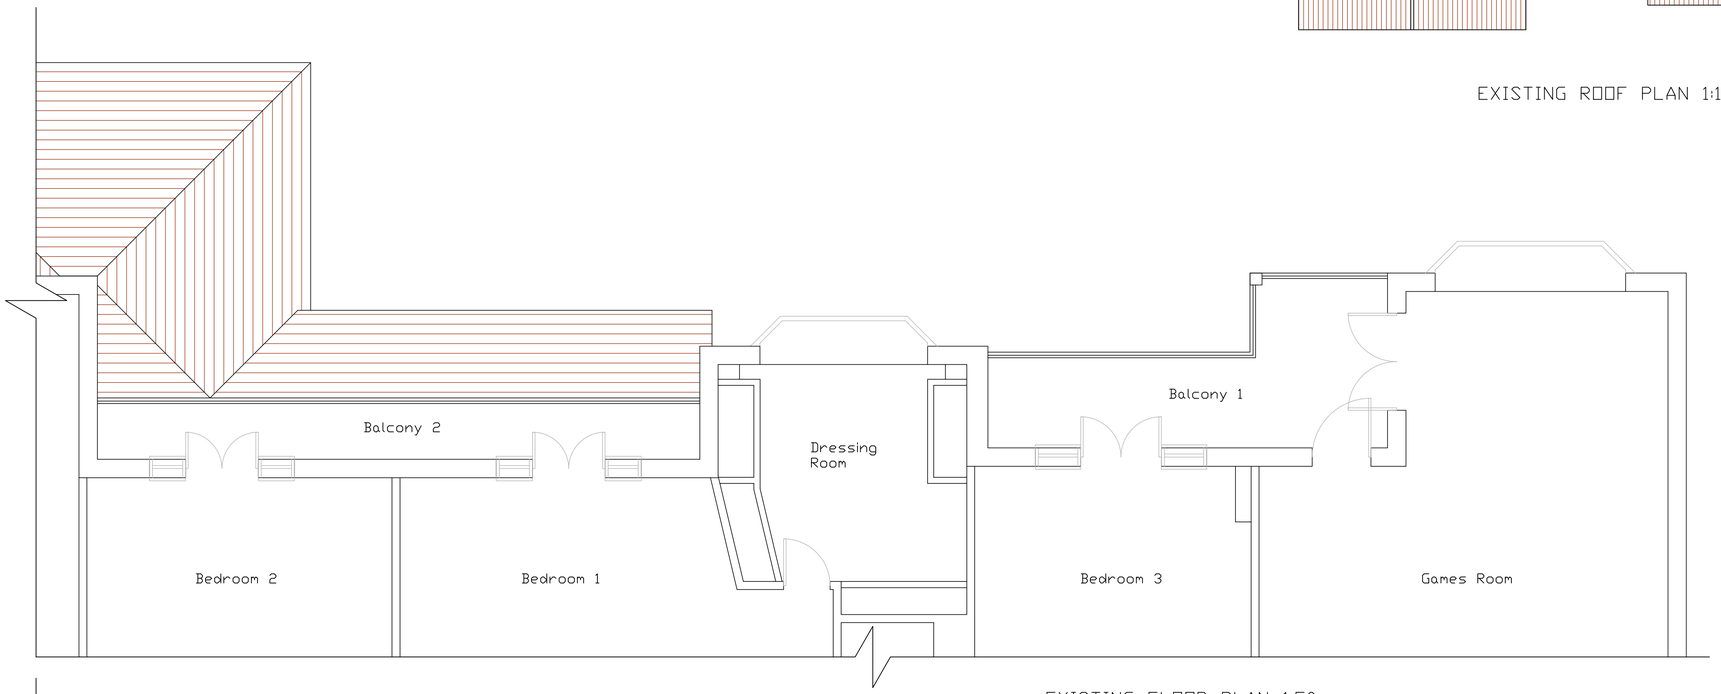

EXISTING FLOOR PLAN 1:50
First Floor Extract

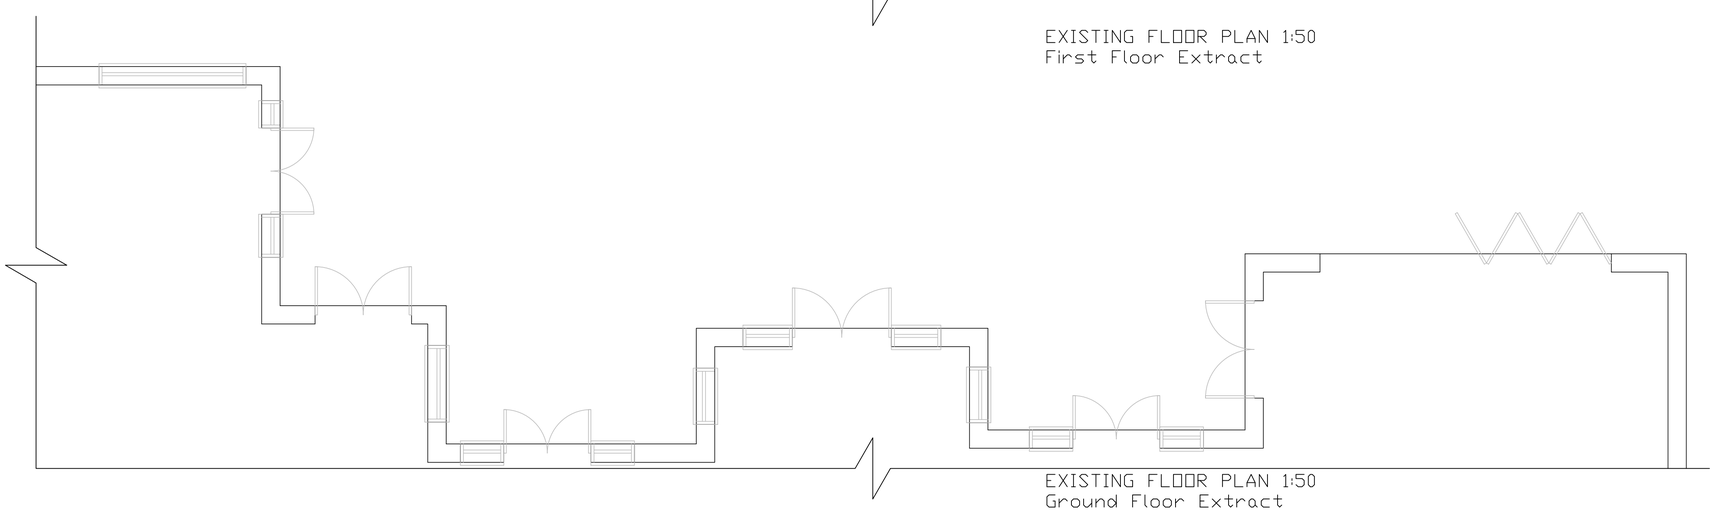

EXISTING FLOOR PLAN 1:50
Ground Floor Extract

All dimensions to be checked on site prior to commencement of work, except for planning purposes.

This drawing is the copyright of
CALDOTEC LTD
and may not be copied, altered or reproduced in any way without written authority.

CALDOTEC LTD
41 WILLOWHAYNE AVE
EAST PRESTON
WEST SUSSEX
BN16 1PL
Telephone
01903 859176

EXISTING FLOOR PLAN, ELEVATIONS, & ROOF PLAN
Finale House
Gorse Avenue
Kingston Gorse
West Sussex BN16 1SG

CLIENT Mrs S Davies

Issue	Details	By	Date

SCALE AS SHOWN on A1
DATE 30/05/13
DRAWING NUMBER 1300Z/01

ARUN DISTRICT COUNCIL 1/09/13