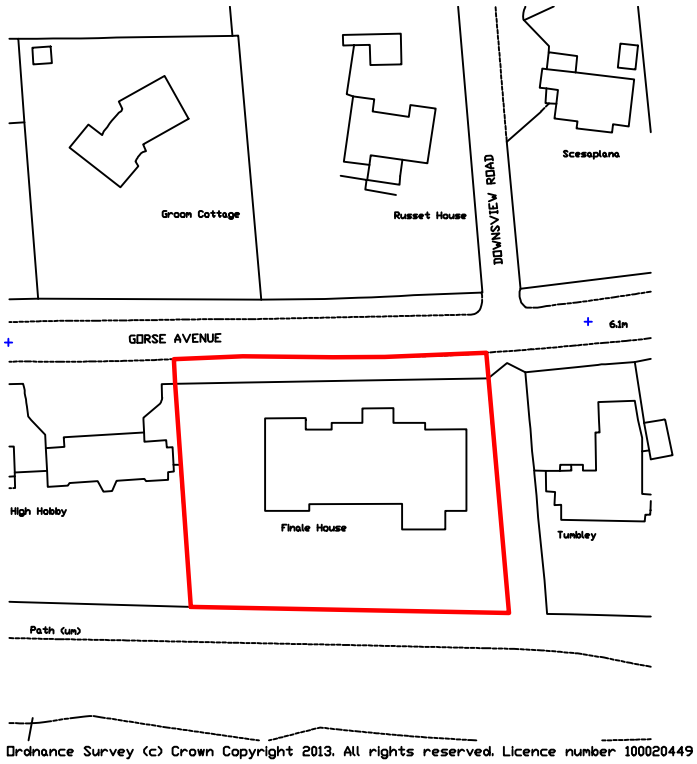

Ordnance Survey (c) Crown Copyright 2013. All rights reserved. Licence number 100020449

N

LOCATION 1:1250

All dimensions to be checked on site prior to commencement of work, except for planning purposes.

This drawing is the copyright of
CALDOTEC LTD
and may not be copied, altered or reproduced in any way without written authority.

CALDOTEC LTD
41 WILLOWHAYNE AVE
EAST PRESTON
WEST SUSSEX
BN16 1PL
Telephone
01903 859176

LOCATION
Finale House, Gorse Avenue,
Kingston Gorse, West Sussex
BN16 1SG

CLIENT Mrs S Davies

Issue	Details	By	Date

SCALE AS SHOWN on A4
DATE 30/05/13
DRAWING NUMBER 13002/01a

ARUN DISTRICT COUNCIL K/25/13/