



48 Golden Avenue

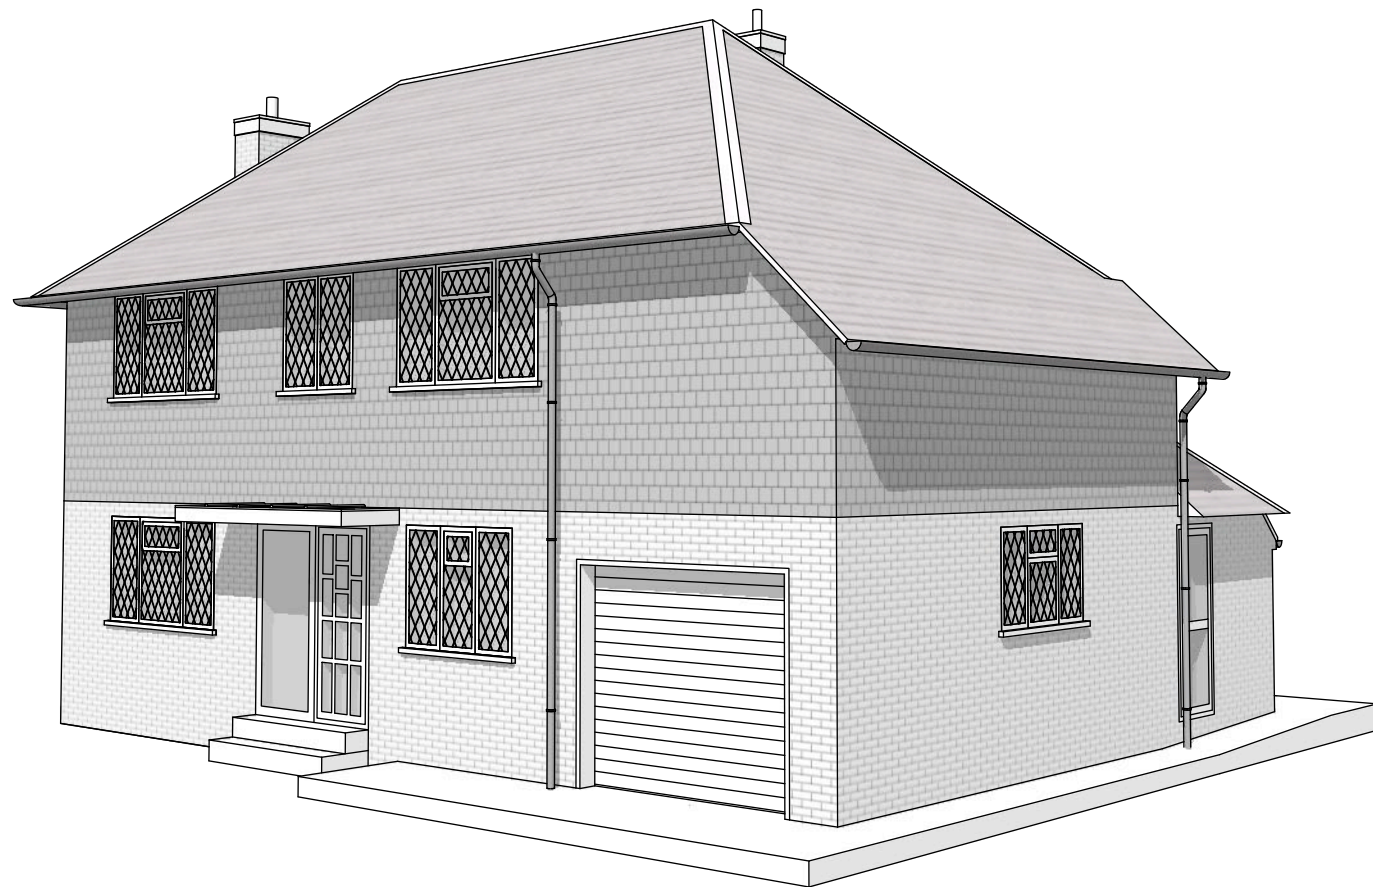

Existing

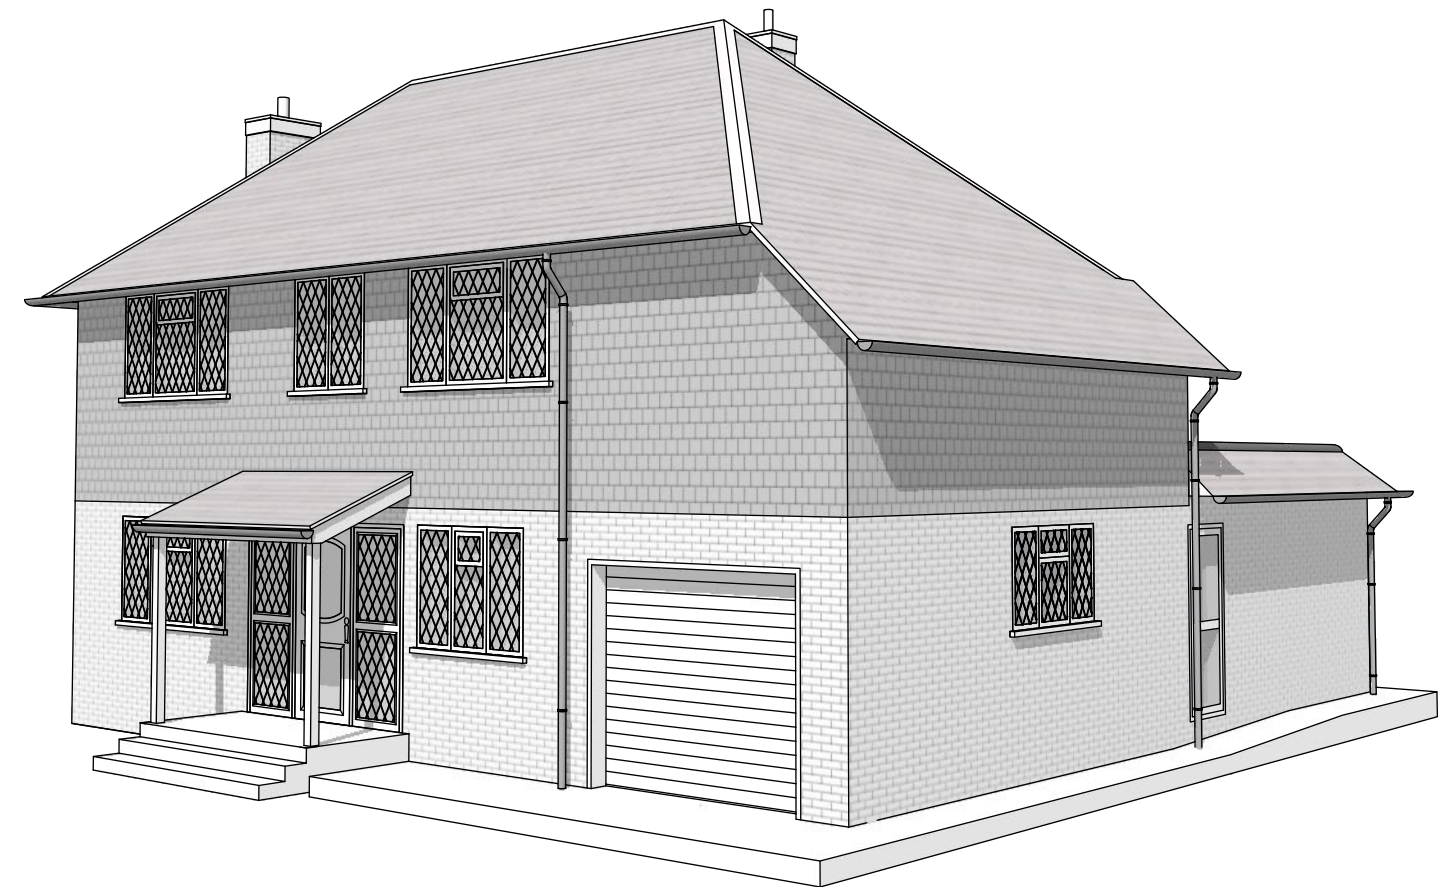

Proposed



48 Golden Avenue




Existing



Proposed



48 Golden Avenue

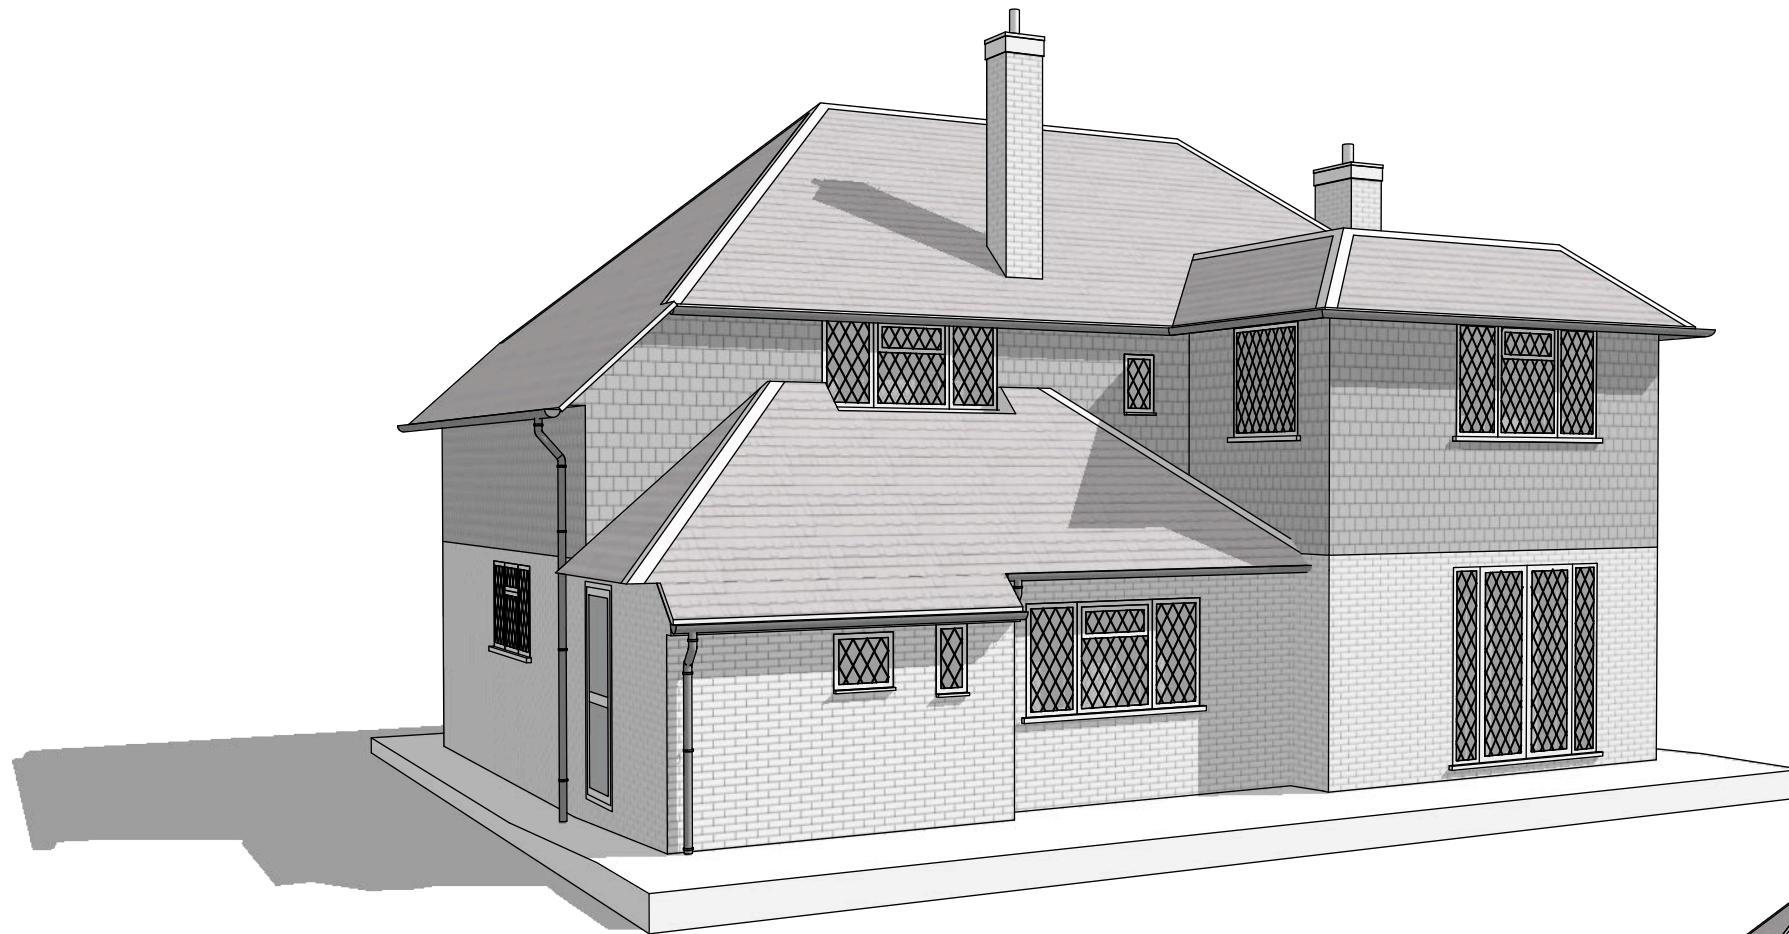

Existing




Proposed

48 Golden Avenue



Existing

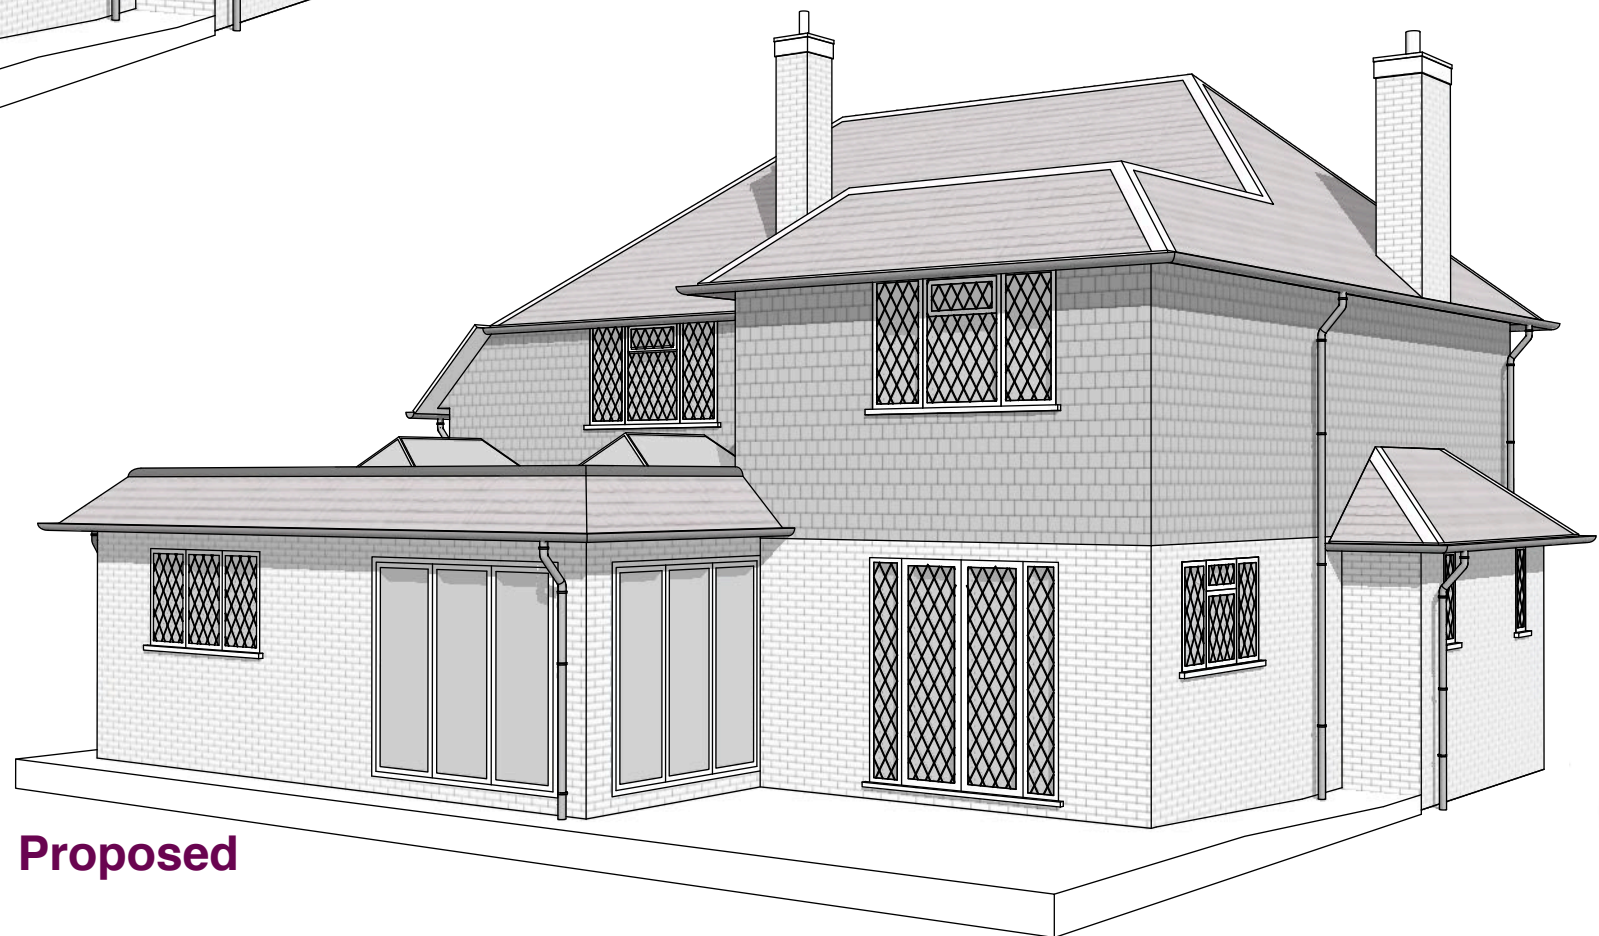


Proposed




48 Golden Avenue




Front Elev

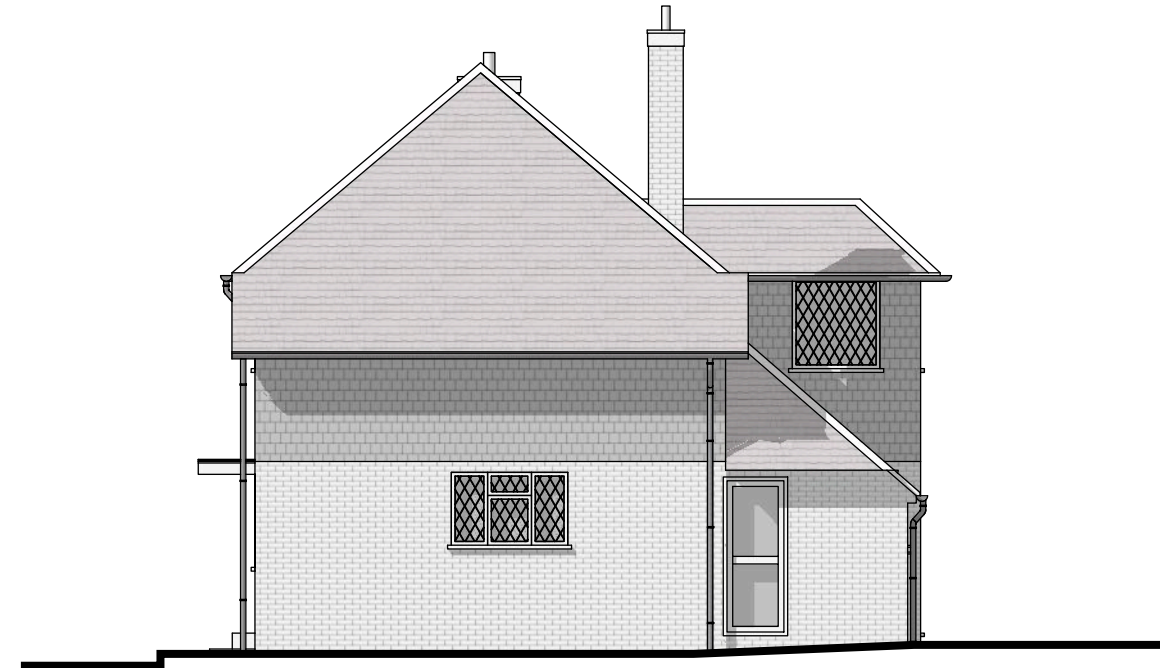

Side Elev

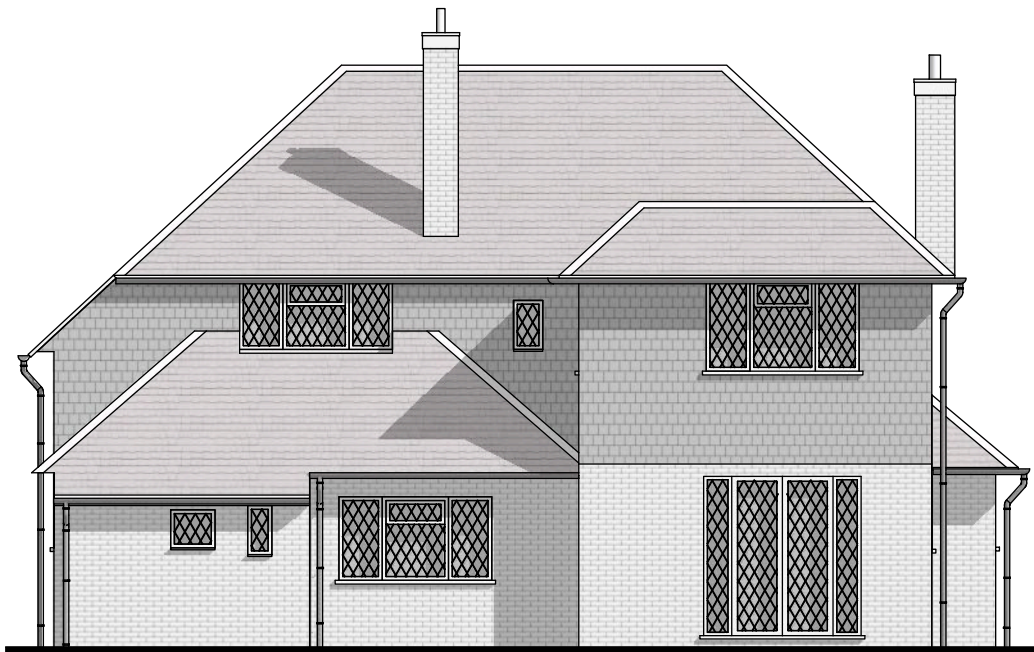

Rear Elev

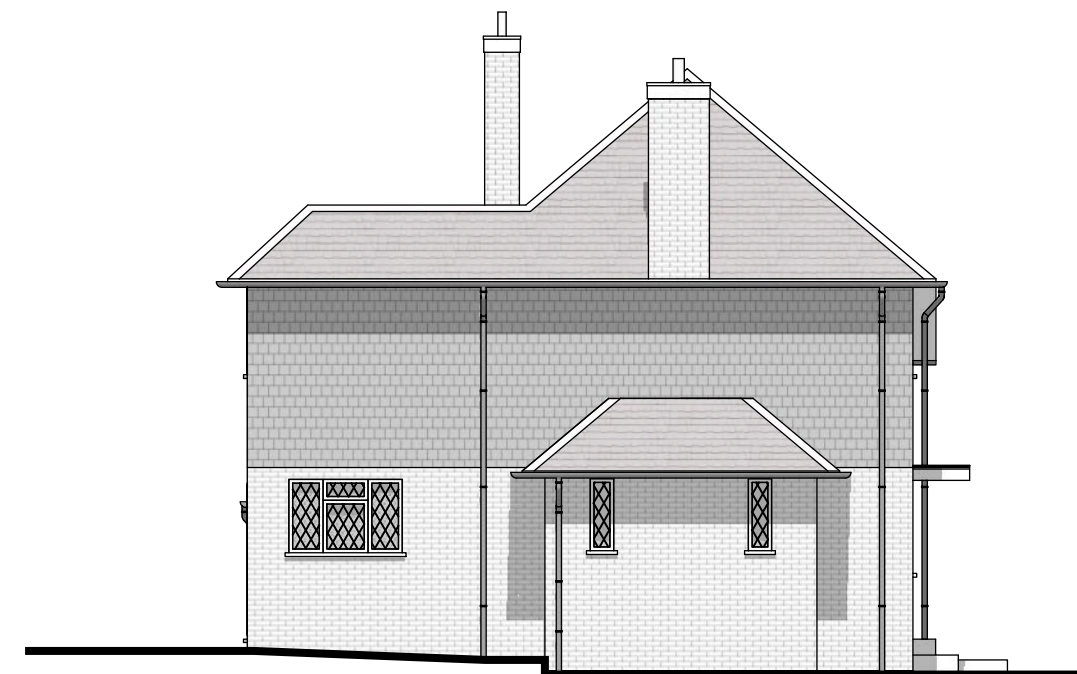

Side Elev

EXISTING

Scale 1:100 @ A3



Shear Architectural Design LTD


Tel: 07881 656512

www.sheararchitecturaldesign.co.uk

48 Golden Avenue




Front Elev

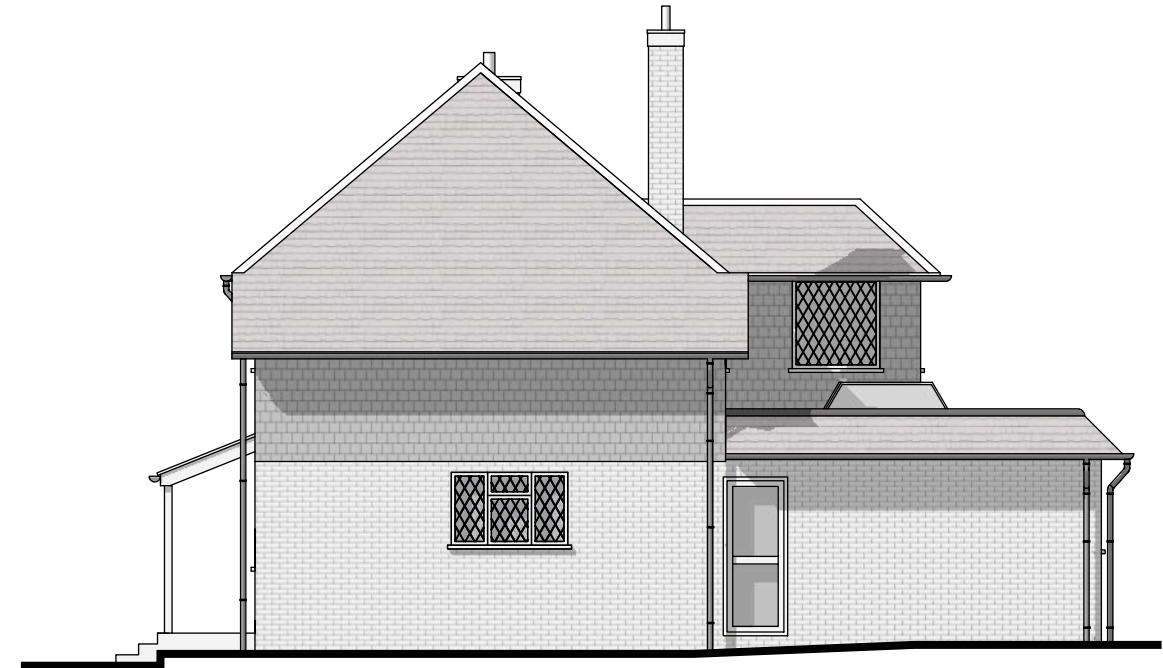

Side Elev



Rear Elev

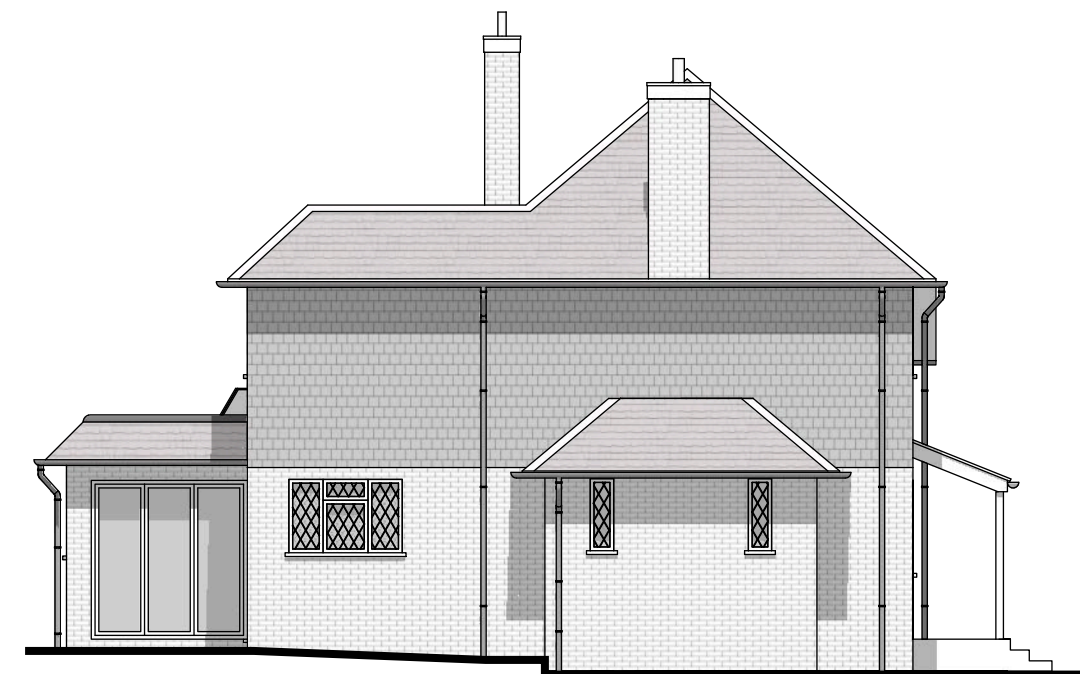

Side Elev

PROPOSED


Scale 1:100 @ A3




Shear Architectural Design LTD

Tel: 07881 656512

www.sheararchitecturaldesign.co.uk

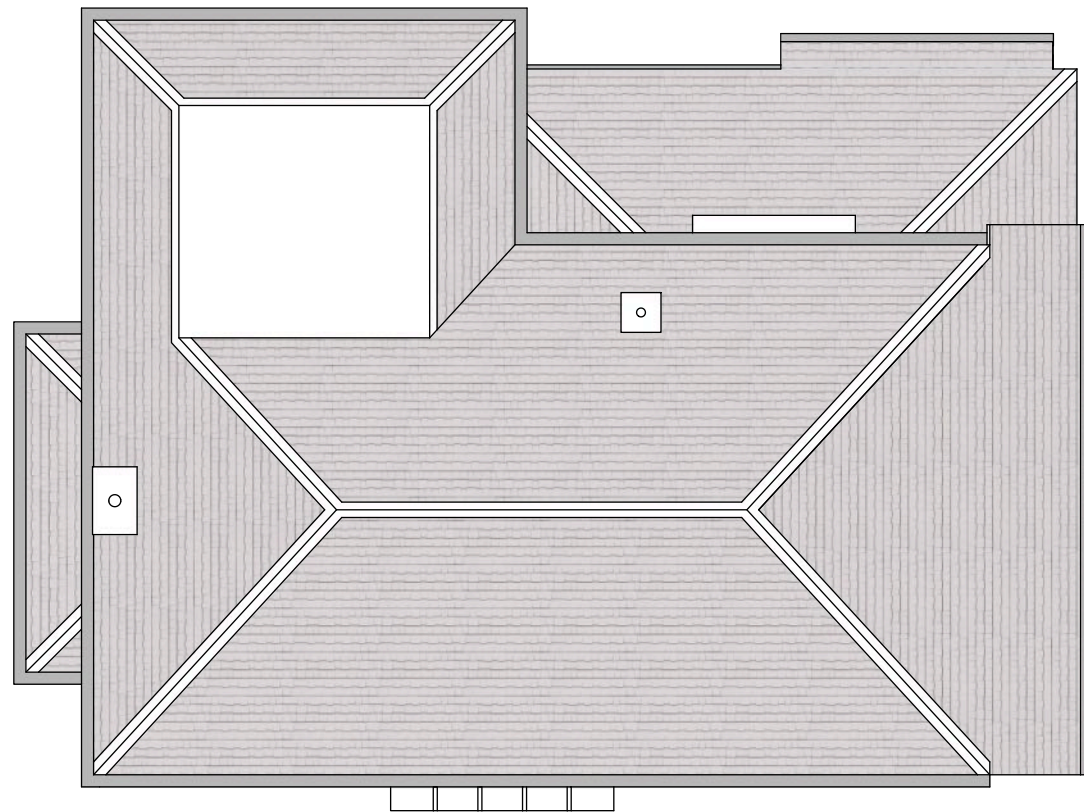

Existing

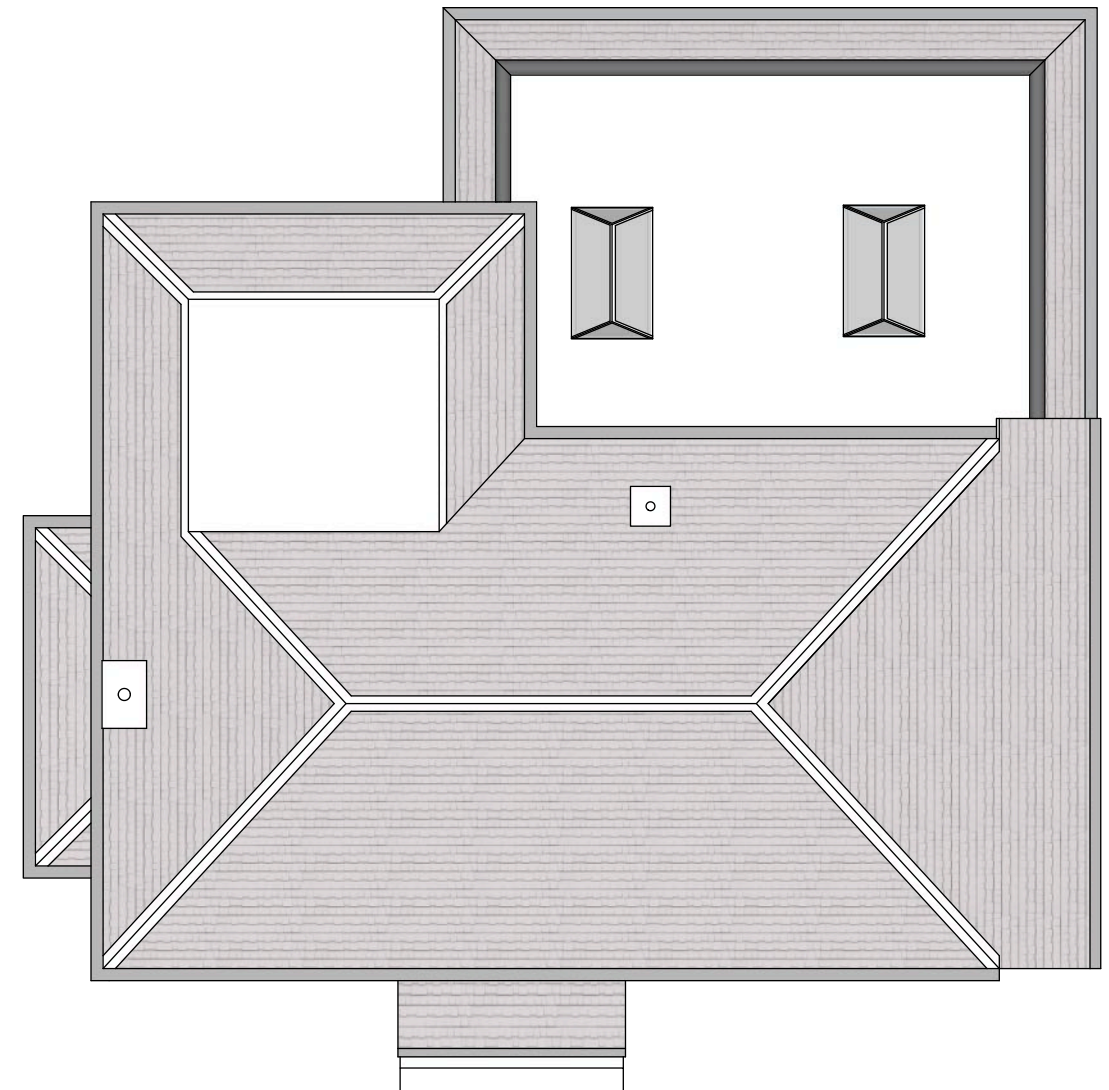

Proposed

