
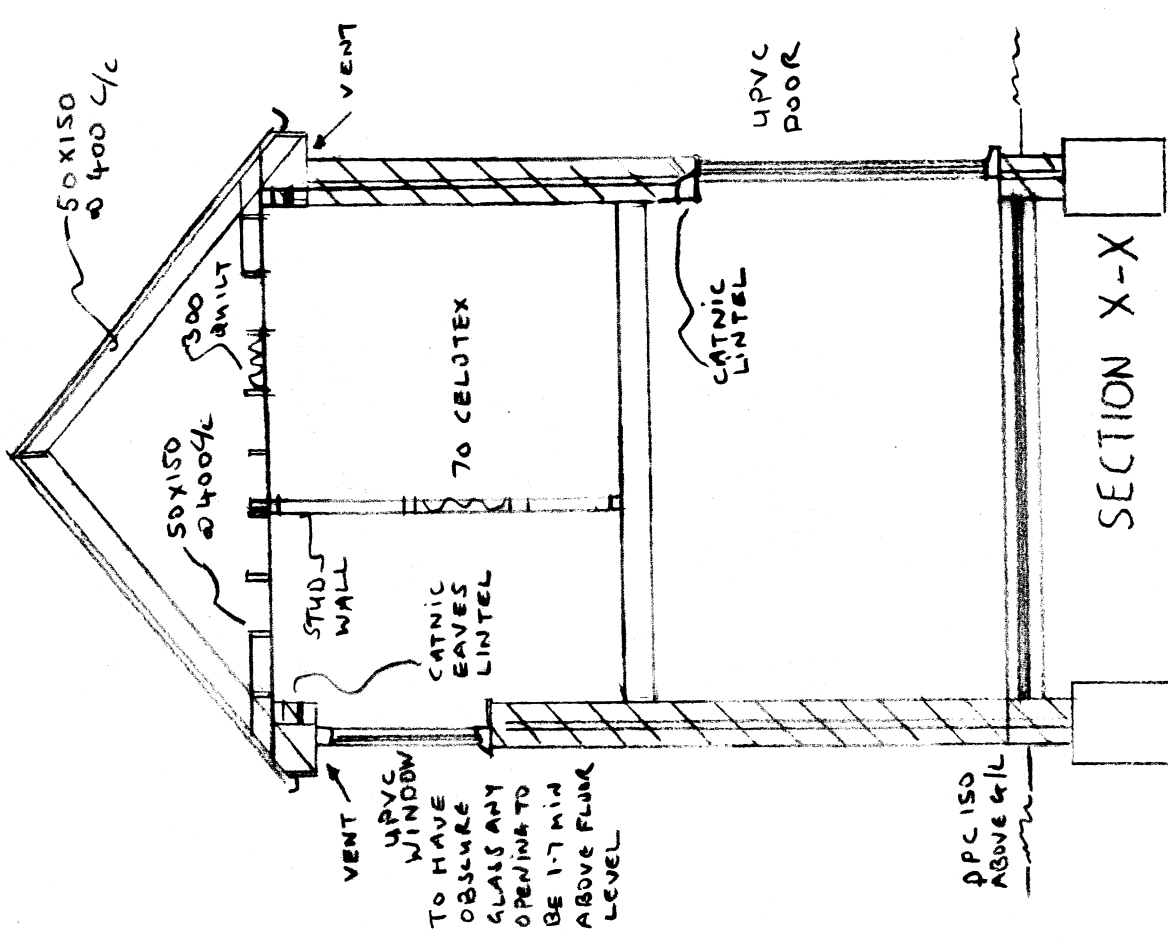


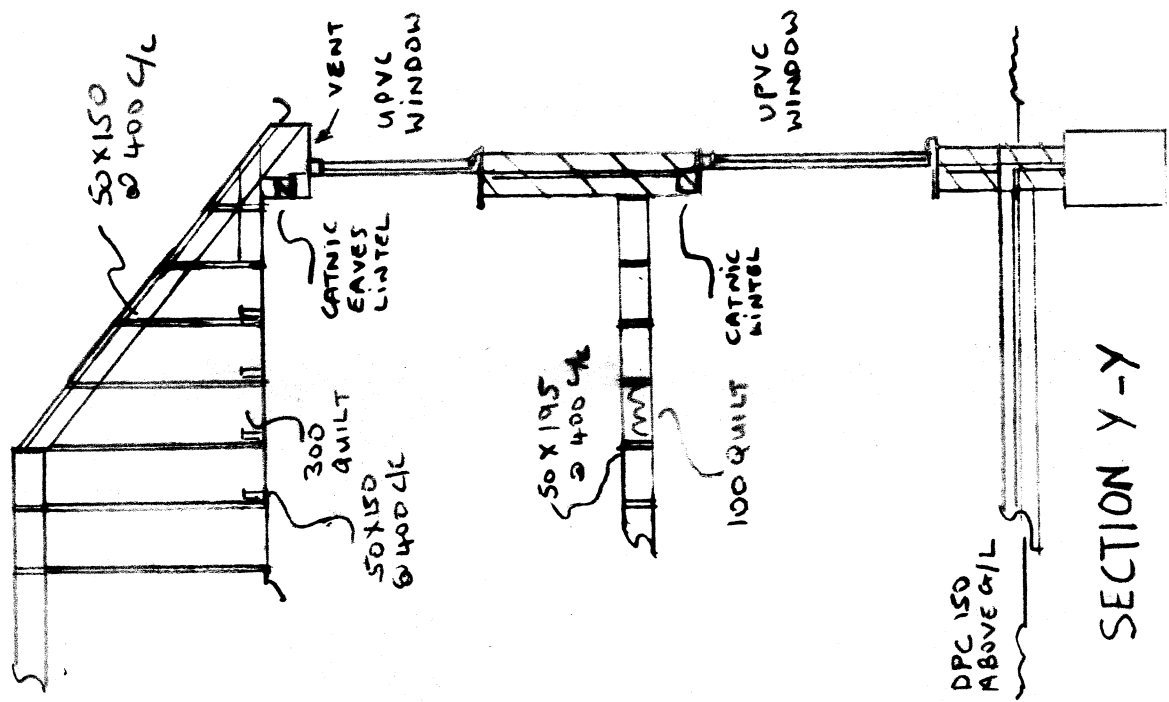

DRAWING TITLE: PROPOSED EXTENSION  
 TITLE: 87 GOLDEN AVENUE  
 EAST PRESTON  
 SCALE: 1:50  
 DATE: FEBRUARY 2018  
 DRAWING: JW SHEET 4 OF 5  
 NOTE: THIS DRAWING IS TO BE  
 READ IN CONJUNCTION WITH  
 APPENDIX A