
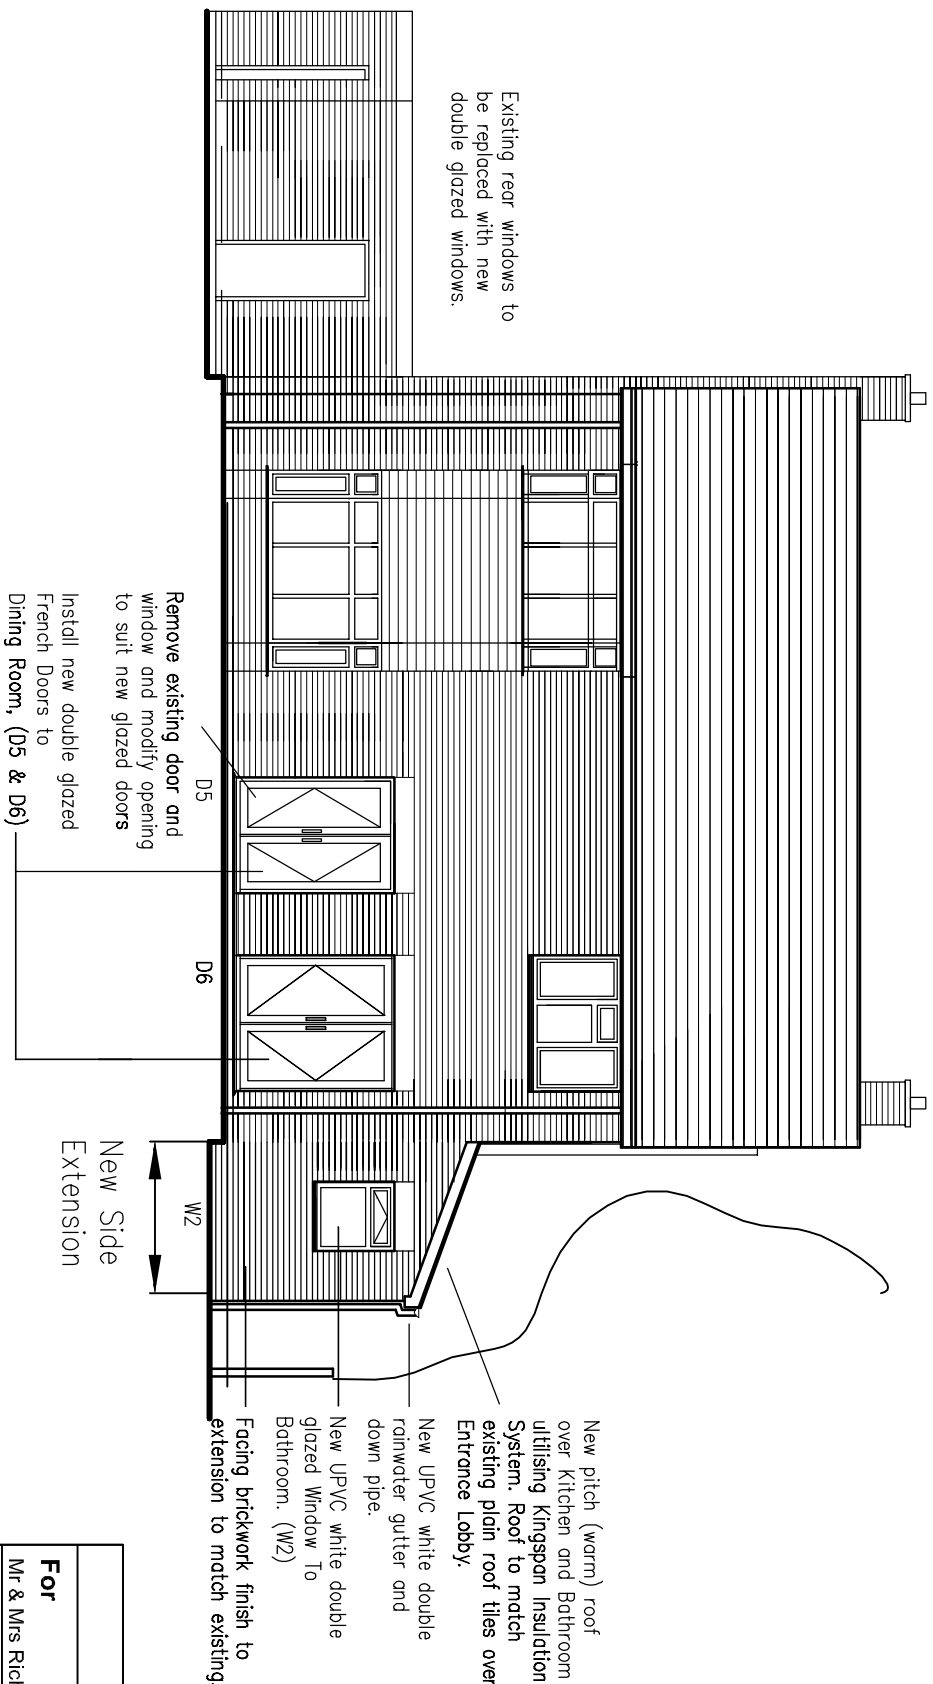


Rev	Revision	Date

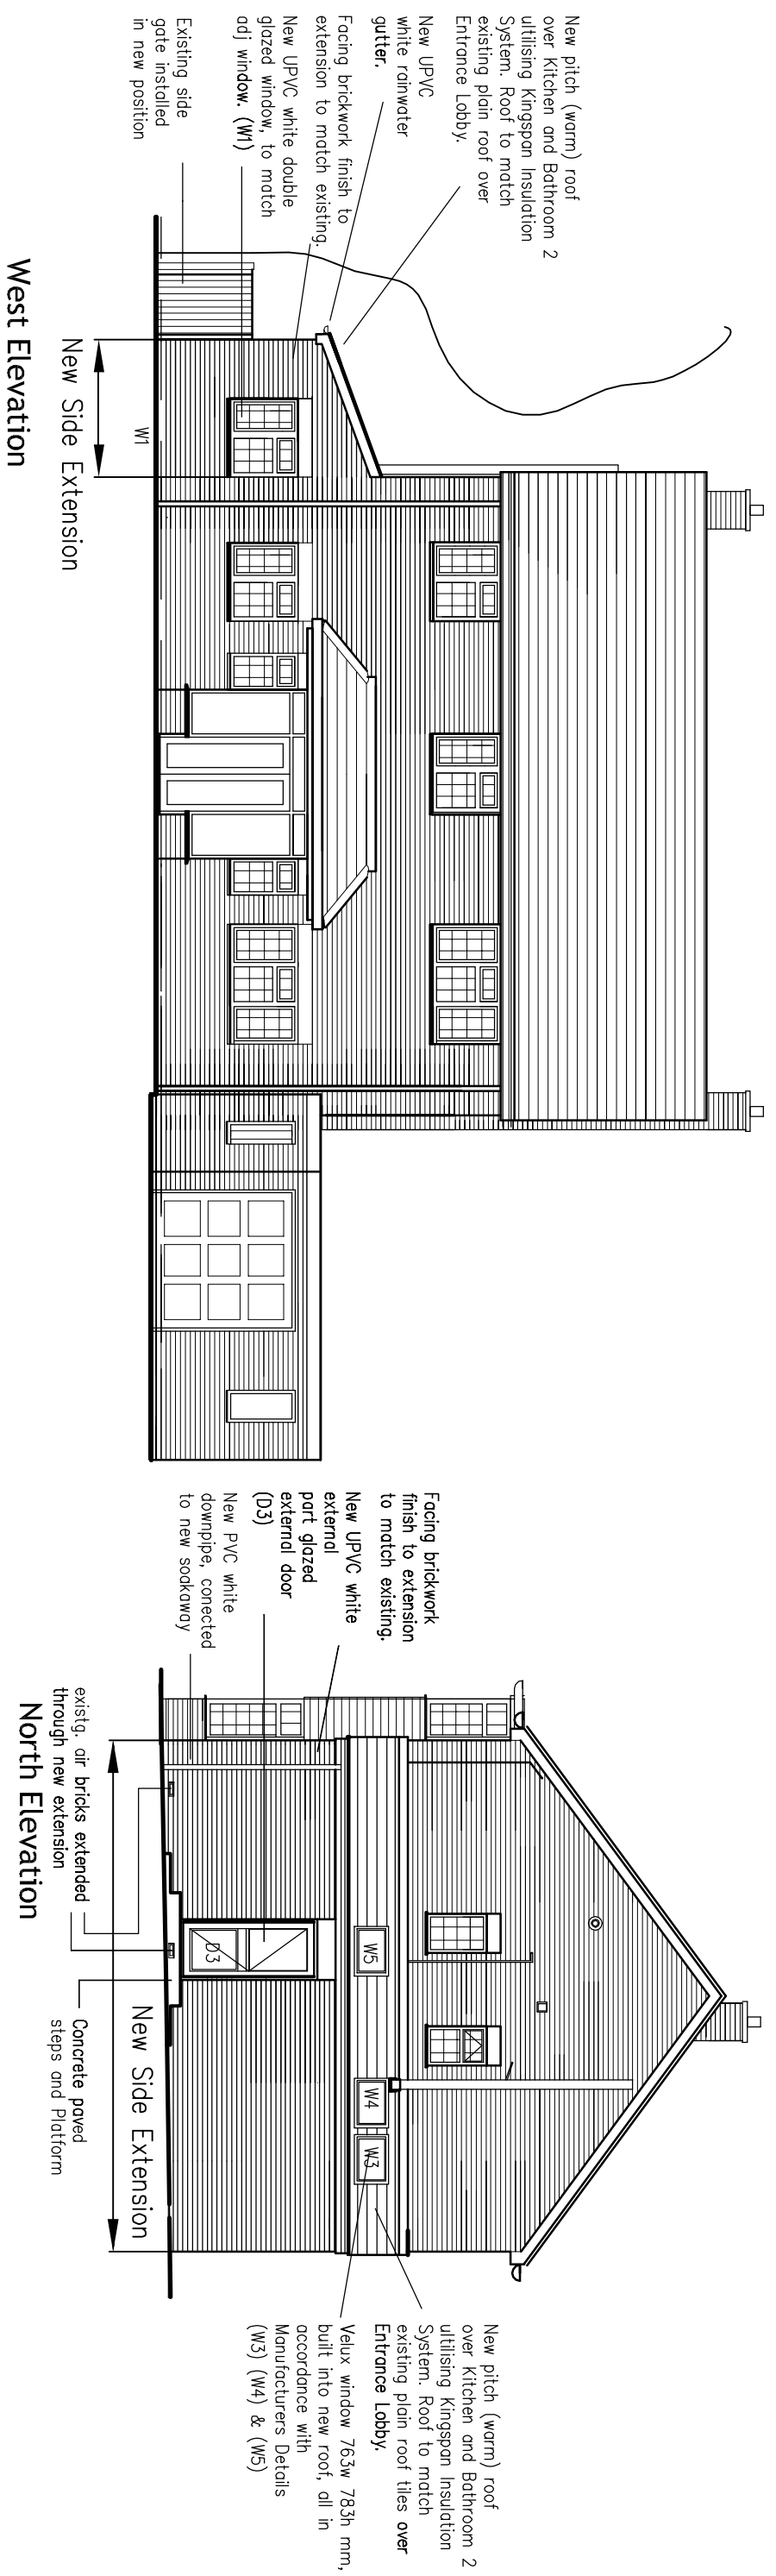

- Notes**
1. Refer to Structural Engineer's Drawings for Structural Details.
 2. Do not scale off this drawing. All figured dimensions to be checked on site before construction & any discrepancies to be notified to Architect immediately.
 3. All linear dimensions given in millimeters.

Planning					
For Mr & Mrs Richard B Westcott	Date 27/06/20		Scale 1/100	tel: 01903 905843 mob: 07787 906985	
	Project Proposed extension for New Kitchen, Bathroom & internal alterations to Dining and Breakfast Rooms at 41 Golden Avenue, East Preston, Littlehampton BN16 1QY				
Proposed Elevations				Revision	Sheet
1900-arch-205					