
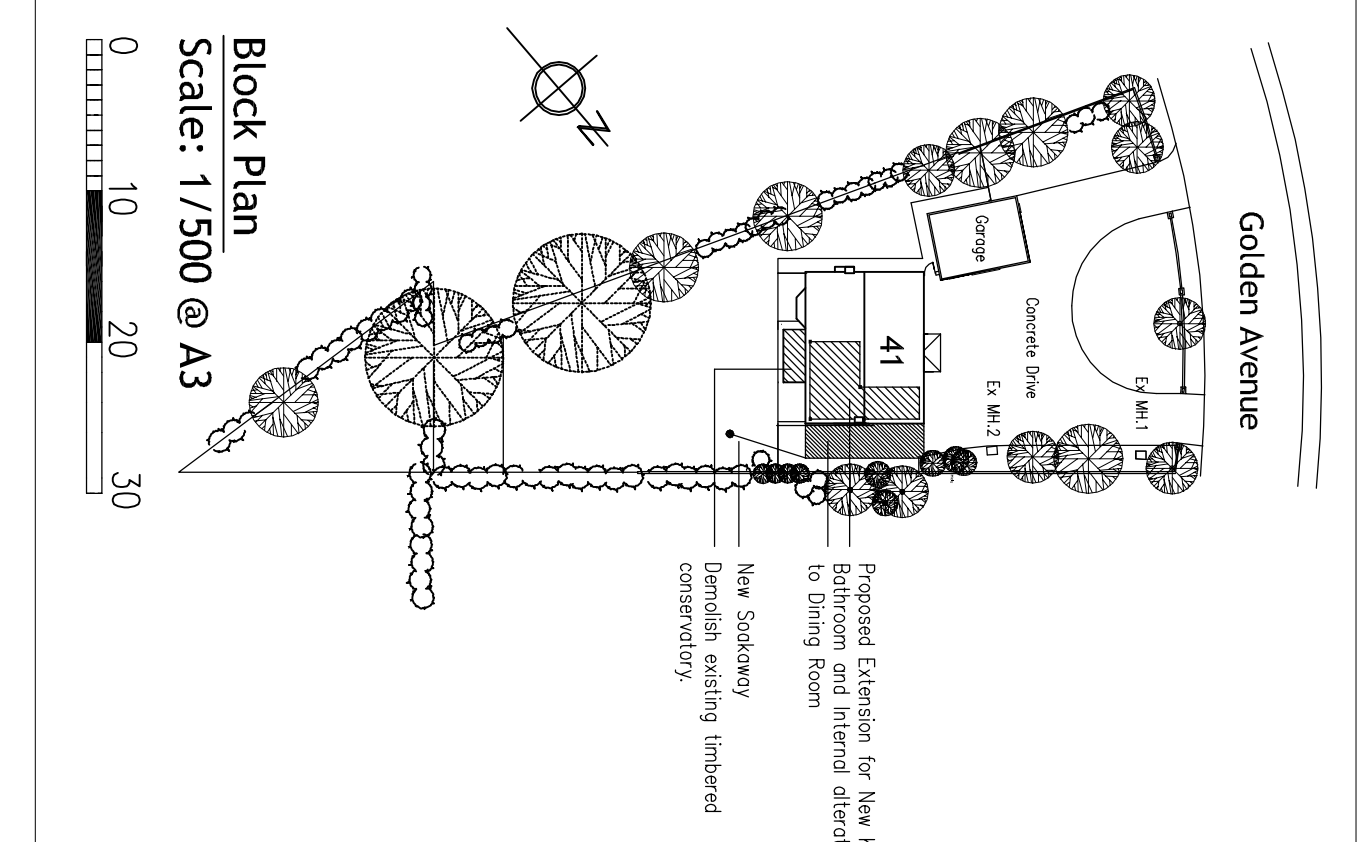


Golden Avenue

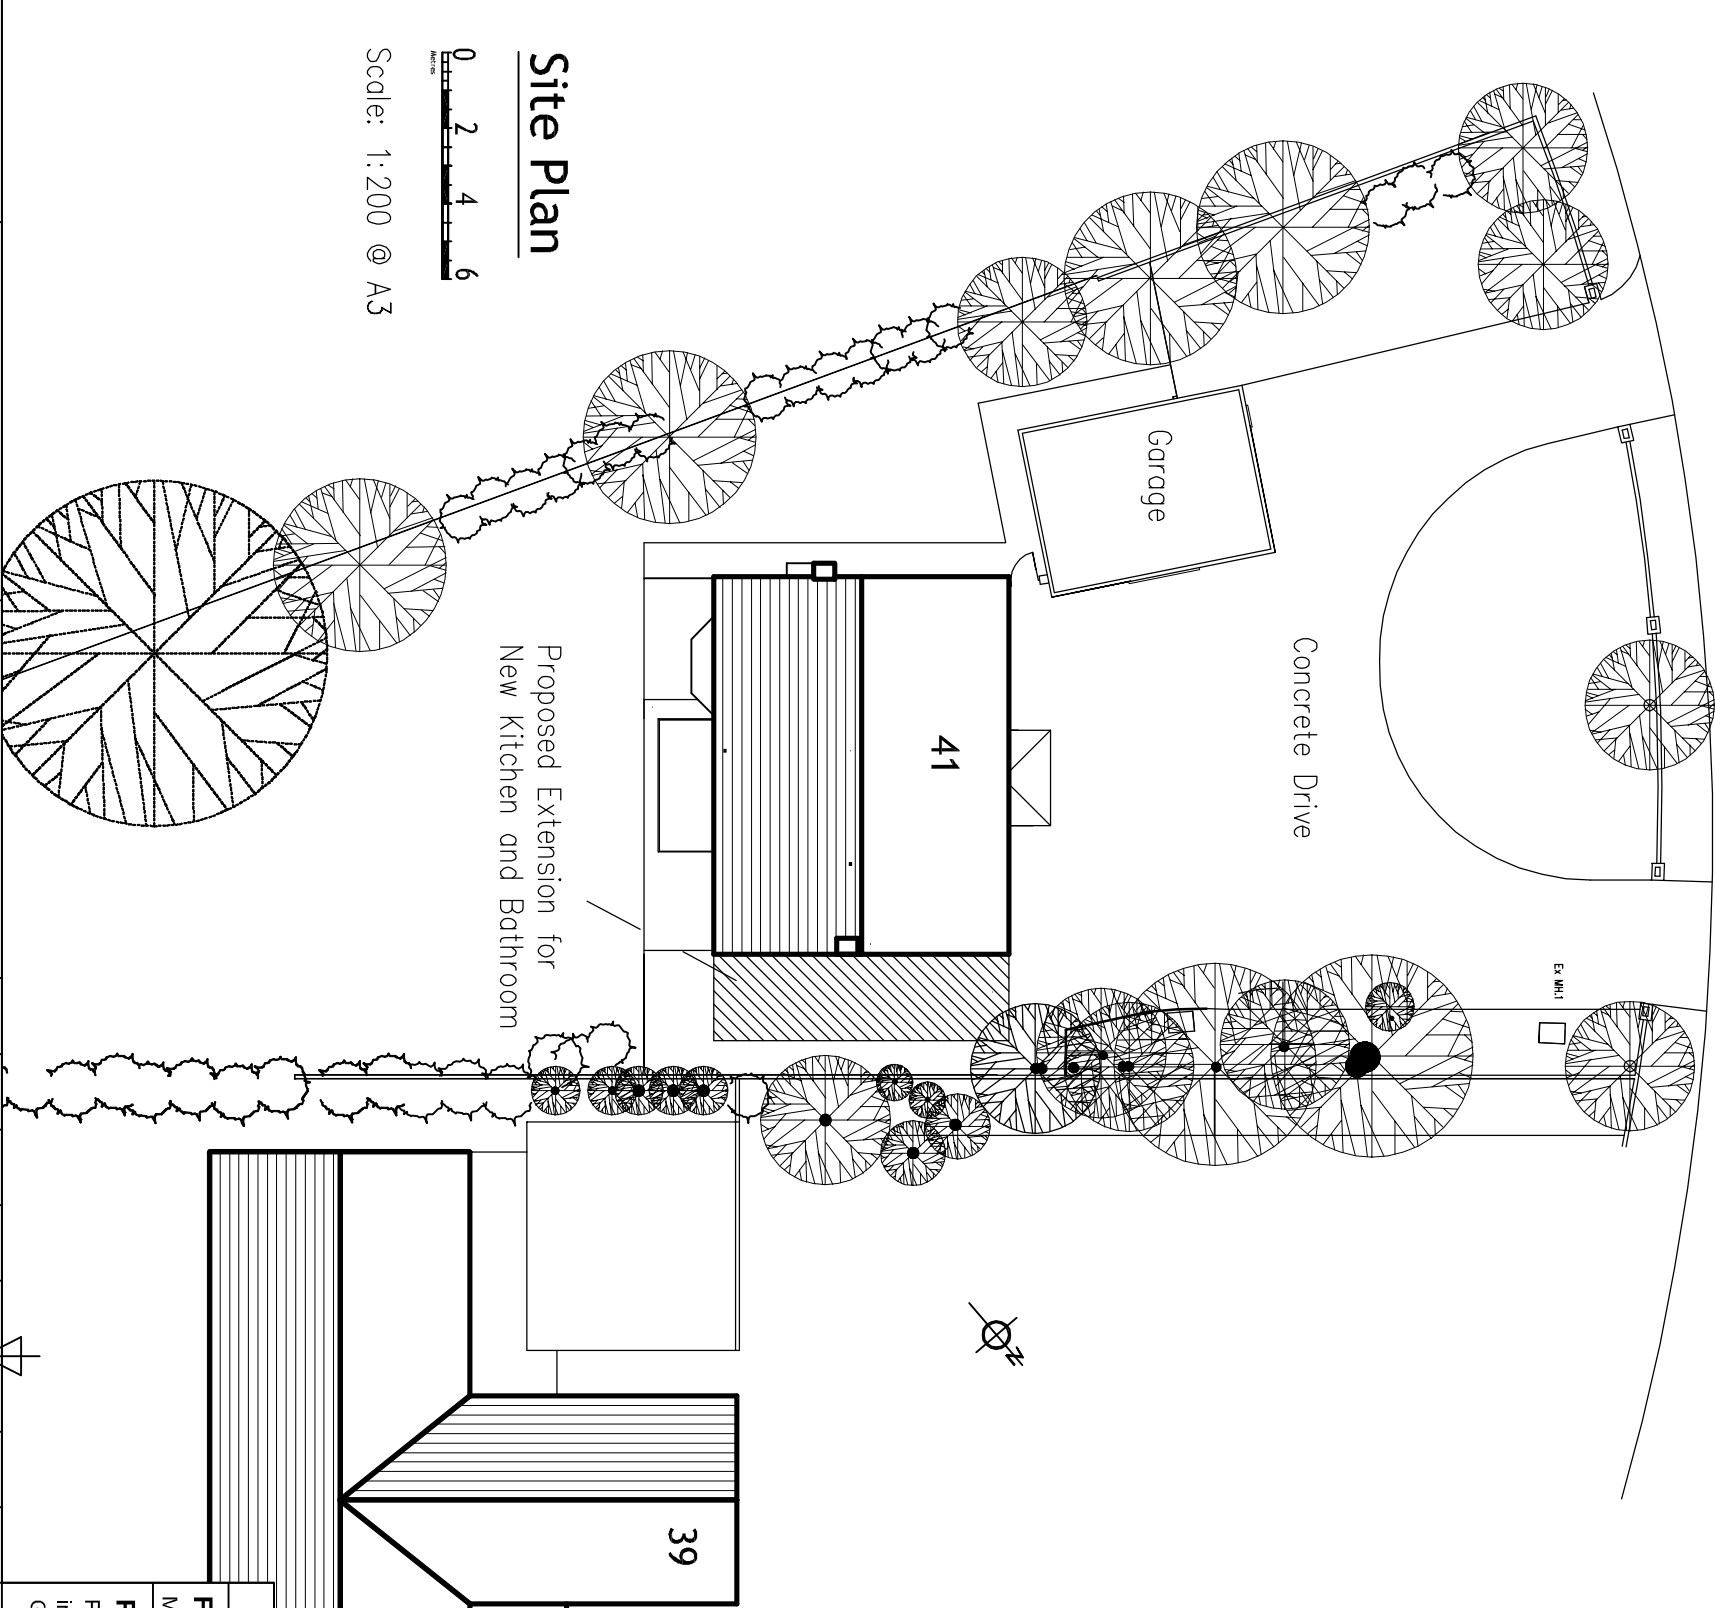

- Notes**
1. Refer to Structural Engineer's Drawings for Structural Details.
 2. Do not scale off this drawing. All figured dimensions to be checked on site before construction & any discrepancies to be notified to Architect immediately.
 3. All linear dimensions given in millimeters.

For		Date	Scale	tel: 01903 905843
Mr & Mrs R B Westcott		05/04/19	VAR	mob: 07787 906985
Project		Site & Block Plan		
Proposed extension for New Kitchen, Bathroom & internal alterations to Dining and Breakfast Rooms at 41 Golden Avenue, East Preston, Littlehampton BN16 1QY		1900-arch- 201		
		Revision	Sheet	