


1

2

3

4

RevNo	Revision note	Date	Signature	Checked
-------	---------------	------	-----------	---------

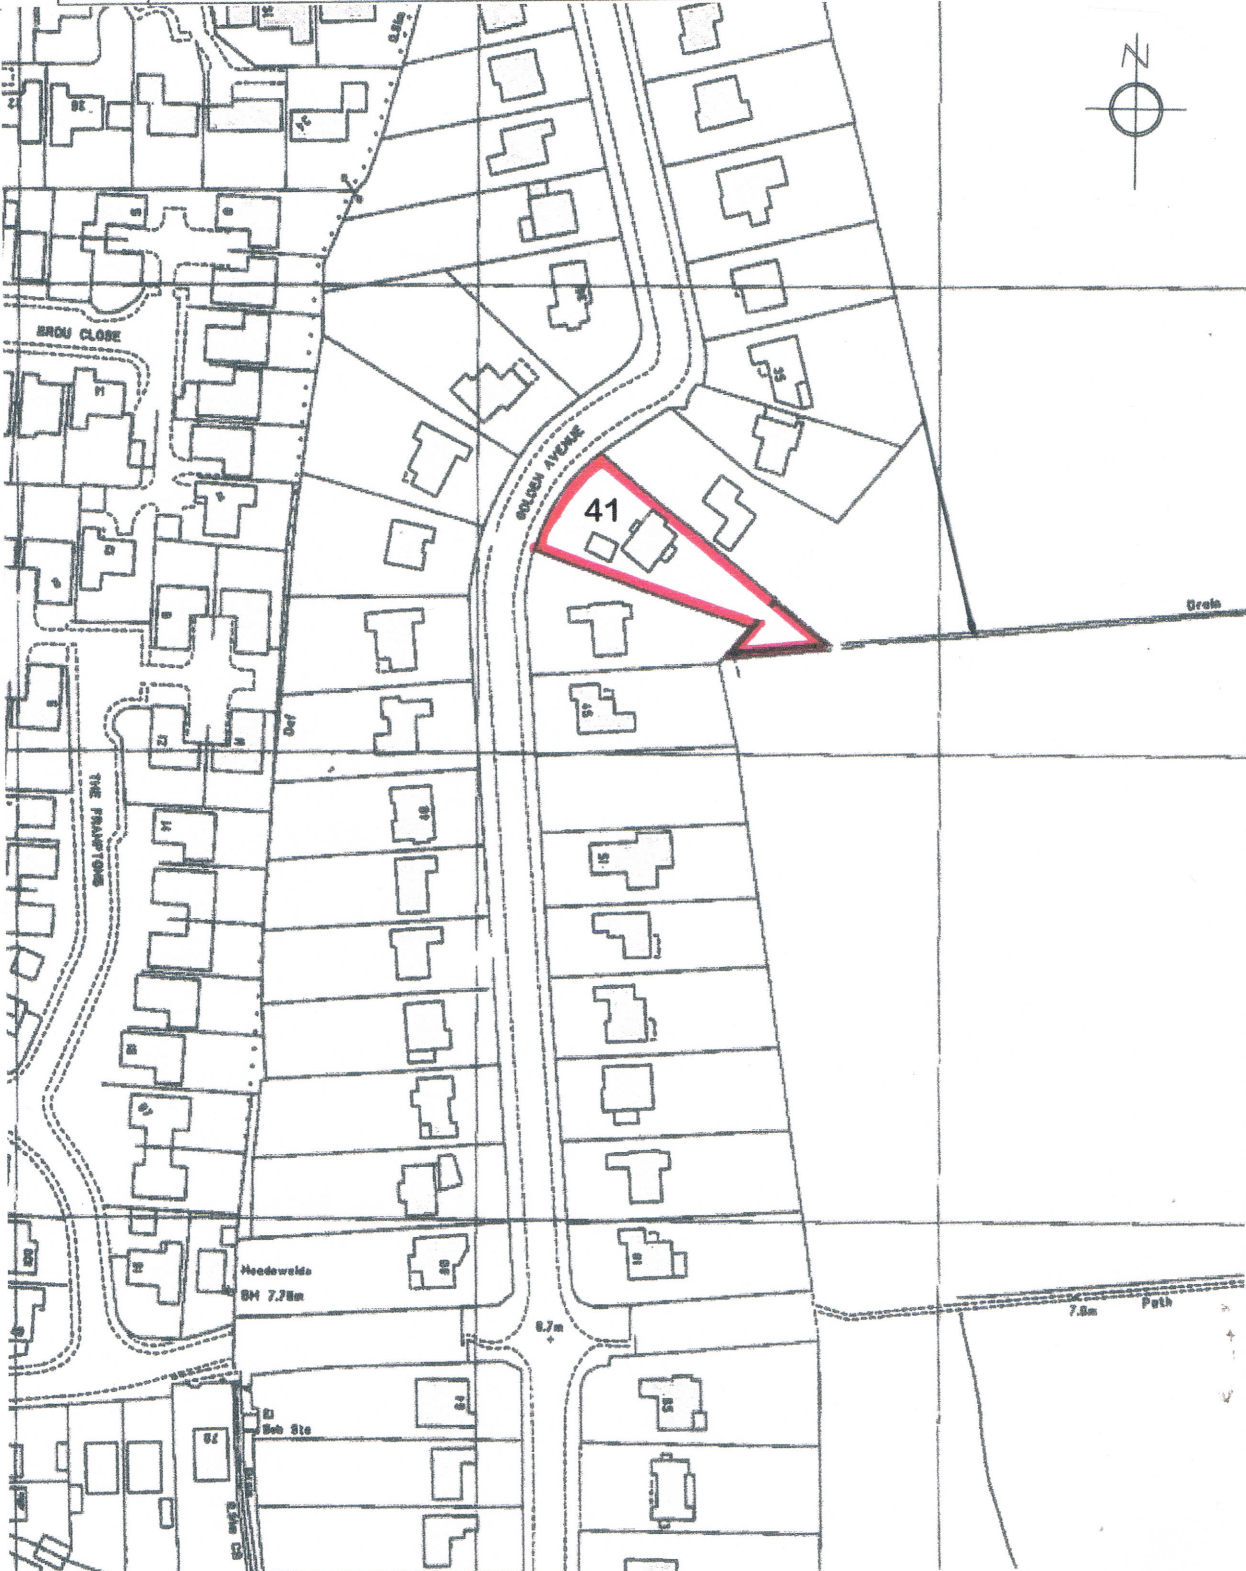

Location Plan Scale: 1/1250



For Mr & Mrs Richard B Westcott	Date 06/07/20	Scale 1/1250	tel: 01903 905843 mob: 07787 906985
---	-------------------------	------------------------	--

Project
Proposed extension for New Kitchen, Bathroom &

Location Plan