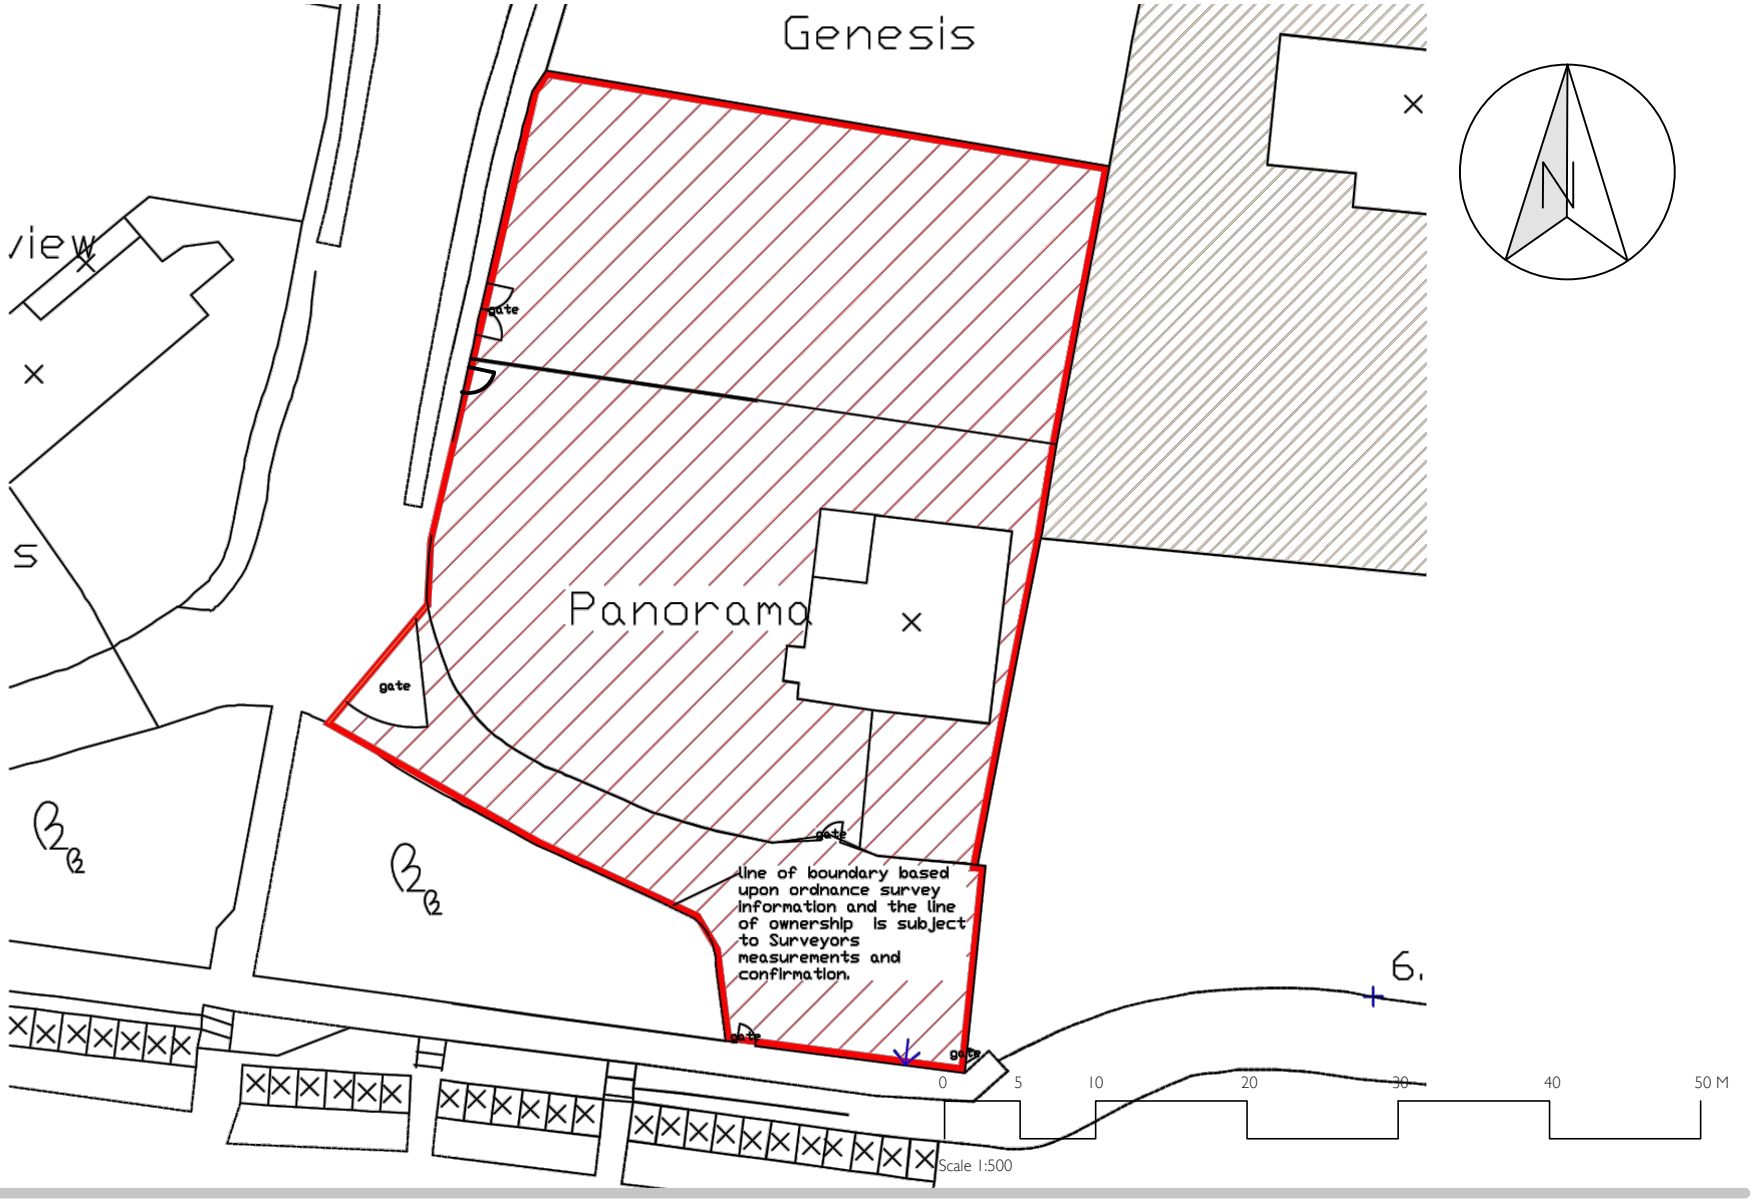

·SANFORD·

TITLE
Site Plan

PROJECT / CLIENT
Panorama
Golden Acre
East Preston, BN16 1QP

DRAWING No.
50

DATE CREATED
10.07.2017

DRAWN BY
BR

SCALE
1:500@A4

UNIT 11 ROTHERHITHE BUSINESS ESTATE
ROTHERHITHE NEW ROAD
LONDON SE16 3RH
020 7237 9098
BOYANA@LUCINDASANFORD.COM
WWW.LUCINDASANFORD.COM

ARUN DISTRICT COUNCIL K/27/17/HH