Dimensions are shown in cm [ft].

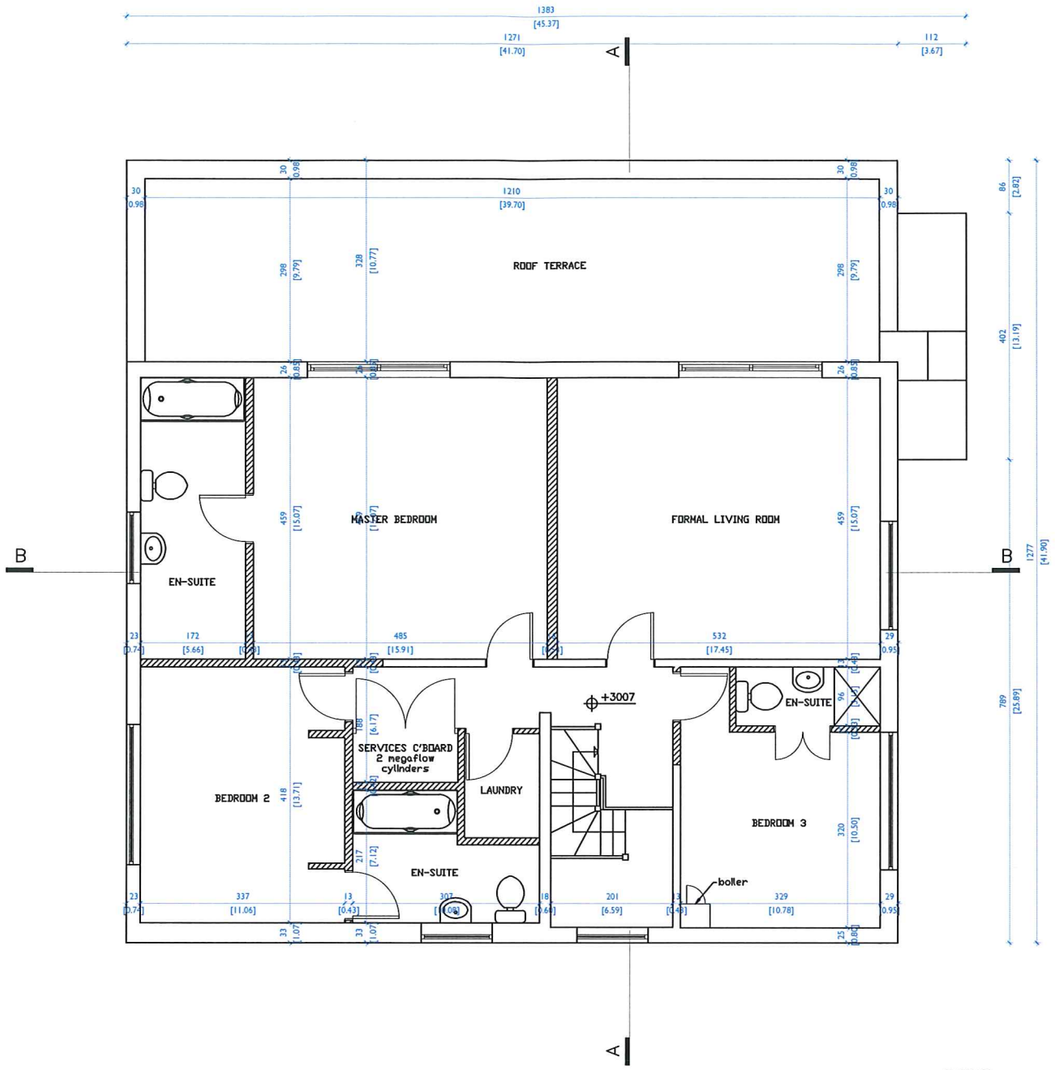

0 1 2 3 4 5 M

Scale 1:100

·SANFORD·

TITLE
Existing
First Floor

PROJECT / CLIENT
Panorama
Golden Acre
East Preston, BN16 1QP

DRAWING No.	DATE CREATED
103	10.07.2017
DRAWN BY	SCALE
BR	1:100@A3

REVISION HISTORY

*	10.07.2017	Drawing amended

NOTES
A. Check all dimensions and conditions on site.
B. Precise positions & dimensions of all fixtures and fittings is subject to confirmation on site.
C. Allow for the protection of all finishes and fittings that are to be retained.
D. All drawings are to be read in conjunction with the relevant specification.

UNIT 11 ROTHERHITHE BUSINESS ESTATE
ROTHERHITHE NEW ROAD
LONDON SE16 3RH
020 7237 9098
BOYANA@LUCINDASANFORD.COM
WWW.LUCINDASANFORD.COM

ARUN DISTRICT COUNCIL K/27/17/HH