



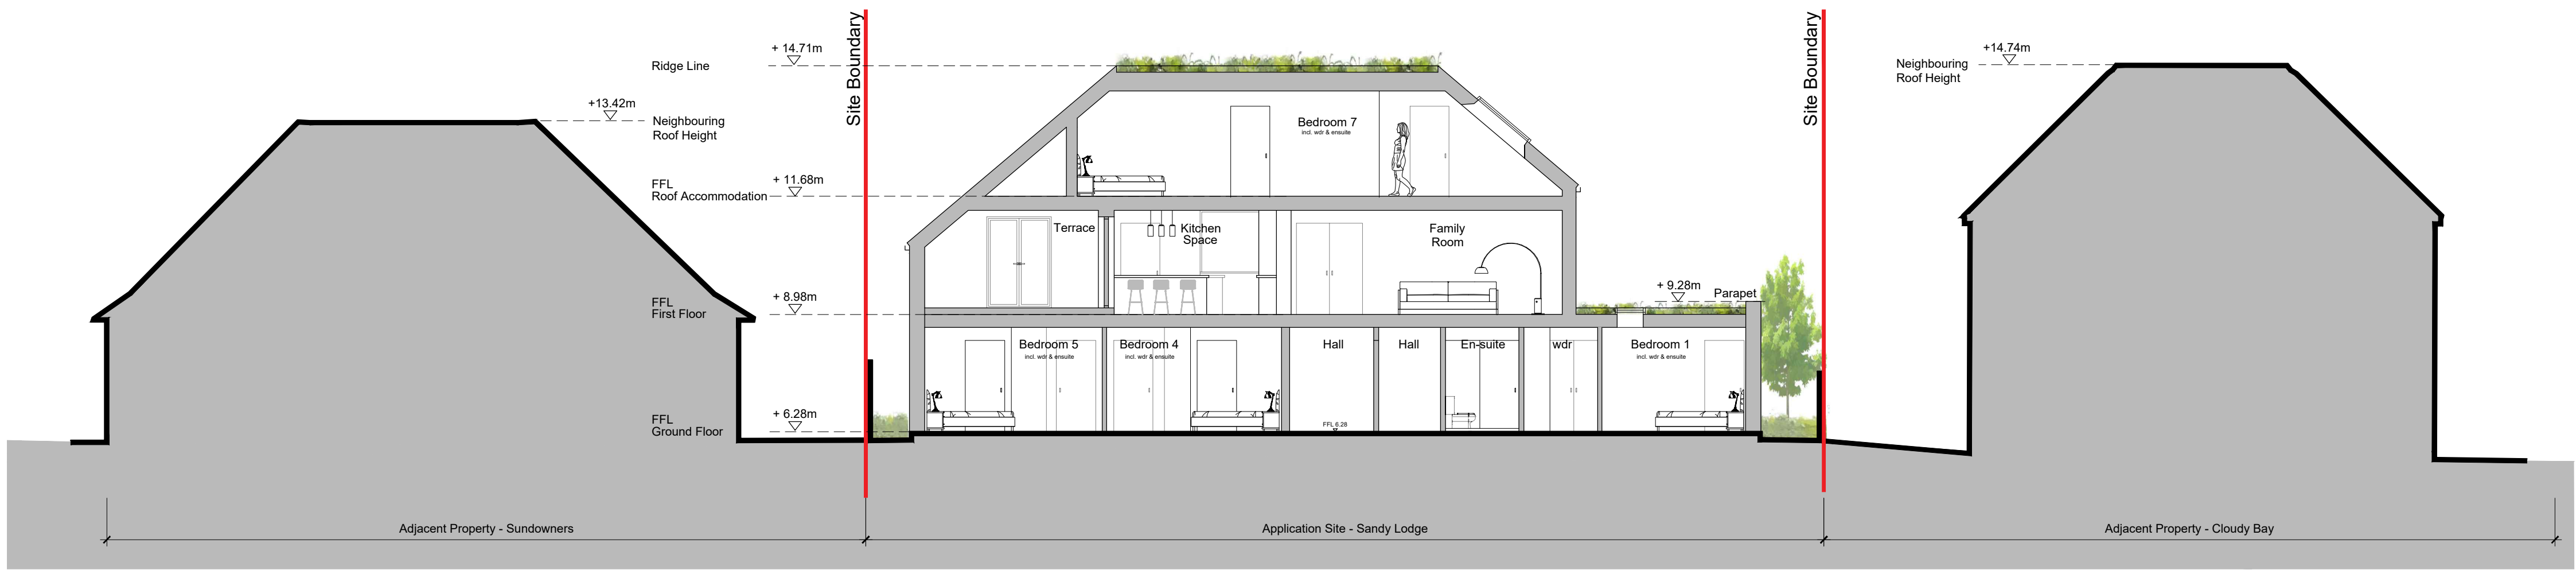

Section A-A

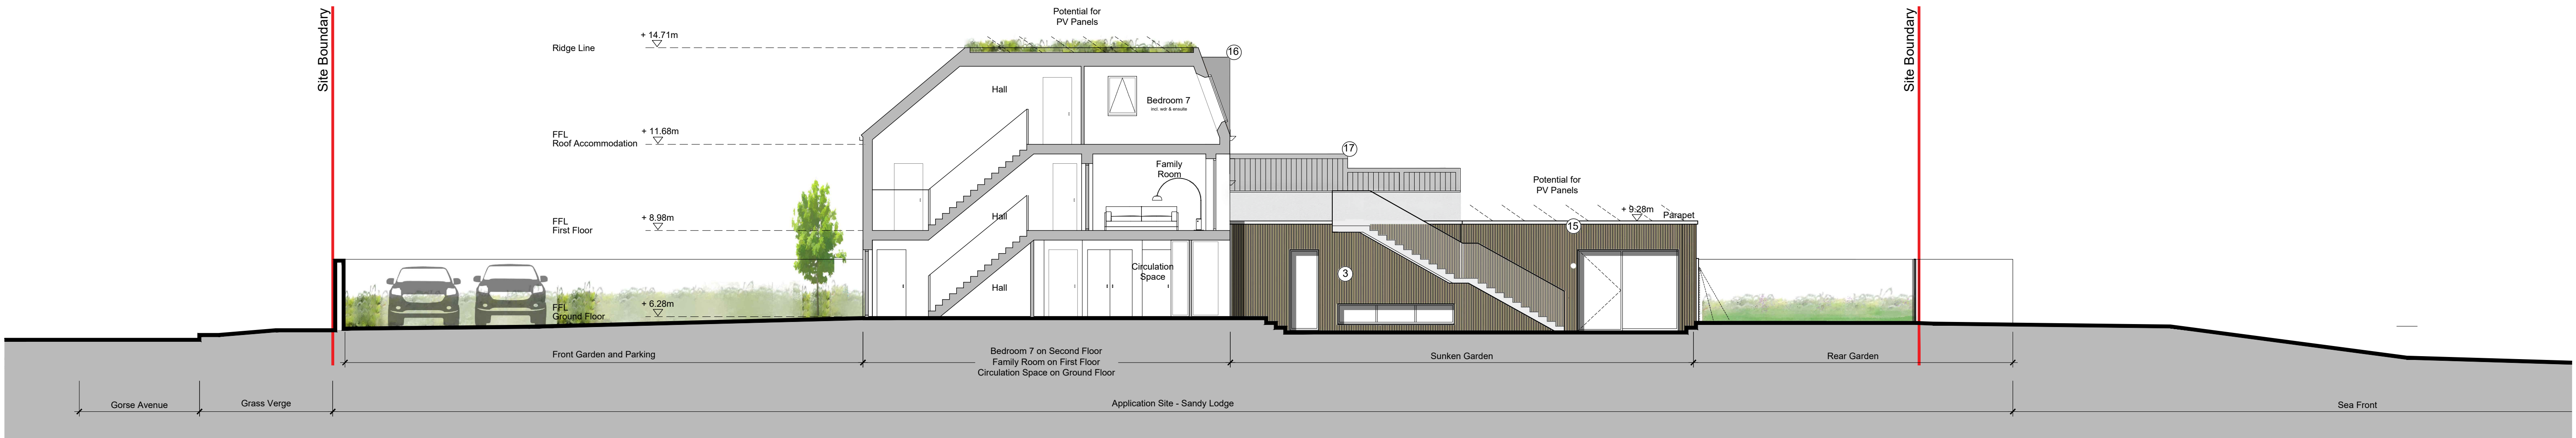

Section B-B



Section C-C

Drawing Key

- | | | | |
|--|--|---|-------------------------------|
| 1. Off-white through colour render | 6. Timber cladding on double garage door | 12. Anthrasite grey windows and doors | --- Tesla PV Panels |
| 2. Slate roof tile | 7. Zinc chimney cap | 13. Anthrasite grey gutters | --- Existing building outline |
| 3. Vertical timber cladding 50-25mm hit and miss | 8. Glass balustrade | 14. Picture frame window behind timber cladding | |
| 4. Dark gray metal cap detail on return between render and timber cladding | 9. External aluminum staircase to match frames | 15. Metal gray capping | |
| 5. Pivot front door with timber cladding | 10. Functioning chimney | 16. Grey clad feature dormer | |
| | 11. Skylight top hung | 17. Grey metal privacy screen and rendered wall feature (min height 1800mm) | |

Client's Name
David Marr

Job Title
Kingston Gorse

Drawing Title
Sections

Scale
1:100 @ A1 / 1:200 @ A3

Drawn GP	Checked MG	Date 18.06.20
Job No 6808	Drawing No PL-030	Rev P2

APPROVAL

Rev	Date	Revision Details	Dr	Ch
P2	29.07.21	Issue for planning - privacy screen amended	MN	PF
P1	27.04.2021	Issue for planning	MN	PF
G	02.03.21	Colour added	GG	MN
F	09.02.21	Revised scheme	GG	MN
E	02.10.20	Annotations amended	AX	MN
D	24.09.20	Updated to client comment	GG	MN
C	23.09.20	Updated elevations and sections	GG	MN
B	18.08.20	Textures added	GG	MN
A	14.08.20	Amended scheme	GG	MN

London: 76 Great Suffolk Street
London, SE1 0BL
Sussex: Brooklyn Chambers, 11 Goring Road
Worthing, West Sussex, BN12 4AP
Bristol: Westworks, Colston Tower
Colston Street, Bristol, BS1 4XE
T 0207 928 2773 E london@ecearchitecture.com
T 01903 248777 E sussex@ecearchitecture.com
T 0117 214 1101 E bristol@ecwestworks.com
ECE Architecture
www.ecearchitecture.com