



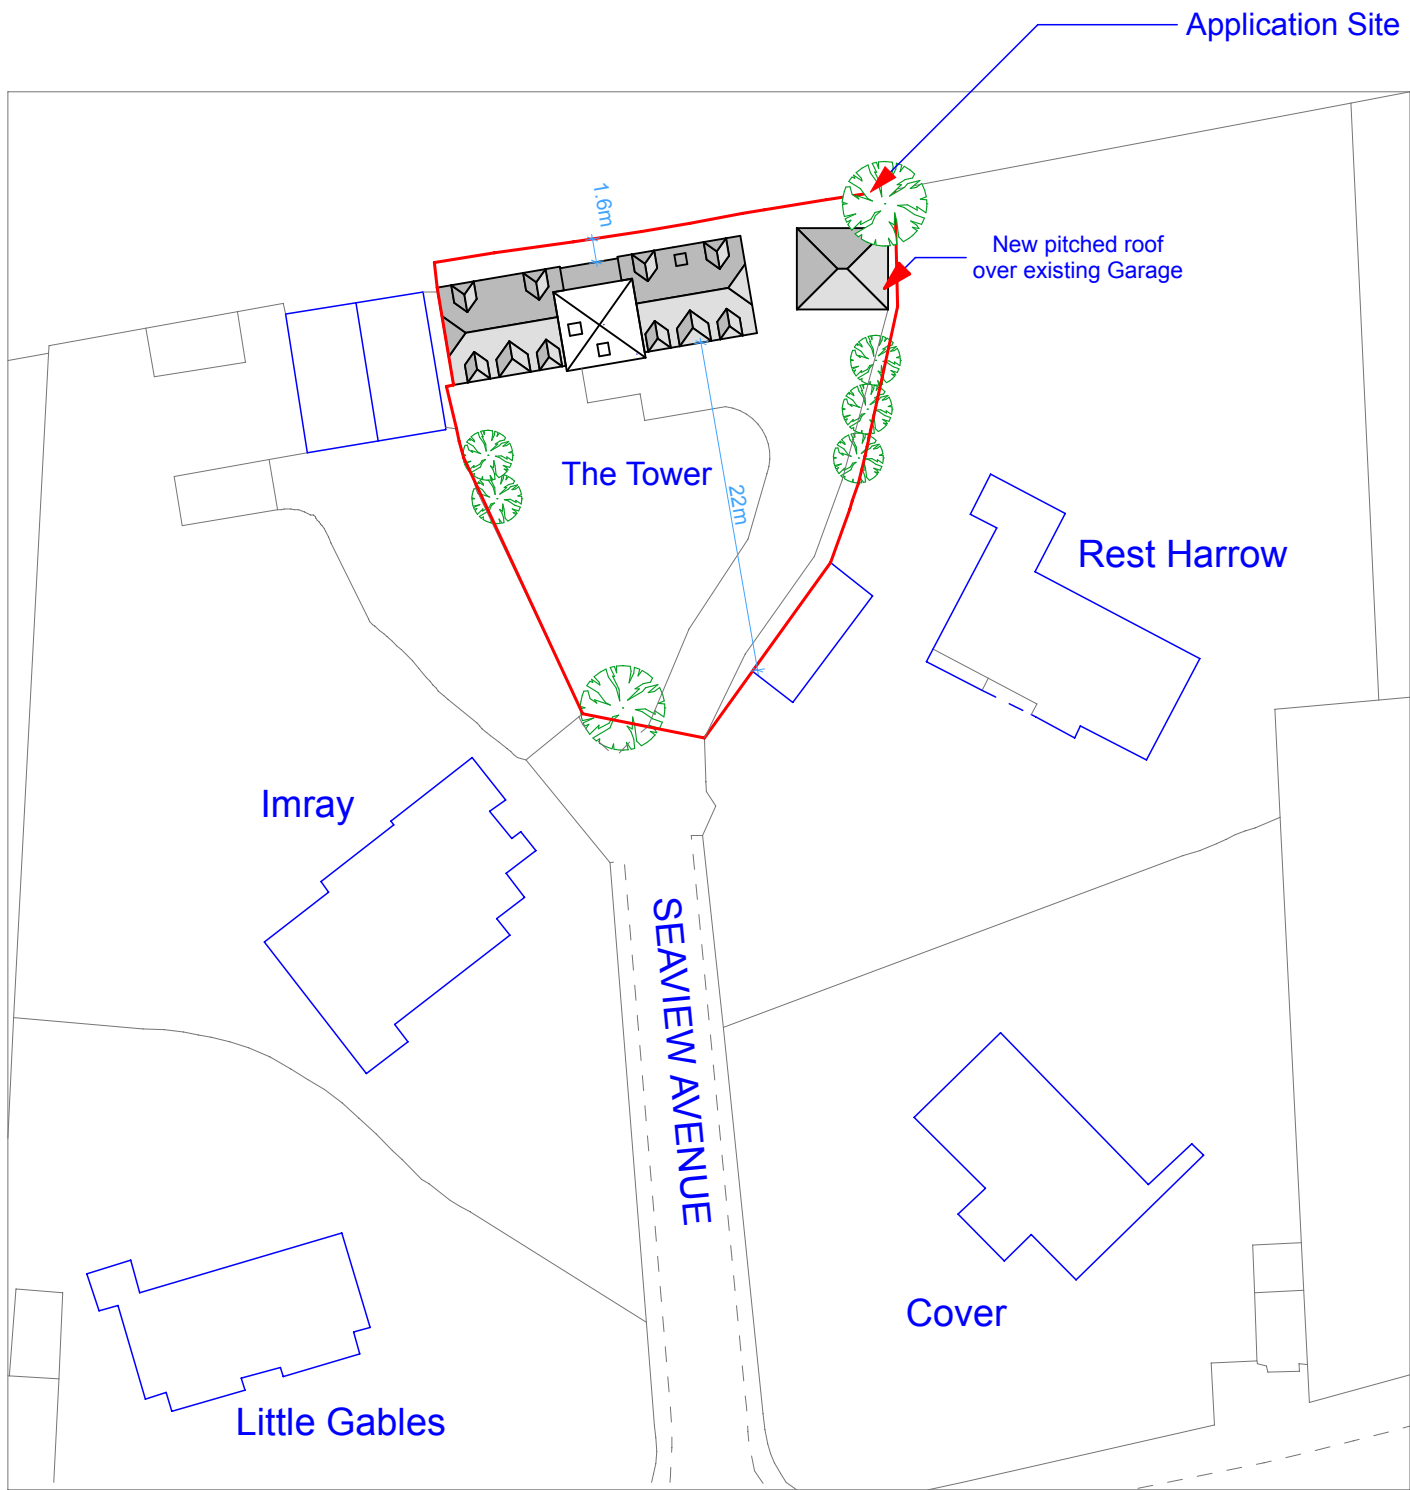

1:500 Block Plan

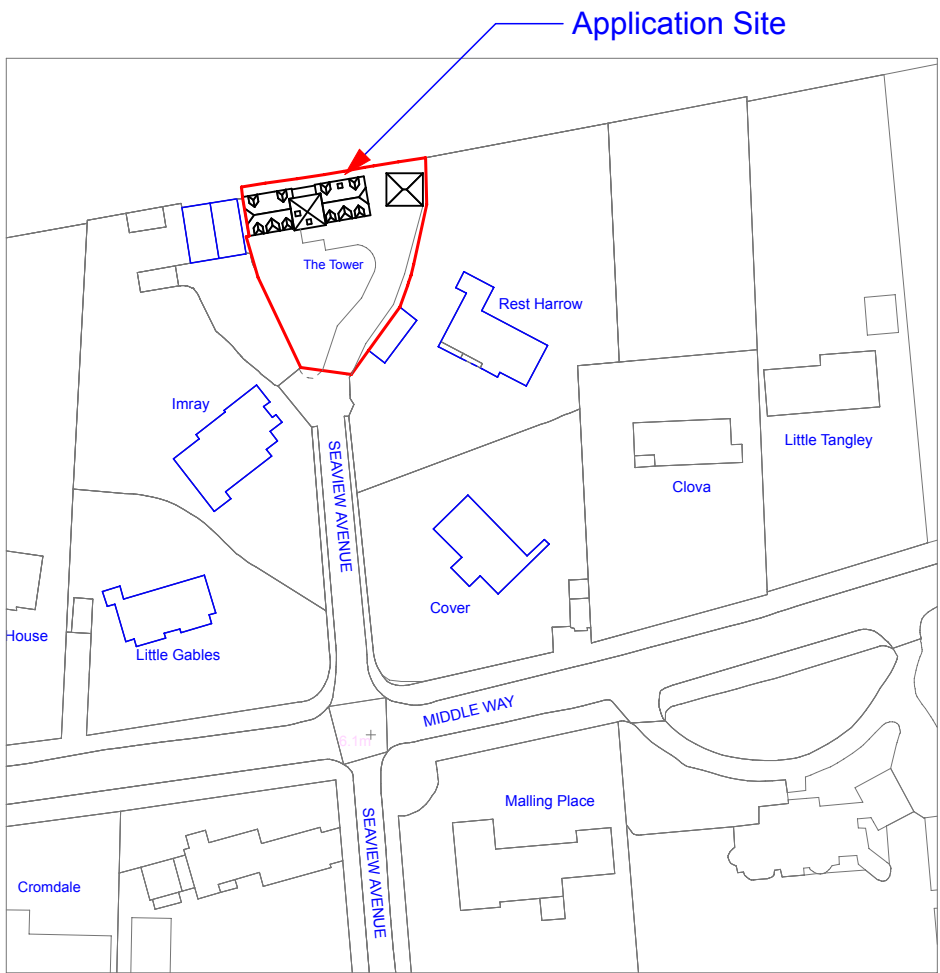

1:1250 Location Plan

This drawing is the property of Andrew Fuller Associates and is not to be copied reproduced, retained or disclosed to any unauthorised person either wholly or in part without prior consent. Do not scale from this drawing except for Planning purposes. Use all figured dimensions only. All figured dimensions to be checked on site prior to construction. All discrepancies, errors and omissions to be reported to Andrew Fuller Associates prior to construction. Layout and dimensions of existing building to be checked on site.

Revisions

A August 15 General Update

B Sept 15 Existing Garage retained with proposed new pitched roof



Chartered Surveyors

Norton Studio, School Lane
Arundel, West Sussex
BN18 9DR
tel: 01903 885444



email: info@a-fuller.co.uk
www.andrewfuller.co.uk

Job Title	The Tower, Kingston Gorse		
Client	Mr P Pearce		
Drawing Name	Location & Block Plans		
Drawing Status	Planning		
Drawn by	DF	Date	May 15
Checked by		Date	
Drawing Scale	1:500 & 1:1250 at A3		
Drawing No	15757/ 06	Status	Revision
			B