

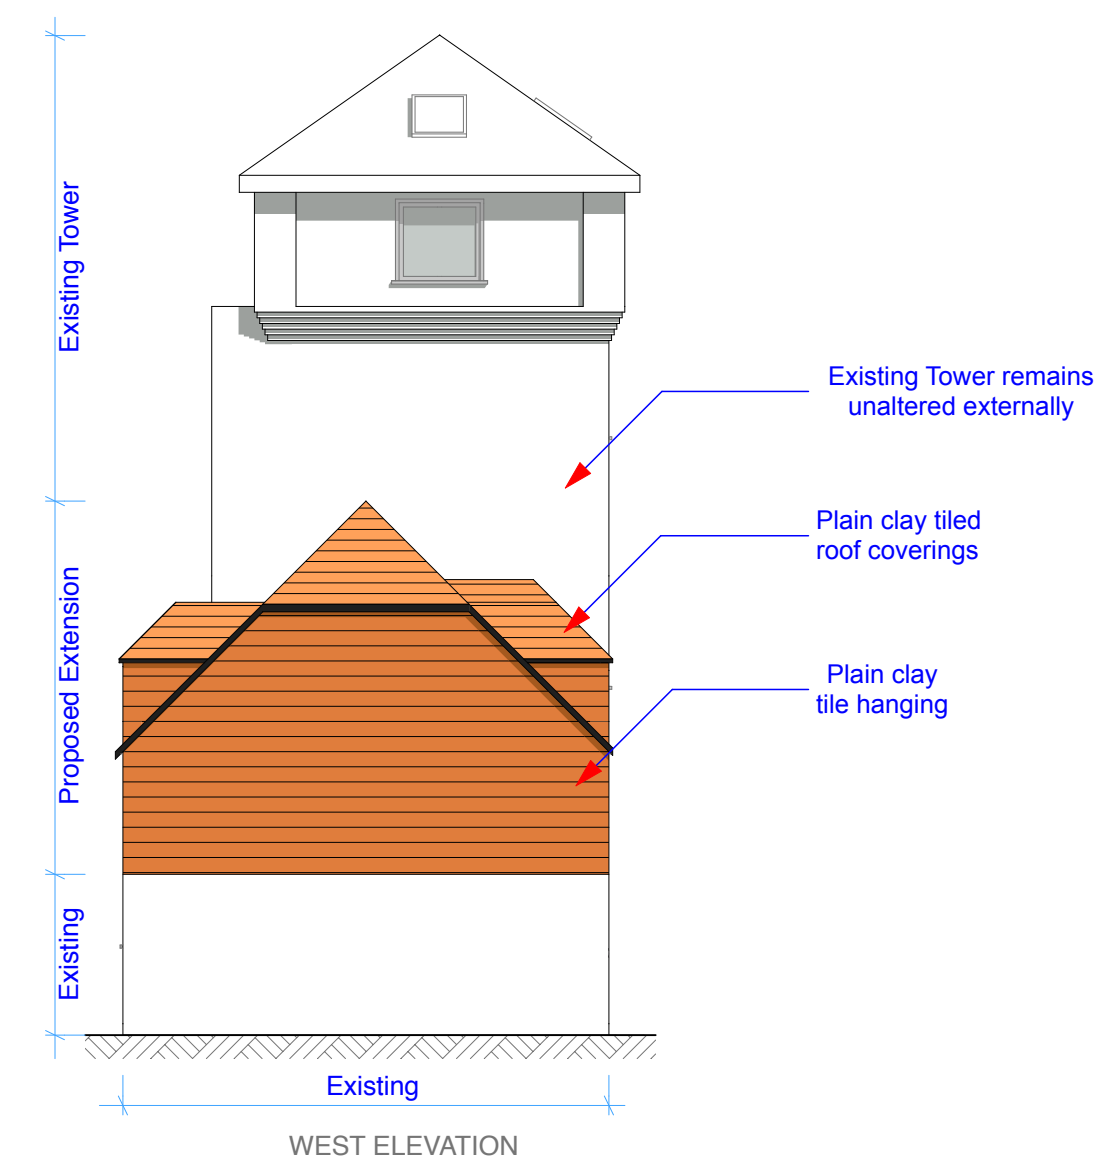
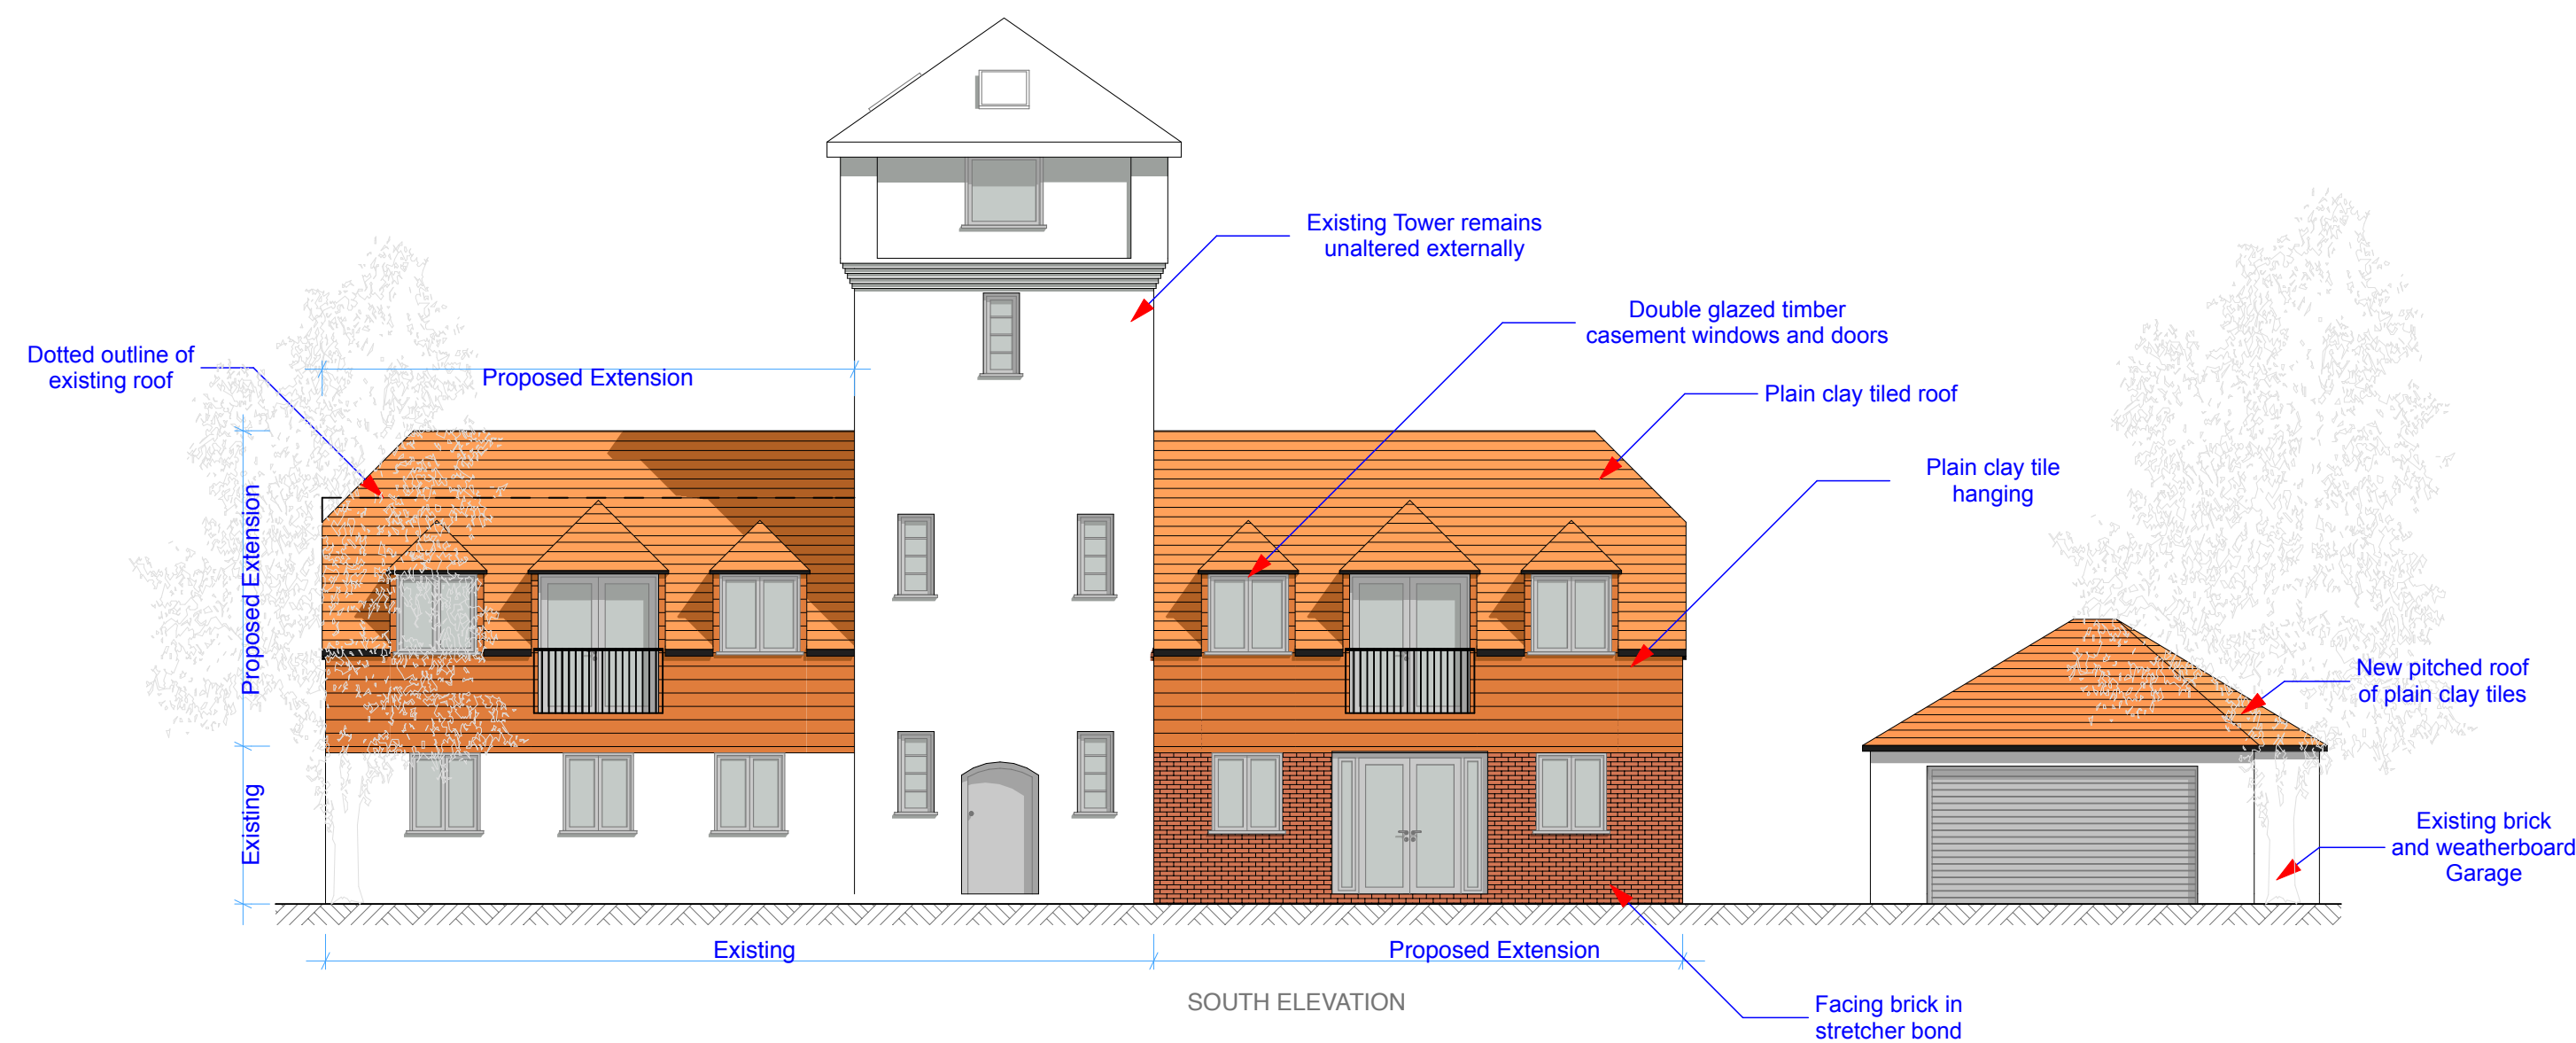


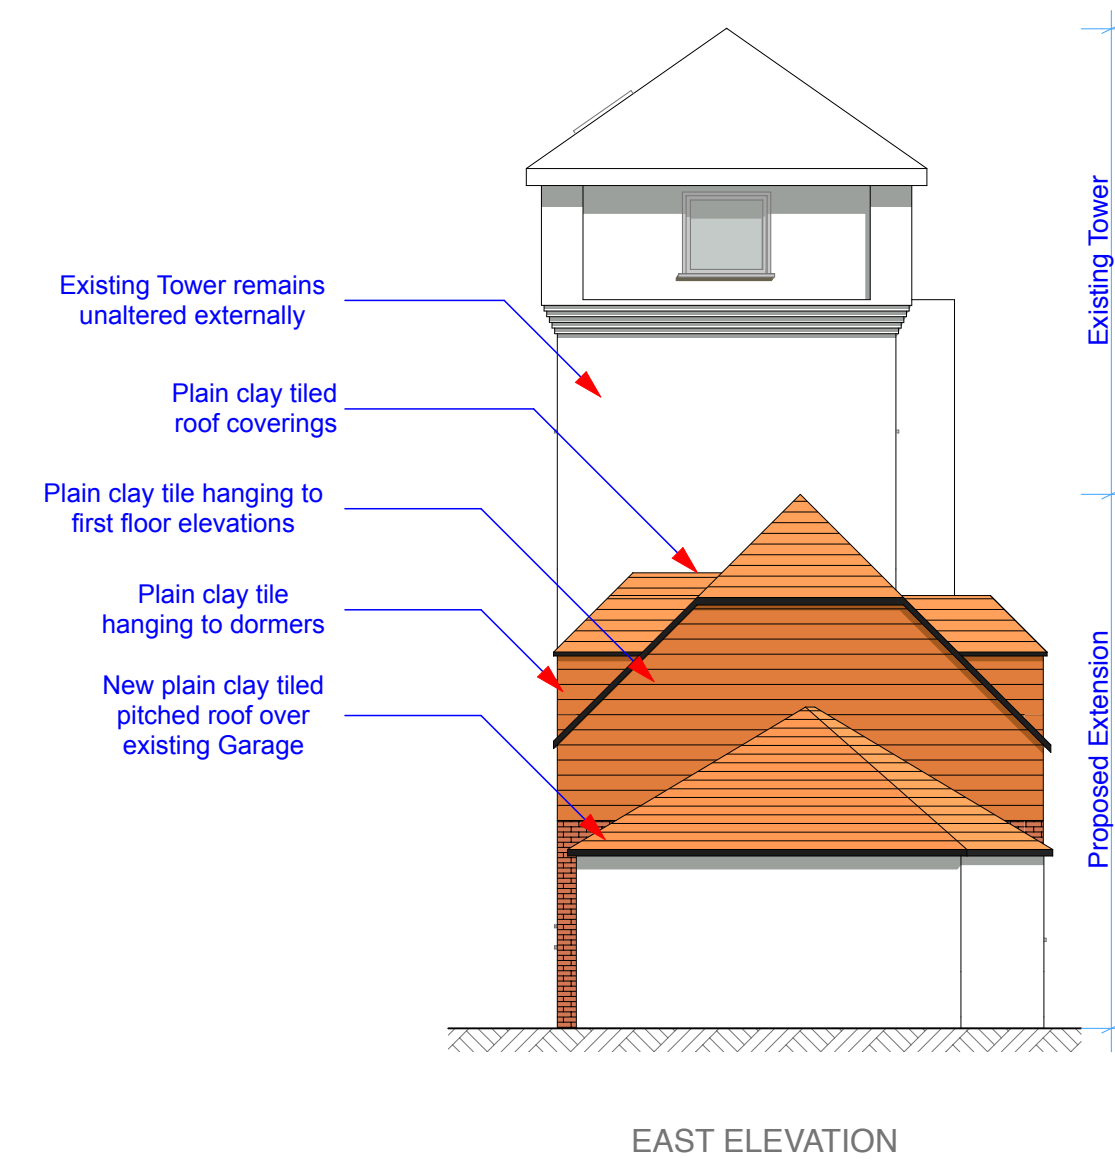

Revisions

A August 15 General Update

B Sept 15 Existing Garage retained with proposed new roof

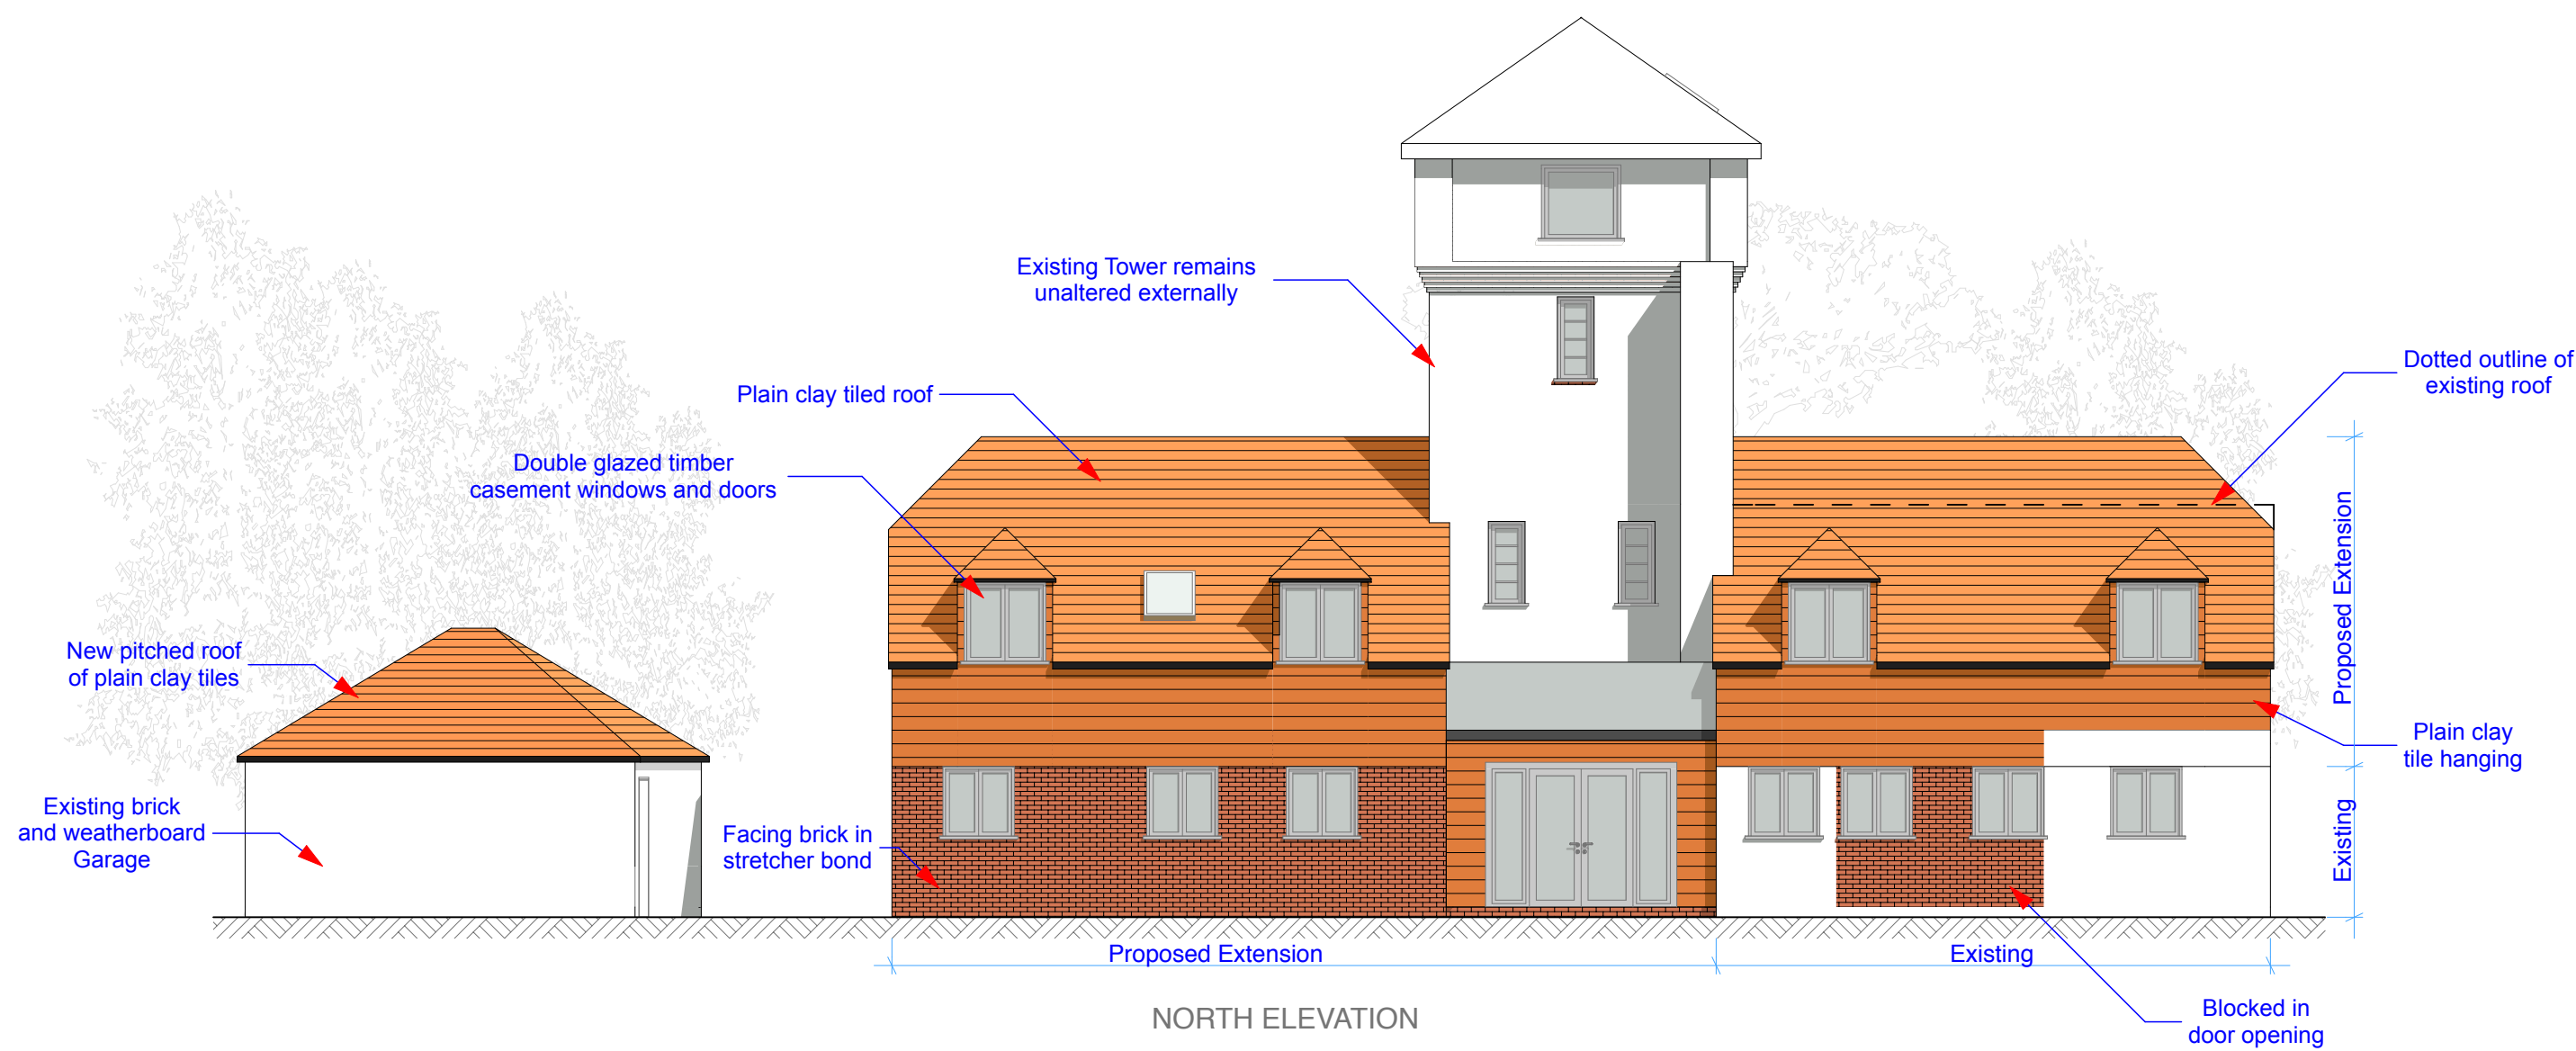

Chartered Surveyors

Norton Studio, School Lane
Arundel, West Sussex
BN18 9DR
tel: 01903 885444



email: info@andrewfuller.co.uk
www.andrewfuller.co.uk

Job Title
The Tower, Kingston Gorse

Client
Mr P Pearce

Drawing Name
Proposed Elevations

Drawing Status
Planning

Drawn by DF Date May 15
Checked by Date

Drawing Scale
1:100 at A1

Drawing No 15757/ 05 Status B

This drawing is the property of Andrew Fuller Associates and is not to be copied, reproduced, retained or disclosed to any unauthorised person either wholly or in part without prior consent. Do not scale from this drawing except for Planning purposes. Use all figured dimensions only. All figured dimensions to be checked on site prior to construction. All discrepancies, errors and omissions to be reported to Andrew Fuller Associates prior to construction. Layout and dimensions of existing building to be checked on site.