


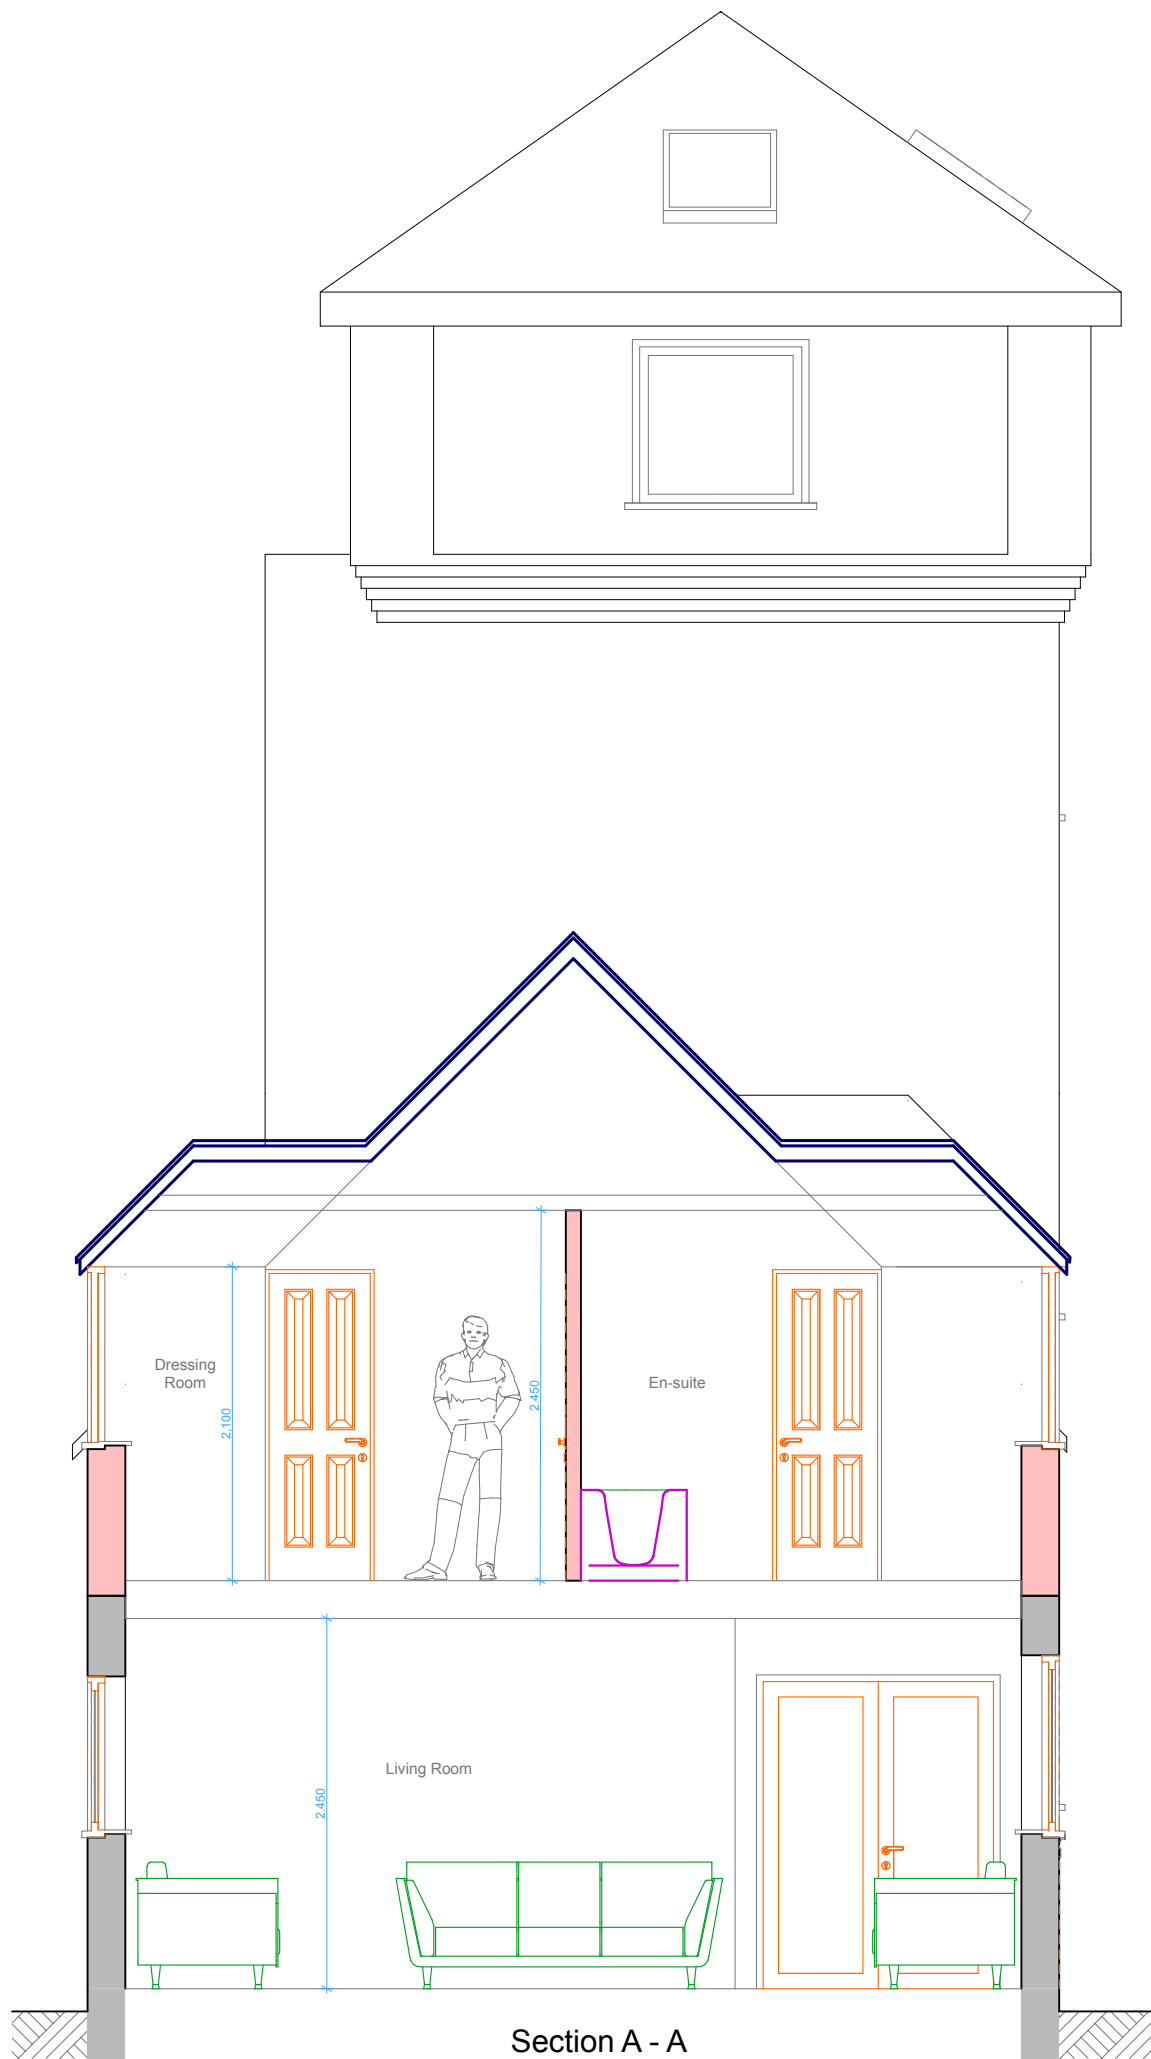

Section A - A

Key

- New Walls
- Existing Walls
- Outline of demolished walls
- Dotted outline of roof or balcony above
- Existing roof covering to be retained
- Proposed/altered roof coverings

This drawing is the property of Andrew Fuller Associates and is not to be copied reproduced, retained or disclosed to any unauthorised person either wholly or in part without prior consent. Do not scale from this drawing except for Planning purposes. Use all figured dimensions only. All figured dimensions to be checked on site prior to construction. All discrepancies, errors and omissions to be reported to Andrew Fuller Associates prior to construction. Layout and dimensions of existing building to be checked on site.

Revisions

A August 15 General Update

B Sept 15 General drawing update



Chartered Surveyors



Norton Studio, School Lane
Arundel, West Sussex
BN18 9DR
tel: 01903 885444

email: info@a-fuller.co.uk
www.andrewfuller.co.uk

Job Title
The Tower, Kingston Gorse

Client
Mr P Pearce

Drawing Name
Proposed Section

Drawing Status
Planning

Drawn by DF Date May 15

Checked by Date

Drawing Scale
1:50 at A3

Drawing No	Status	Revision
15757/ 07		B