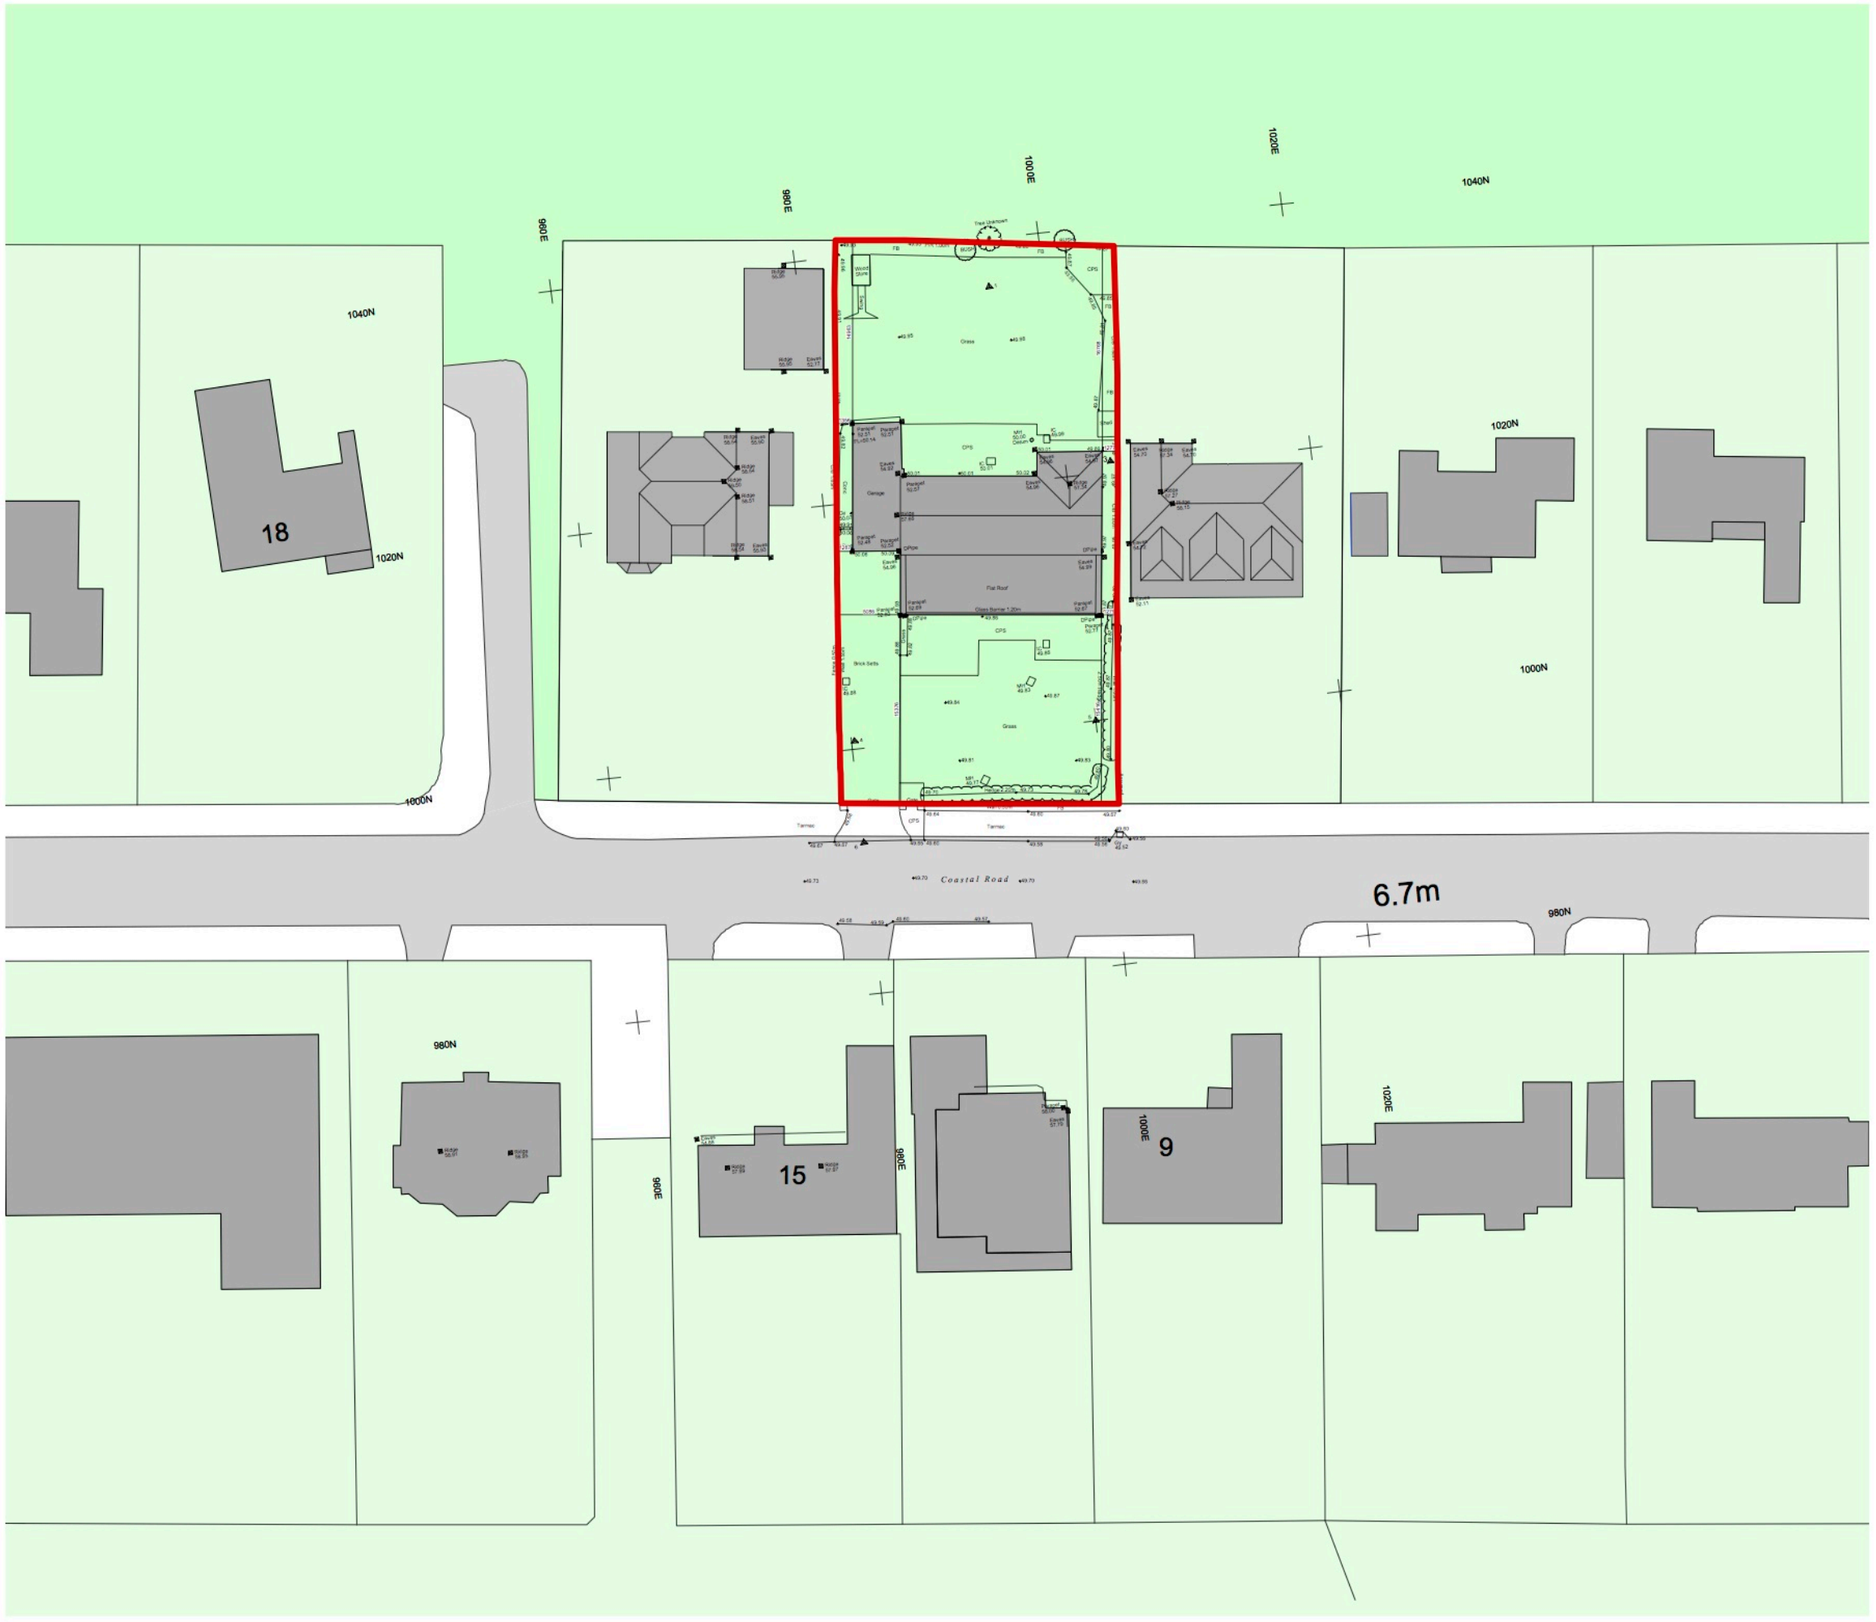

0 5m 10m 15m 20m

1:500 @ A3

N

KEY

APPLICATION BOUNDARY

PLANNING

-

REV.	DATE	DESCRIPTION

PROJECT
14 COASTAL ROAD
EAST PRESTON
BN16 1SJ

DRAWING
EXISTING BLOCK PLAN

CLIENT
MR & MRS CLARKE

SCALE	DRAWN
1:500 @A3	-
DATE	CHECKED
JUNE 2017	-
DRAWING No	
1717 PL1-02	B

© copyright retained

WAMM consulting
Architecture & Building Consultants

WAMM Consulting Limited
Bury House, 1-3 Bury Street, Guildford, Surrey, GU2 4AW
www.wammconsulting.com
+44 (0)1483 825700