


ARUN DISTRICT COUNCIL			
No.	K	2	10
RECEIVED		23 FEB 2010	

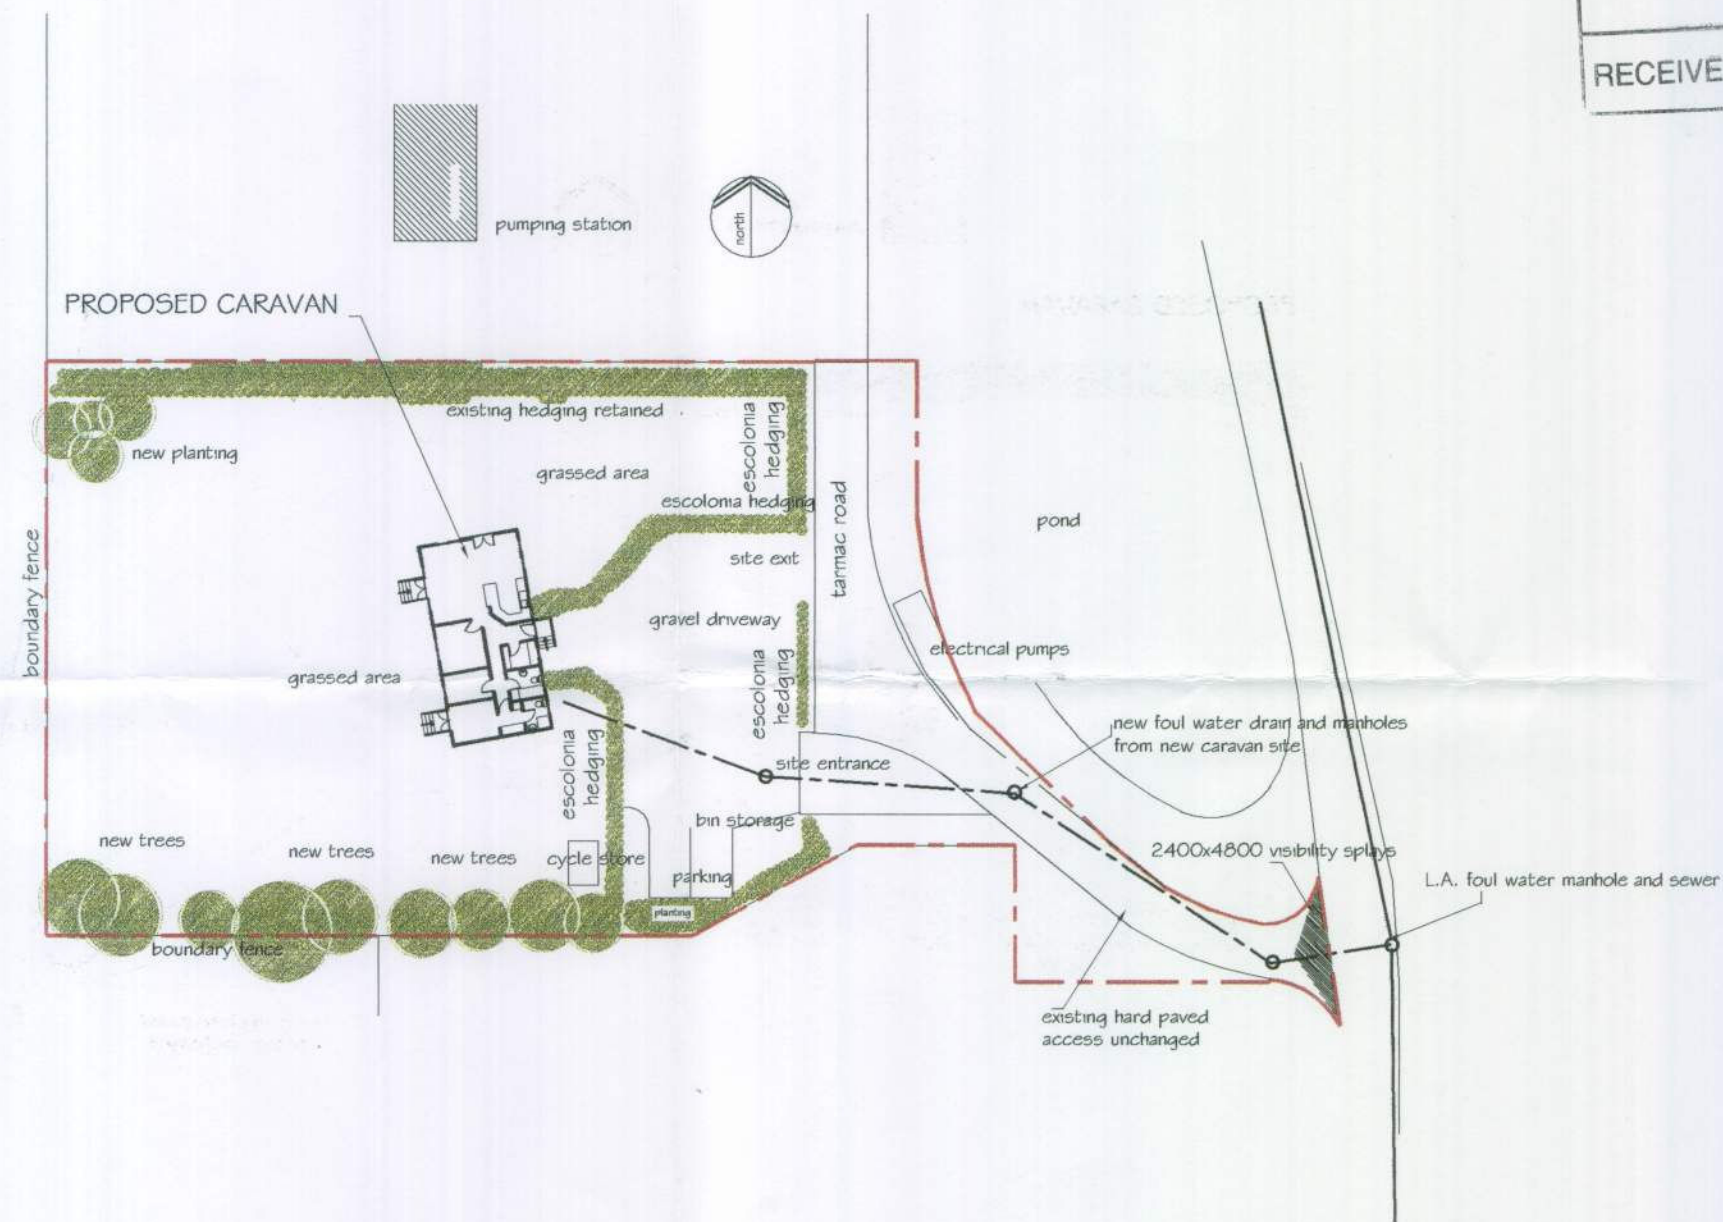

A 18-2-10 boundaries, scale changed

DRAWING TITLE	PROPOSED SITE/BLOCK PLAN	DATE	Jan 2010	DRAWING No.	2356/03A	DAVID HALL ASSOCIATES	252 CHURCH LANE, LYMINSTER, LITTLEHAMPTON, WEST SUSSEX BN17 7QJ Tel:01903 884724
JOB TITLE	Peak Lane, Kingston Gorse - proposed caravan	SCALE	1:500			ARCHITECTS	