



K 2 12




EXISTING SIDE (SOUTH) ELEVATION SCALE 1:100

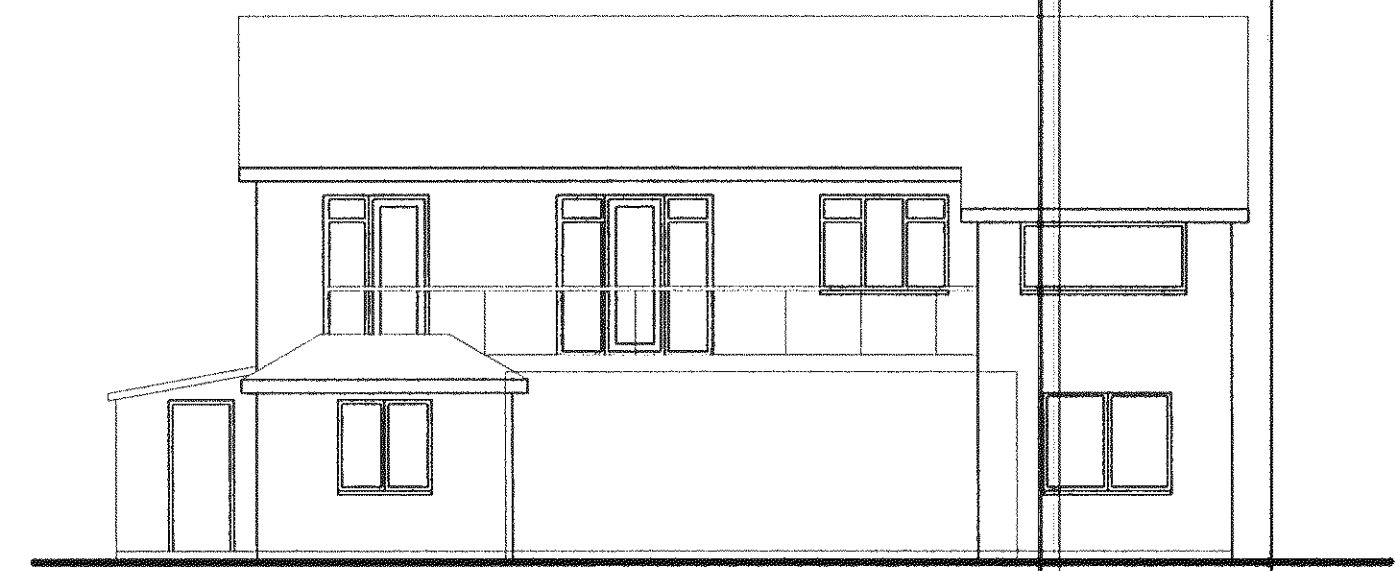

EXISTING REAR (EAST) ELEVATION SCALE 1:100

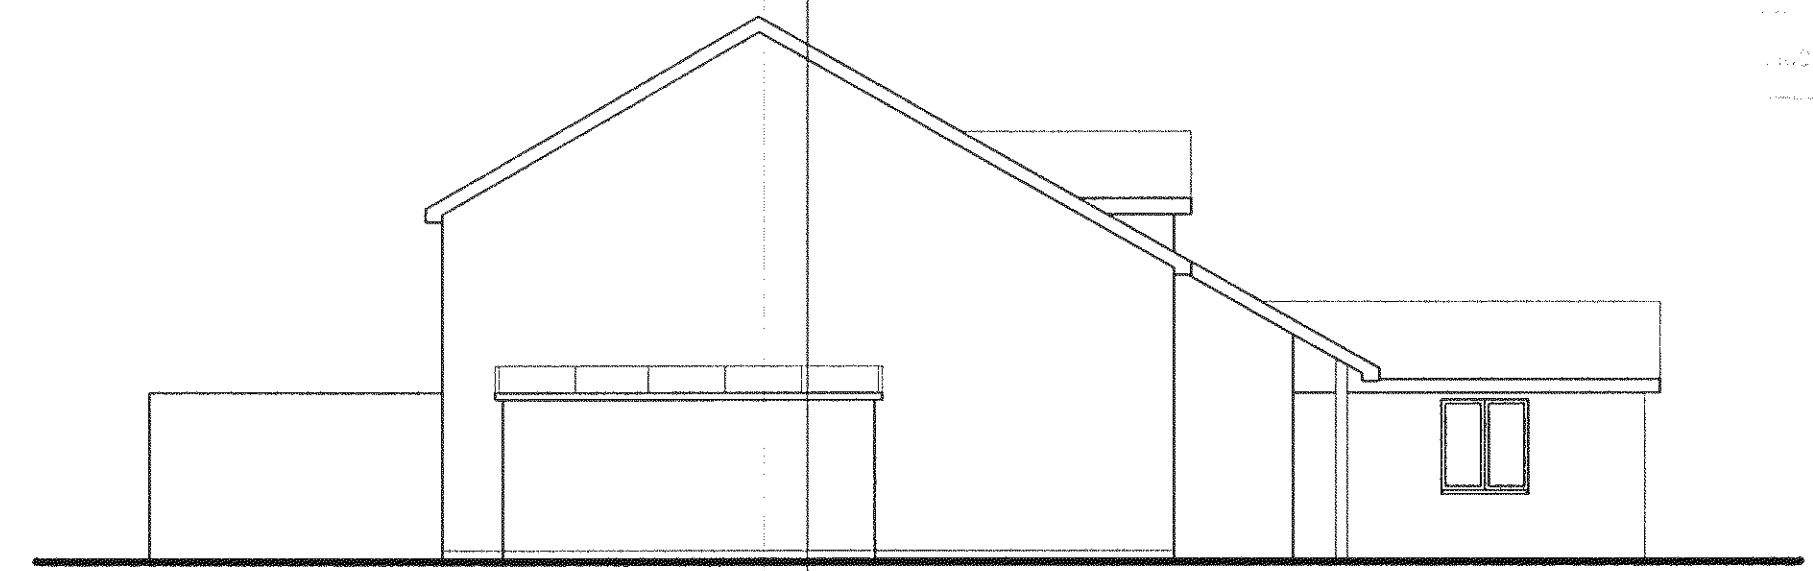


EXISTING SIDE (NORTH) ELEVATION SCALE 1:100

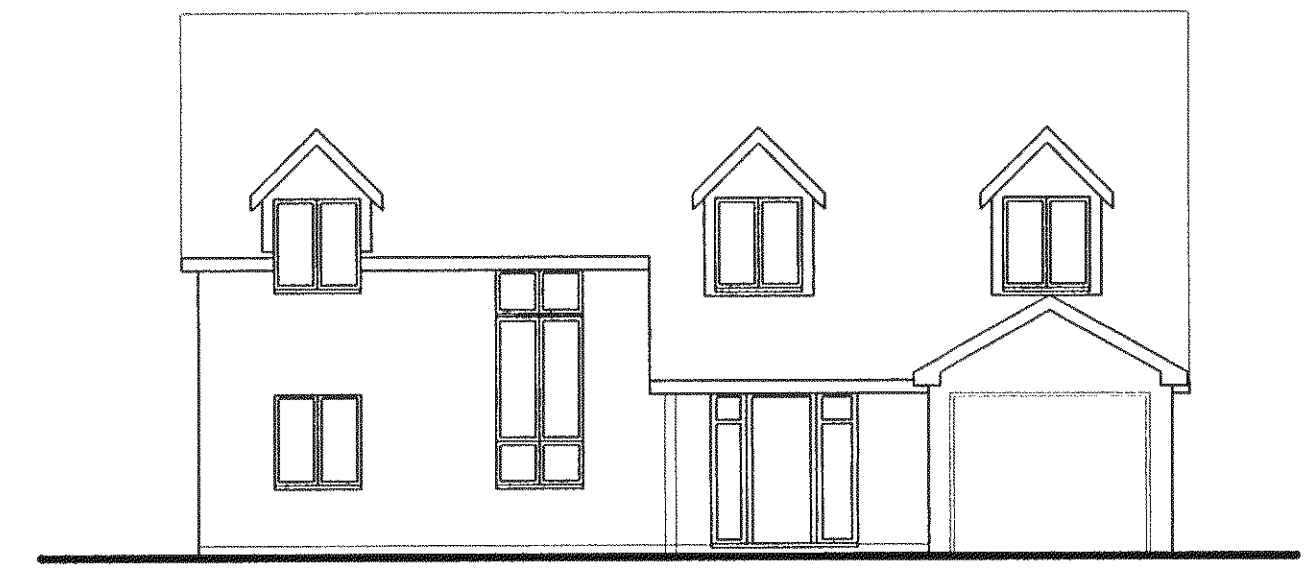


EXISTING FRONT (WEST) ELEVATION SCALE 1:100



PROPOSED SIDE (SOUTH) ELEVATION SCALE 1:100

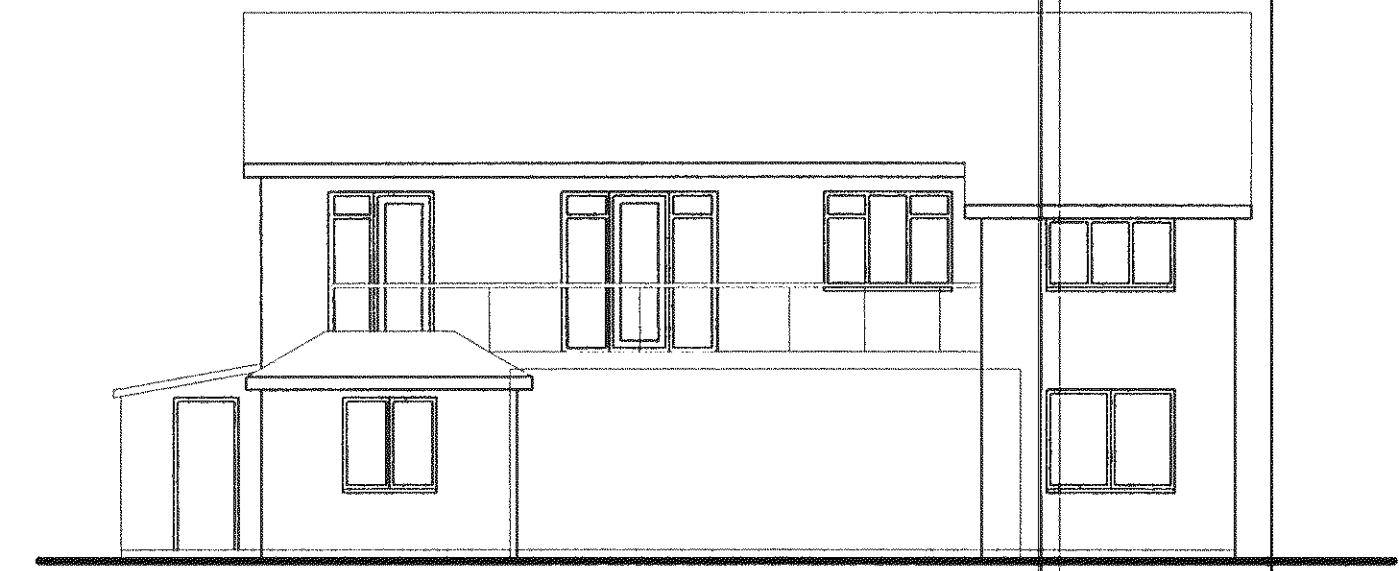

PROPOSED REAR (EAST) ELEVATION SCALE 1:100

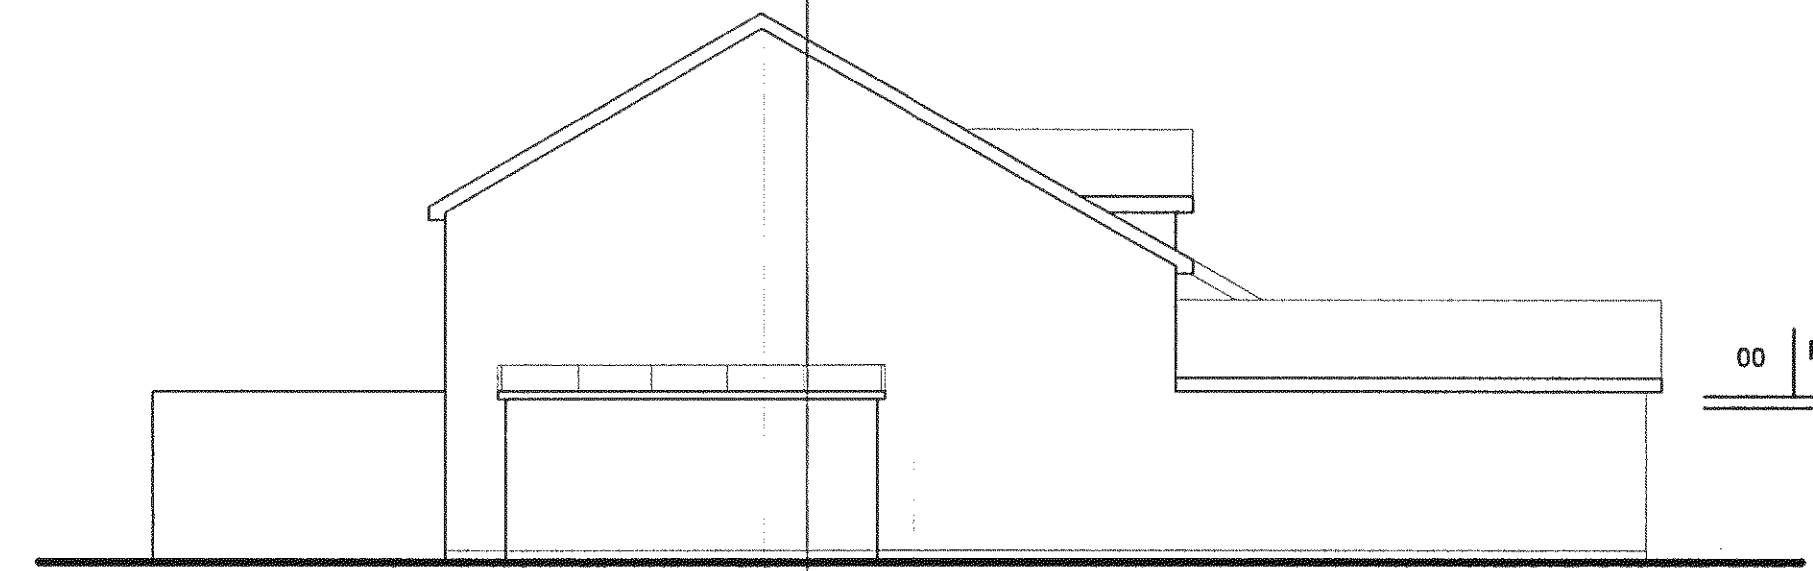

PROPOSED SIDE (NORTH) ELEVATION SCALE 1:100




PROPOSED FRONT (WEST) ELEVATION SCALE 1:100

00 | planning | 30.03.12



Pope Stevens Architecture Ltd.
Crossways | 2 Beech Avenue
Chichester | West Sussex | PO19 3DR
Telephone: 01243 782 796
Email: pope.stevens@btinternet.com

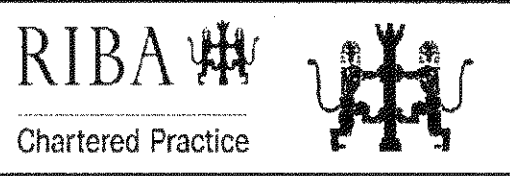

Project 67 Golden Avenue East Preston BN16 1QX Extension and alteration		
Drawing Planning Application Elevations		
Date Feb 12	Drawn by CDP	Scale
Drawing No. DPA-02	Revision 00	