




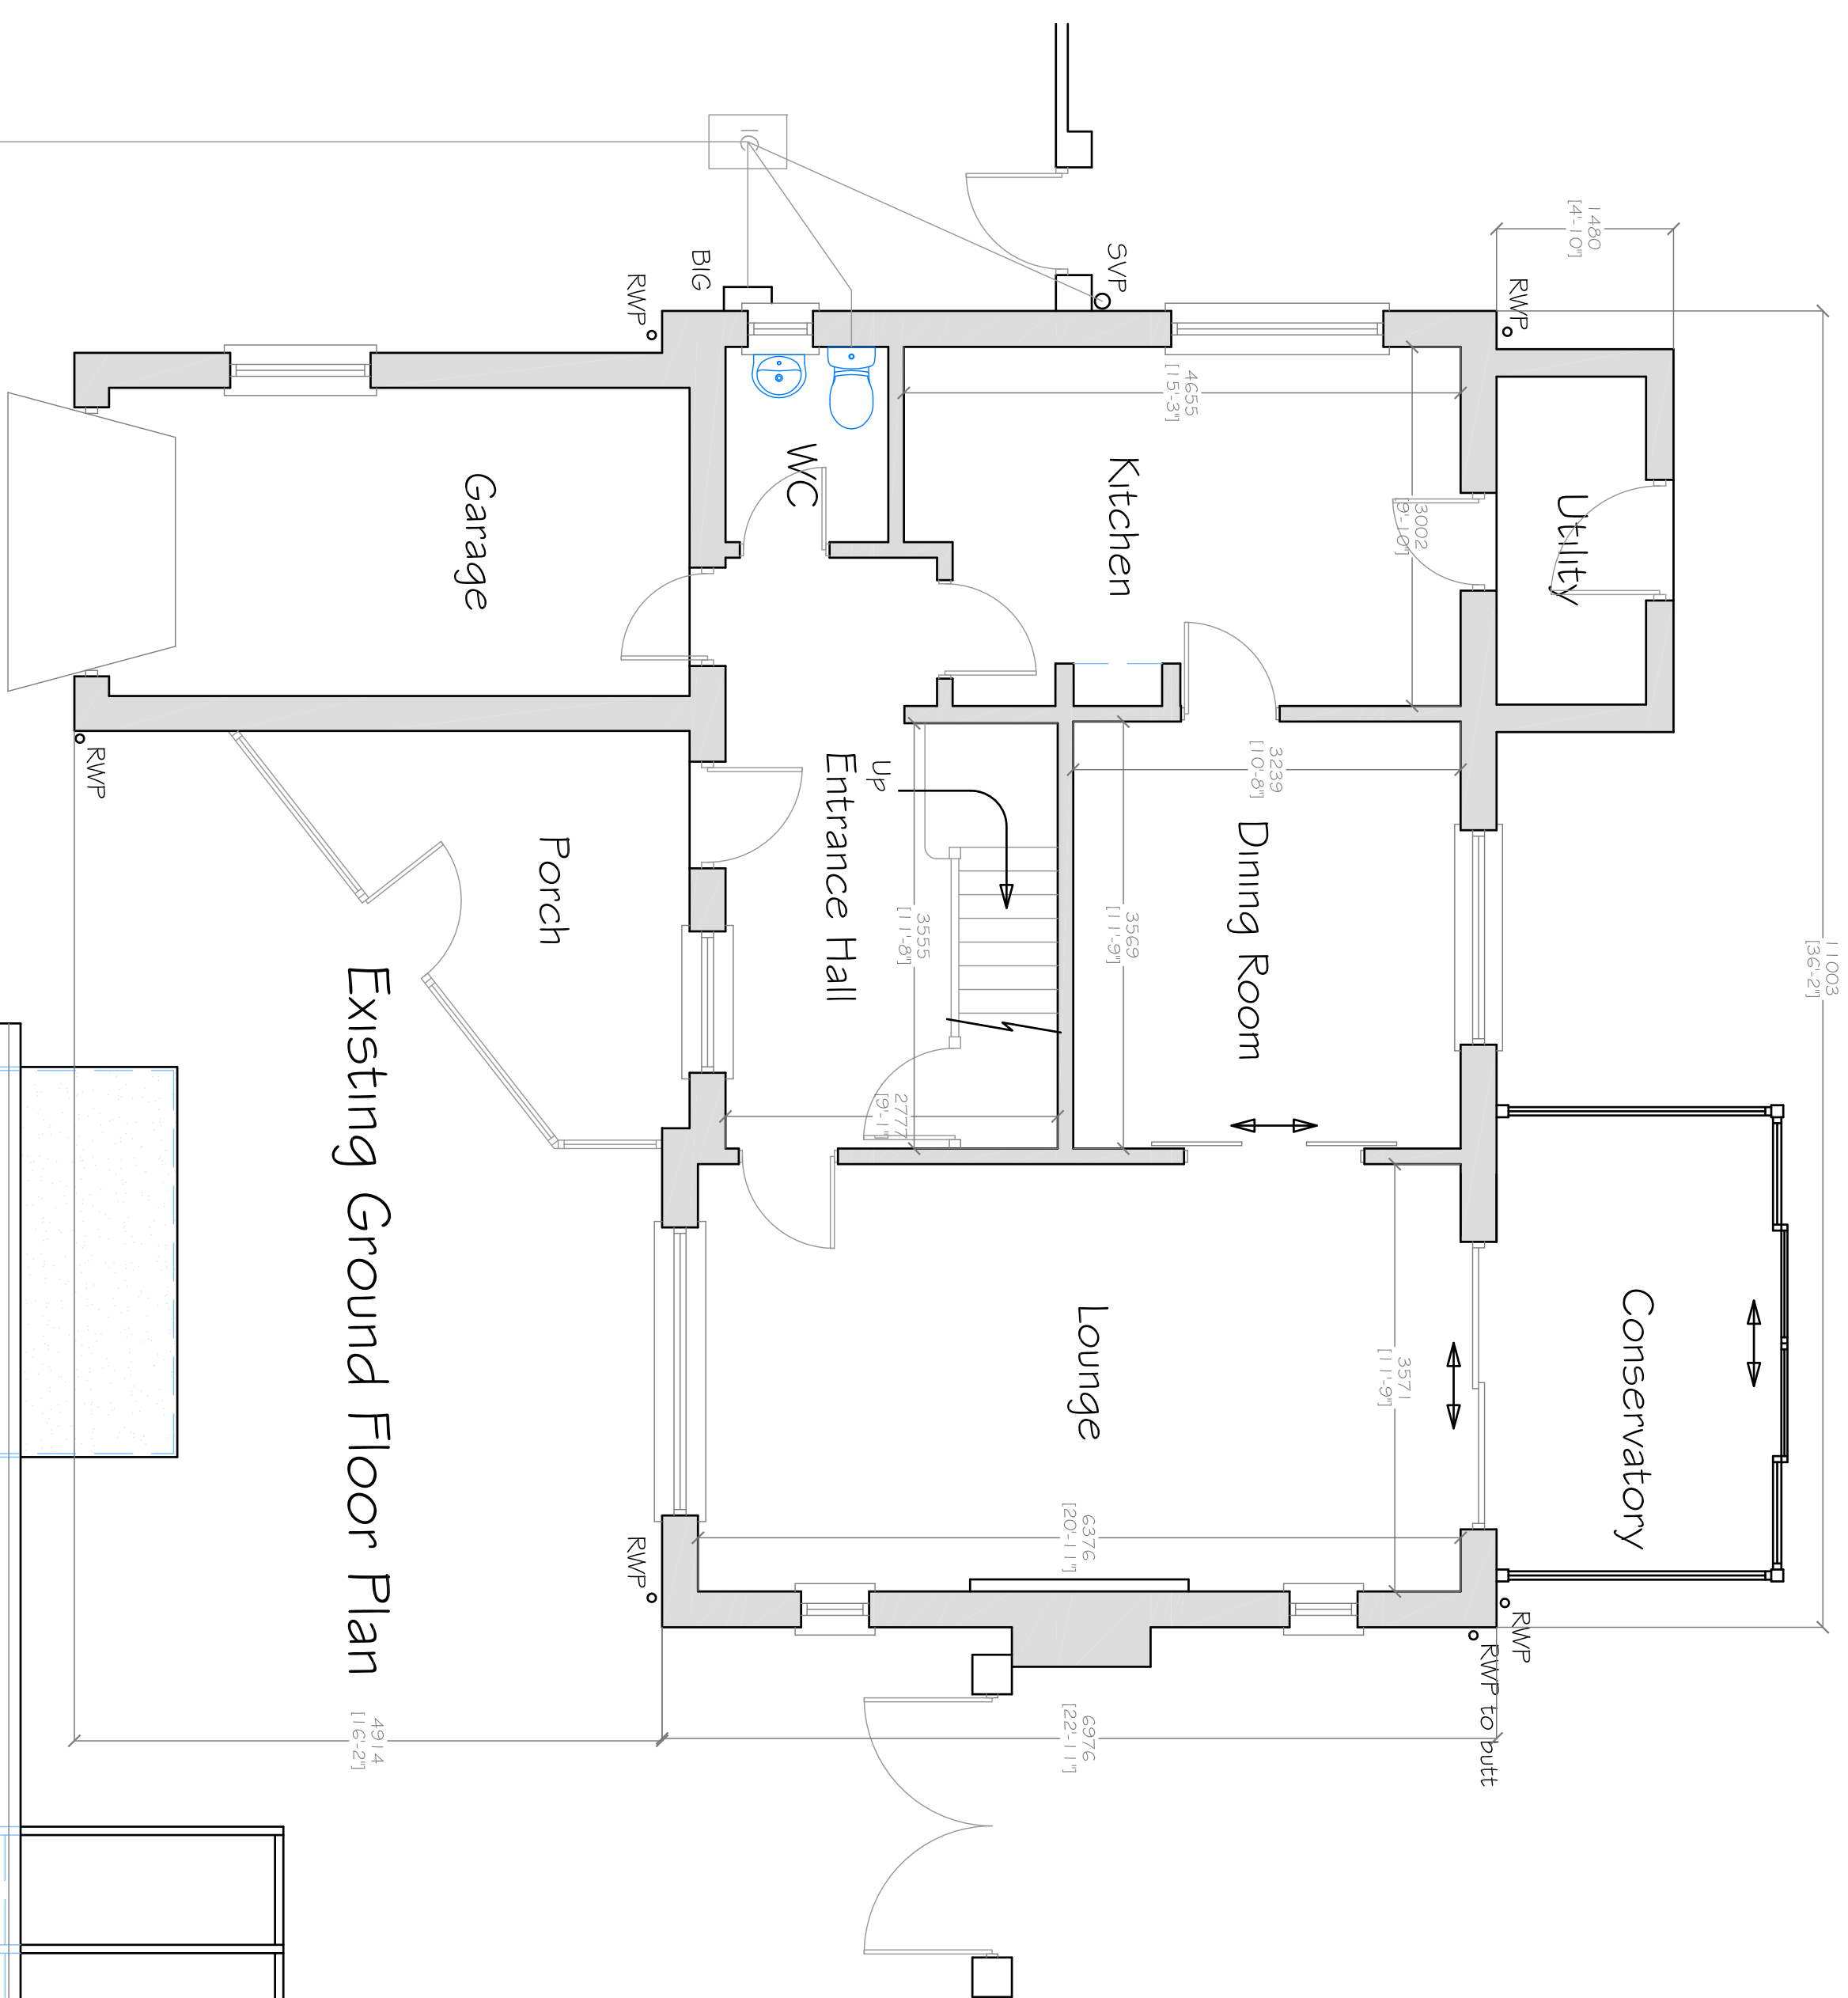


## Existing Ground Floor Plan

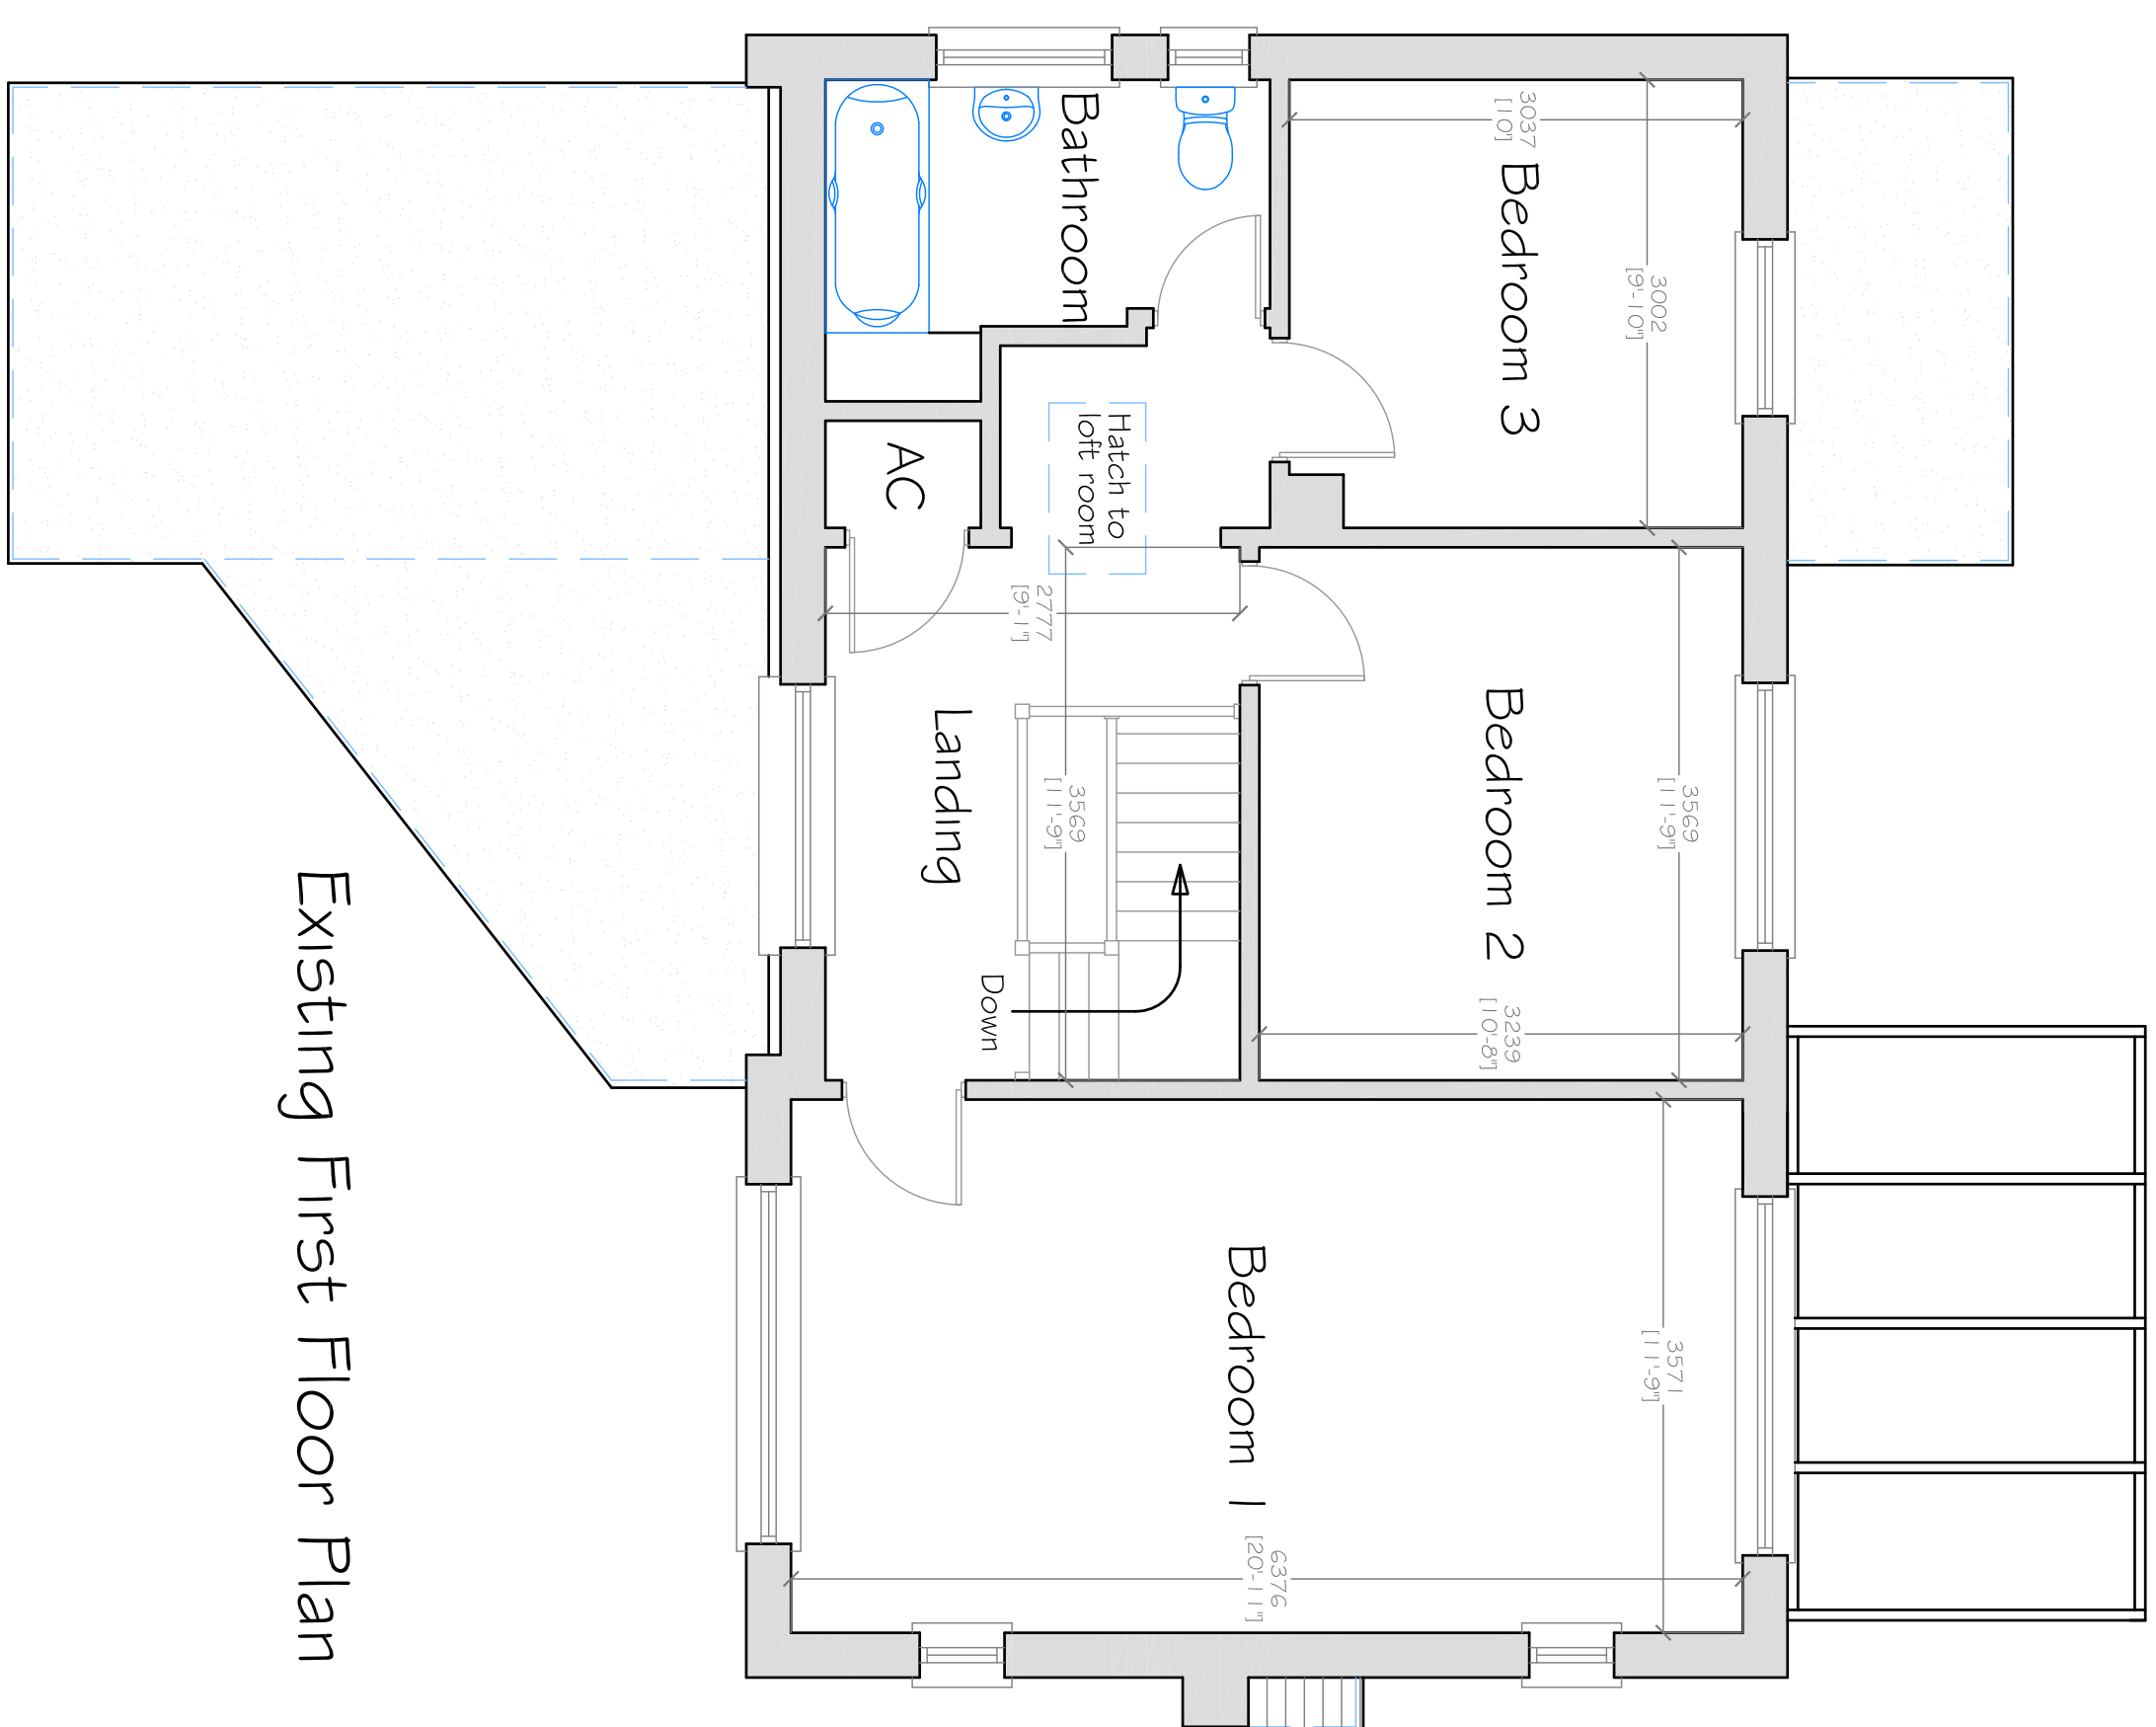

## Existing First Floor Plan

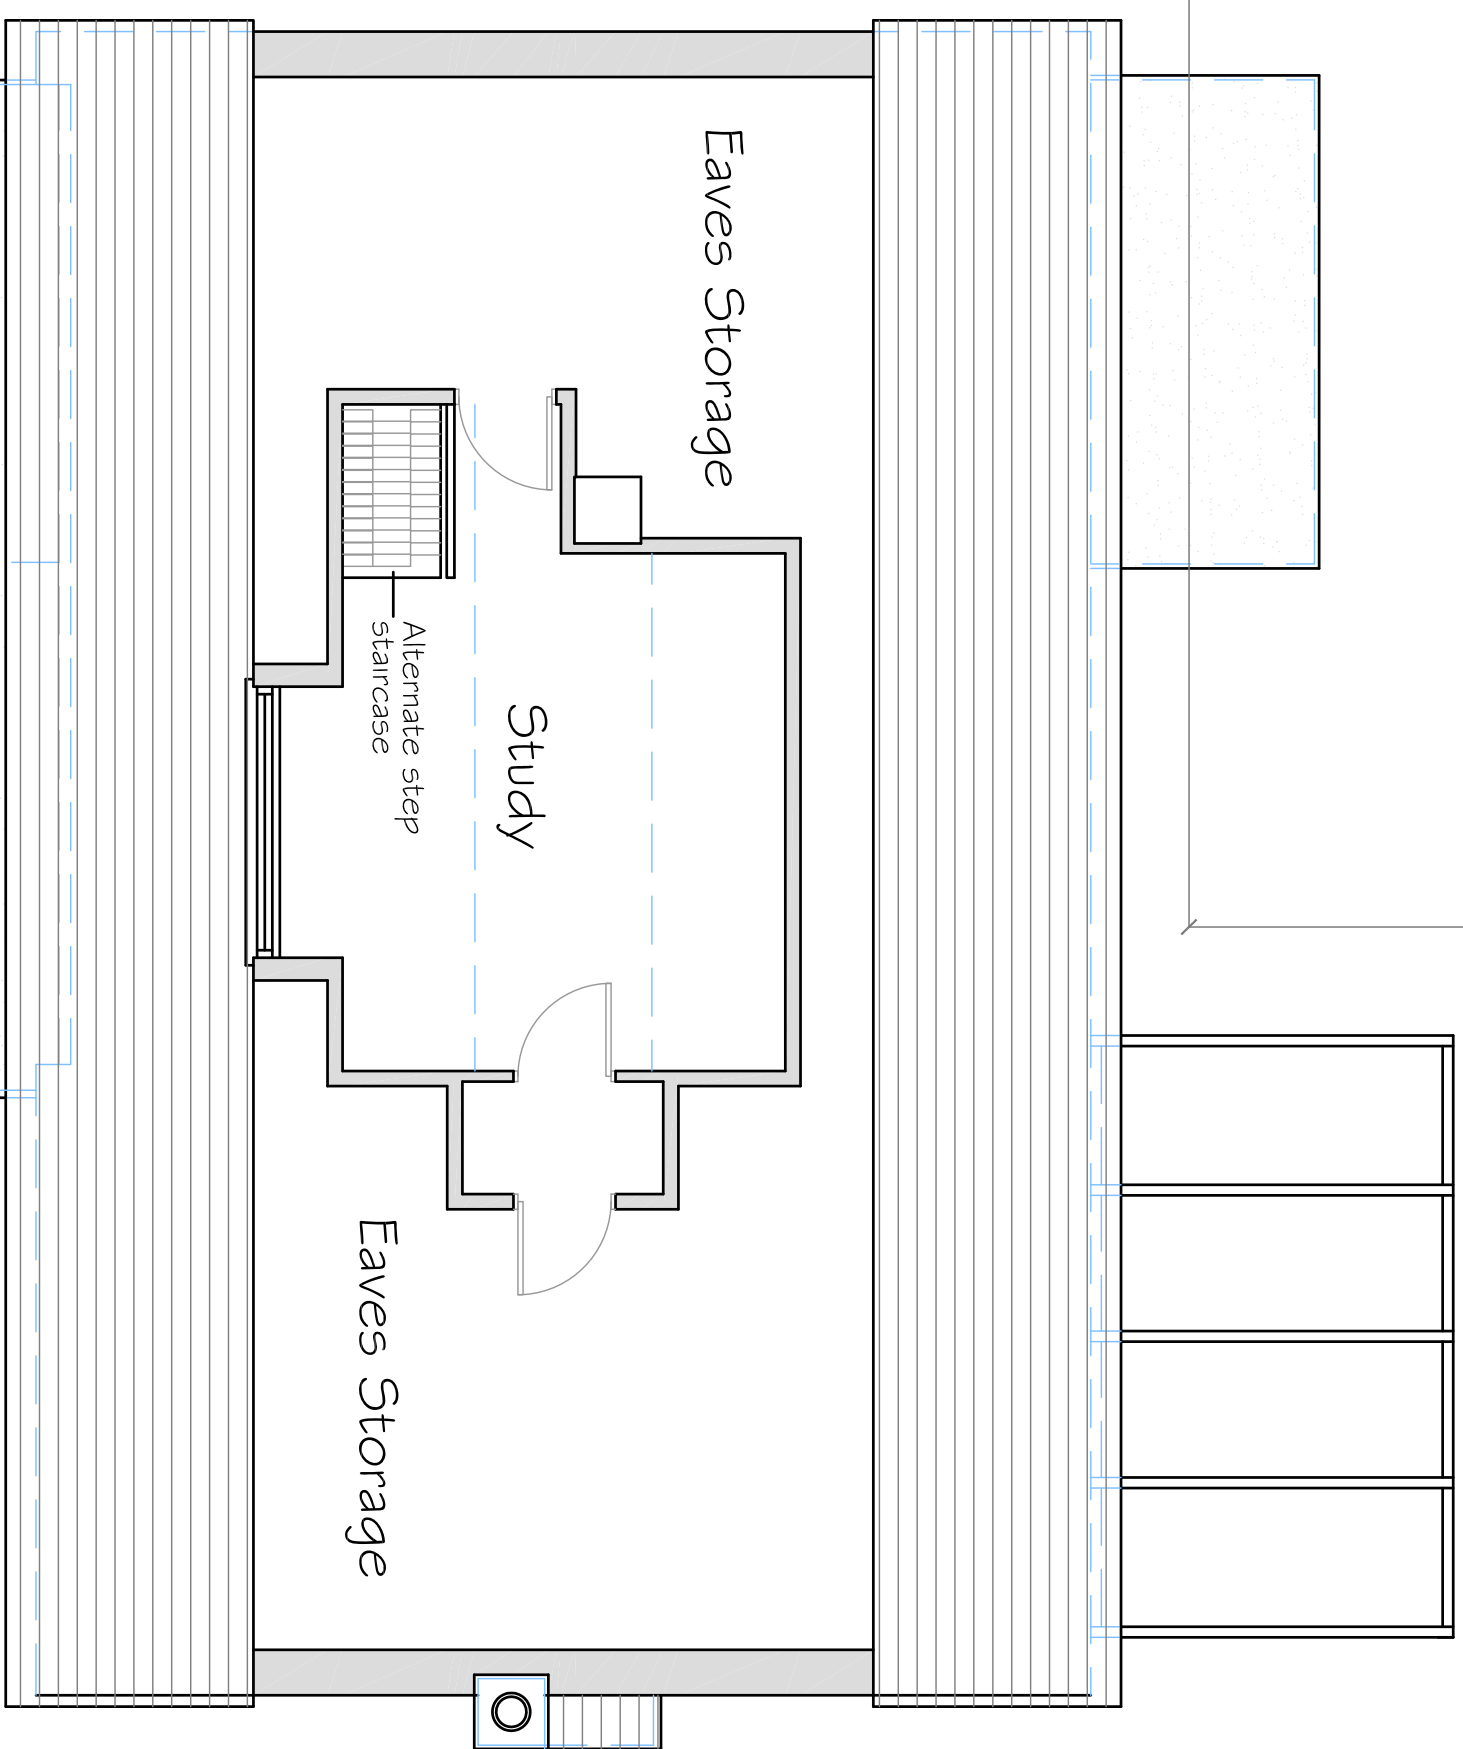

Existing Roof Plan

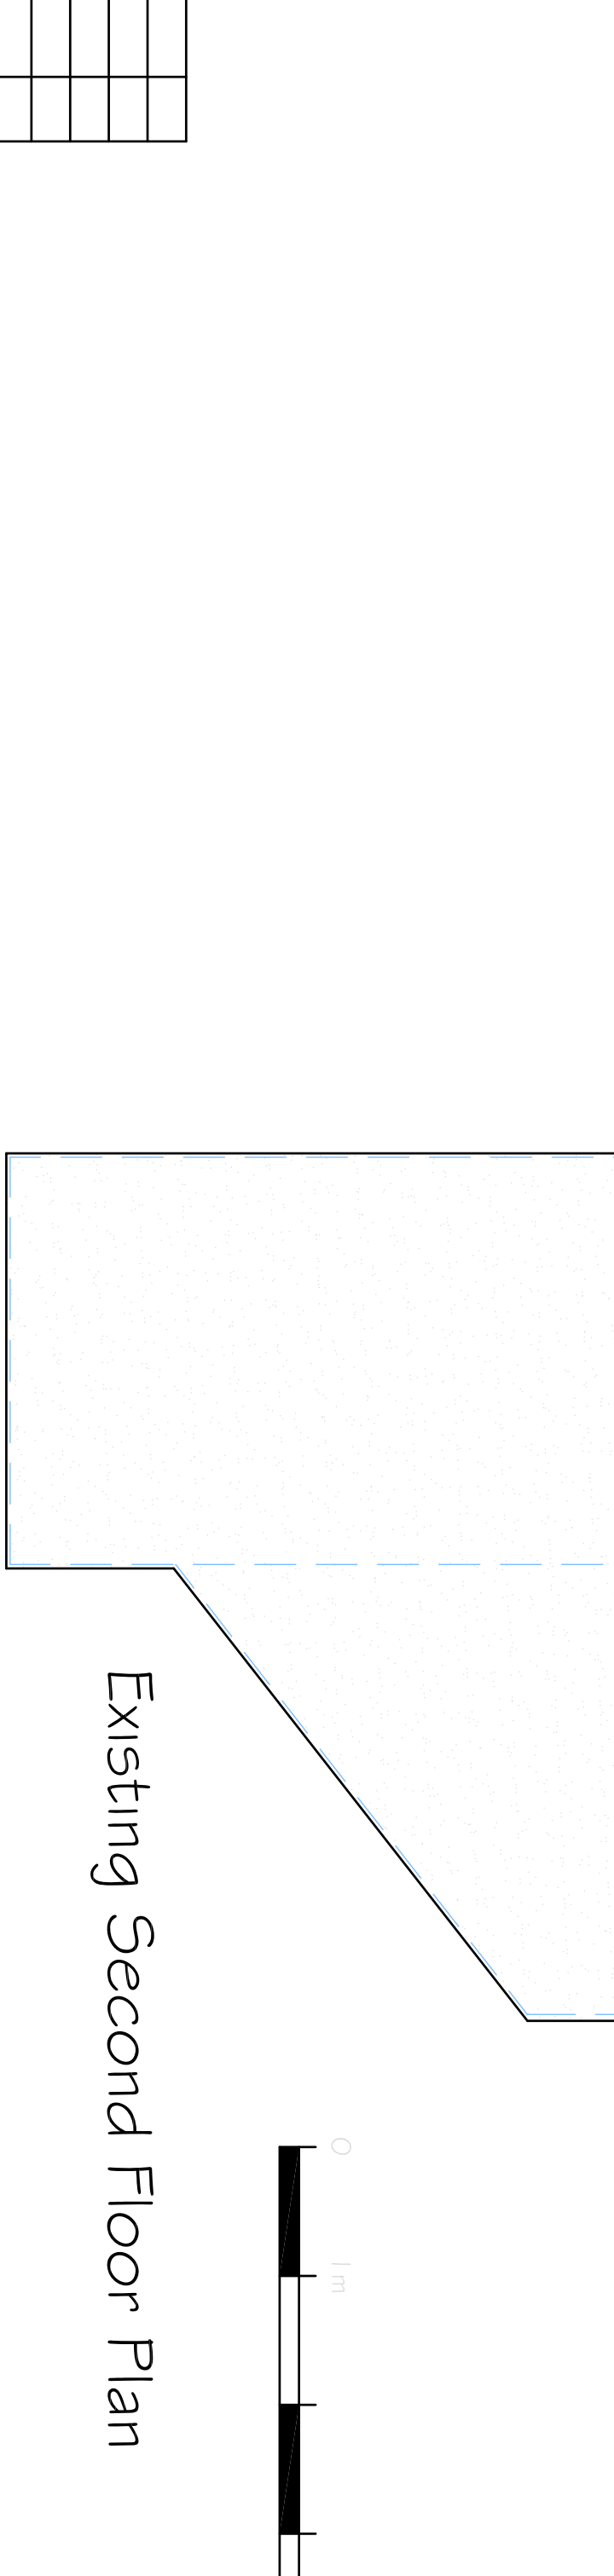

## Existing Second Floor Plan

